

Notes:

Please report all discrepancies, errors and omissions.


Verify all dimensions on site before commencing any work on site or preparing shop drawings.

All materials, components and workmanship are to comply with the relevant British Standards, Codes of Practice, and appropriate manufacturers recommendations that from time to time shall apply.

For all specialist work, see relevant drawings.

This drawing and design are copyright of RMB Consultants (Civil Engineering) Ltd.

When this document is provided in electronic file format it is intended as a guide only and the recipient is to verify all dimensions and details with the Architects. If this is not acceptable, the files must be returned unused together with a written communication declining acceptance of this condition.

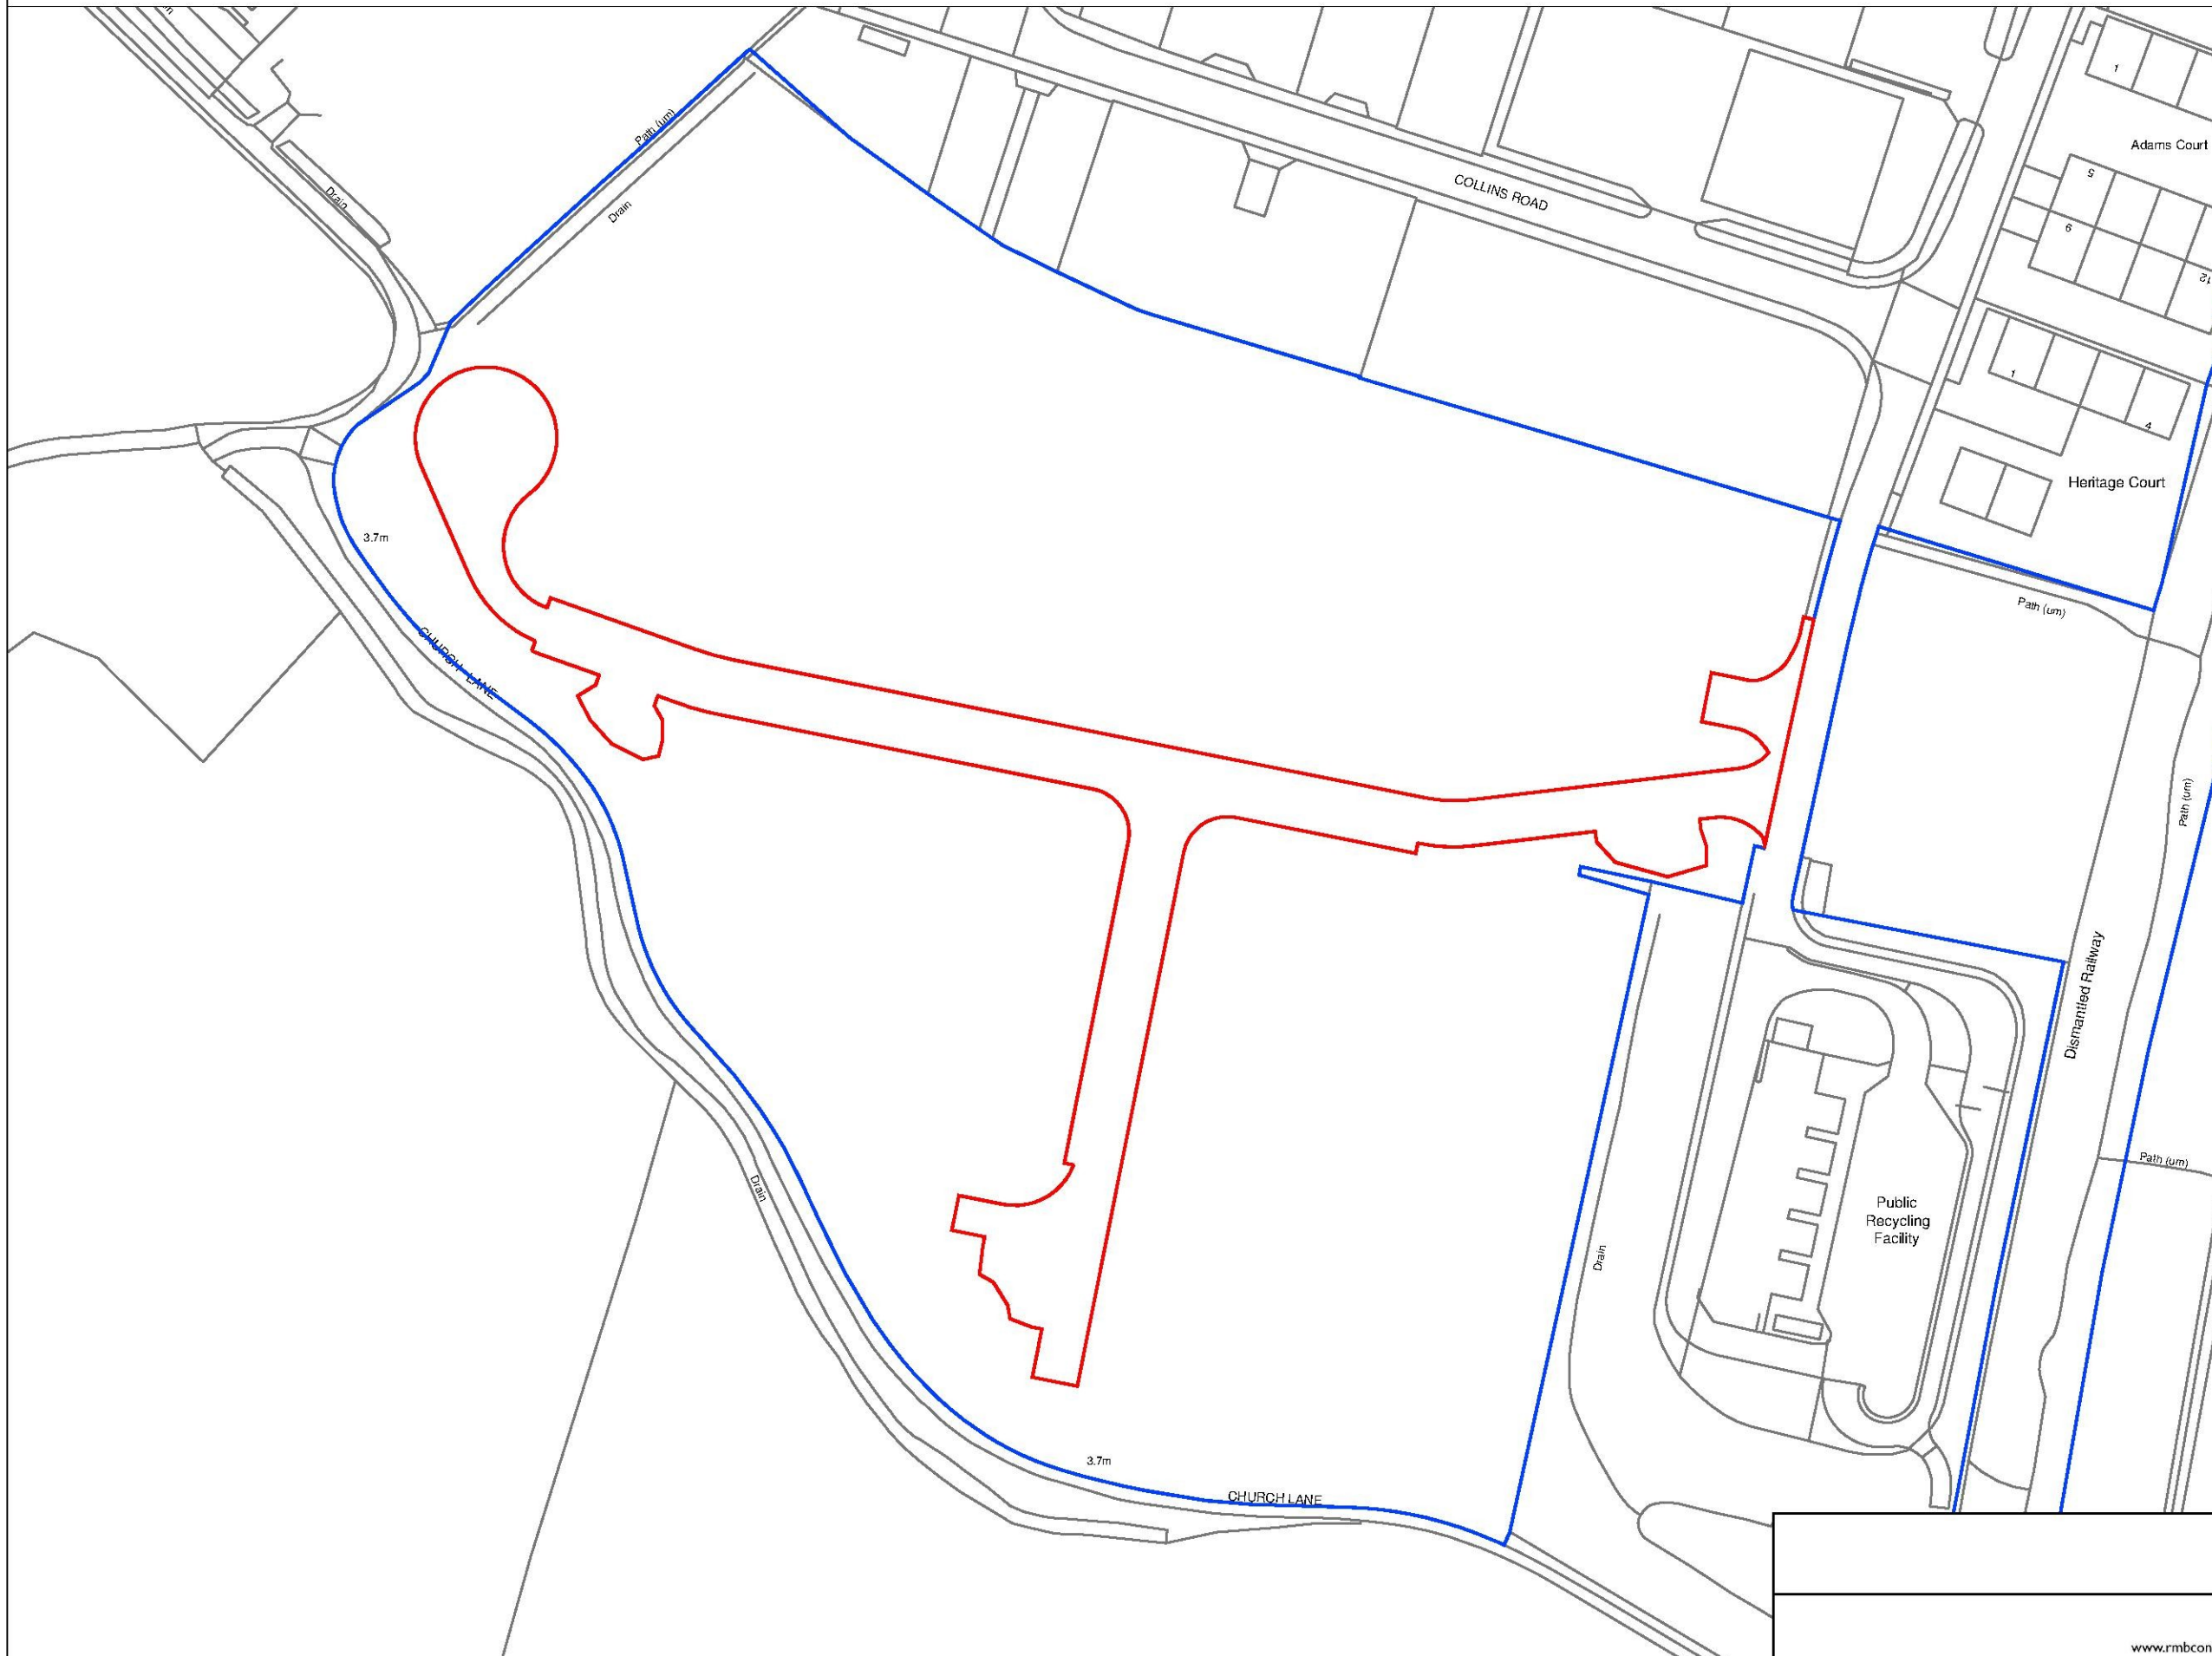

Rev B. Blue line added. 25/02/19.

Rev A. Site extents amended. 21/02/19.



Site Location Plan

Mountfield Road Industrial Estate, Mountfield Road, New Romney, TN28 8LH

client	Folkestone and Hythe District Council
--------	---------------------------------------

project	Mountfield Road Industrial Estate Mountfield Road New Romney TN28 8LH
---------	--

drawing **Site Location Plan**

scale 1:1250 @ A3

drawing no. 867/101B

date	February 2019
------	---------------

drawn by RB

39 Cossington Road Canterbury Kent CT1 3HU
Tel/Fax: 01227 472128 • Mobile: 07886 185705
www.rmbconsultants.co.uk • robert.beck@rmbconsultants.co.uk

RMB—