



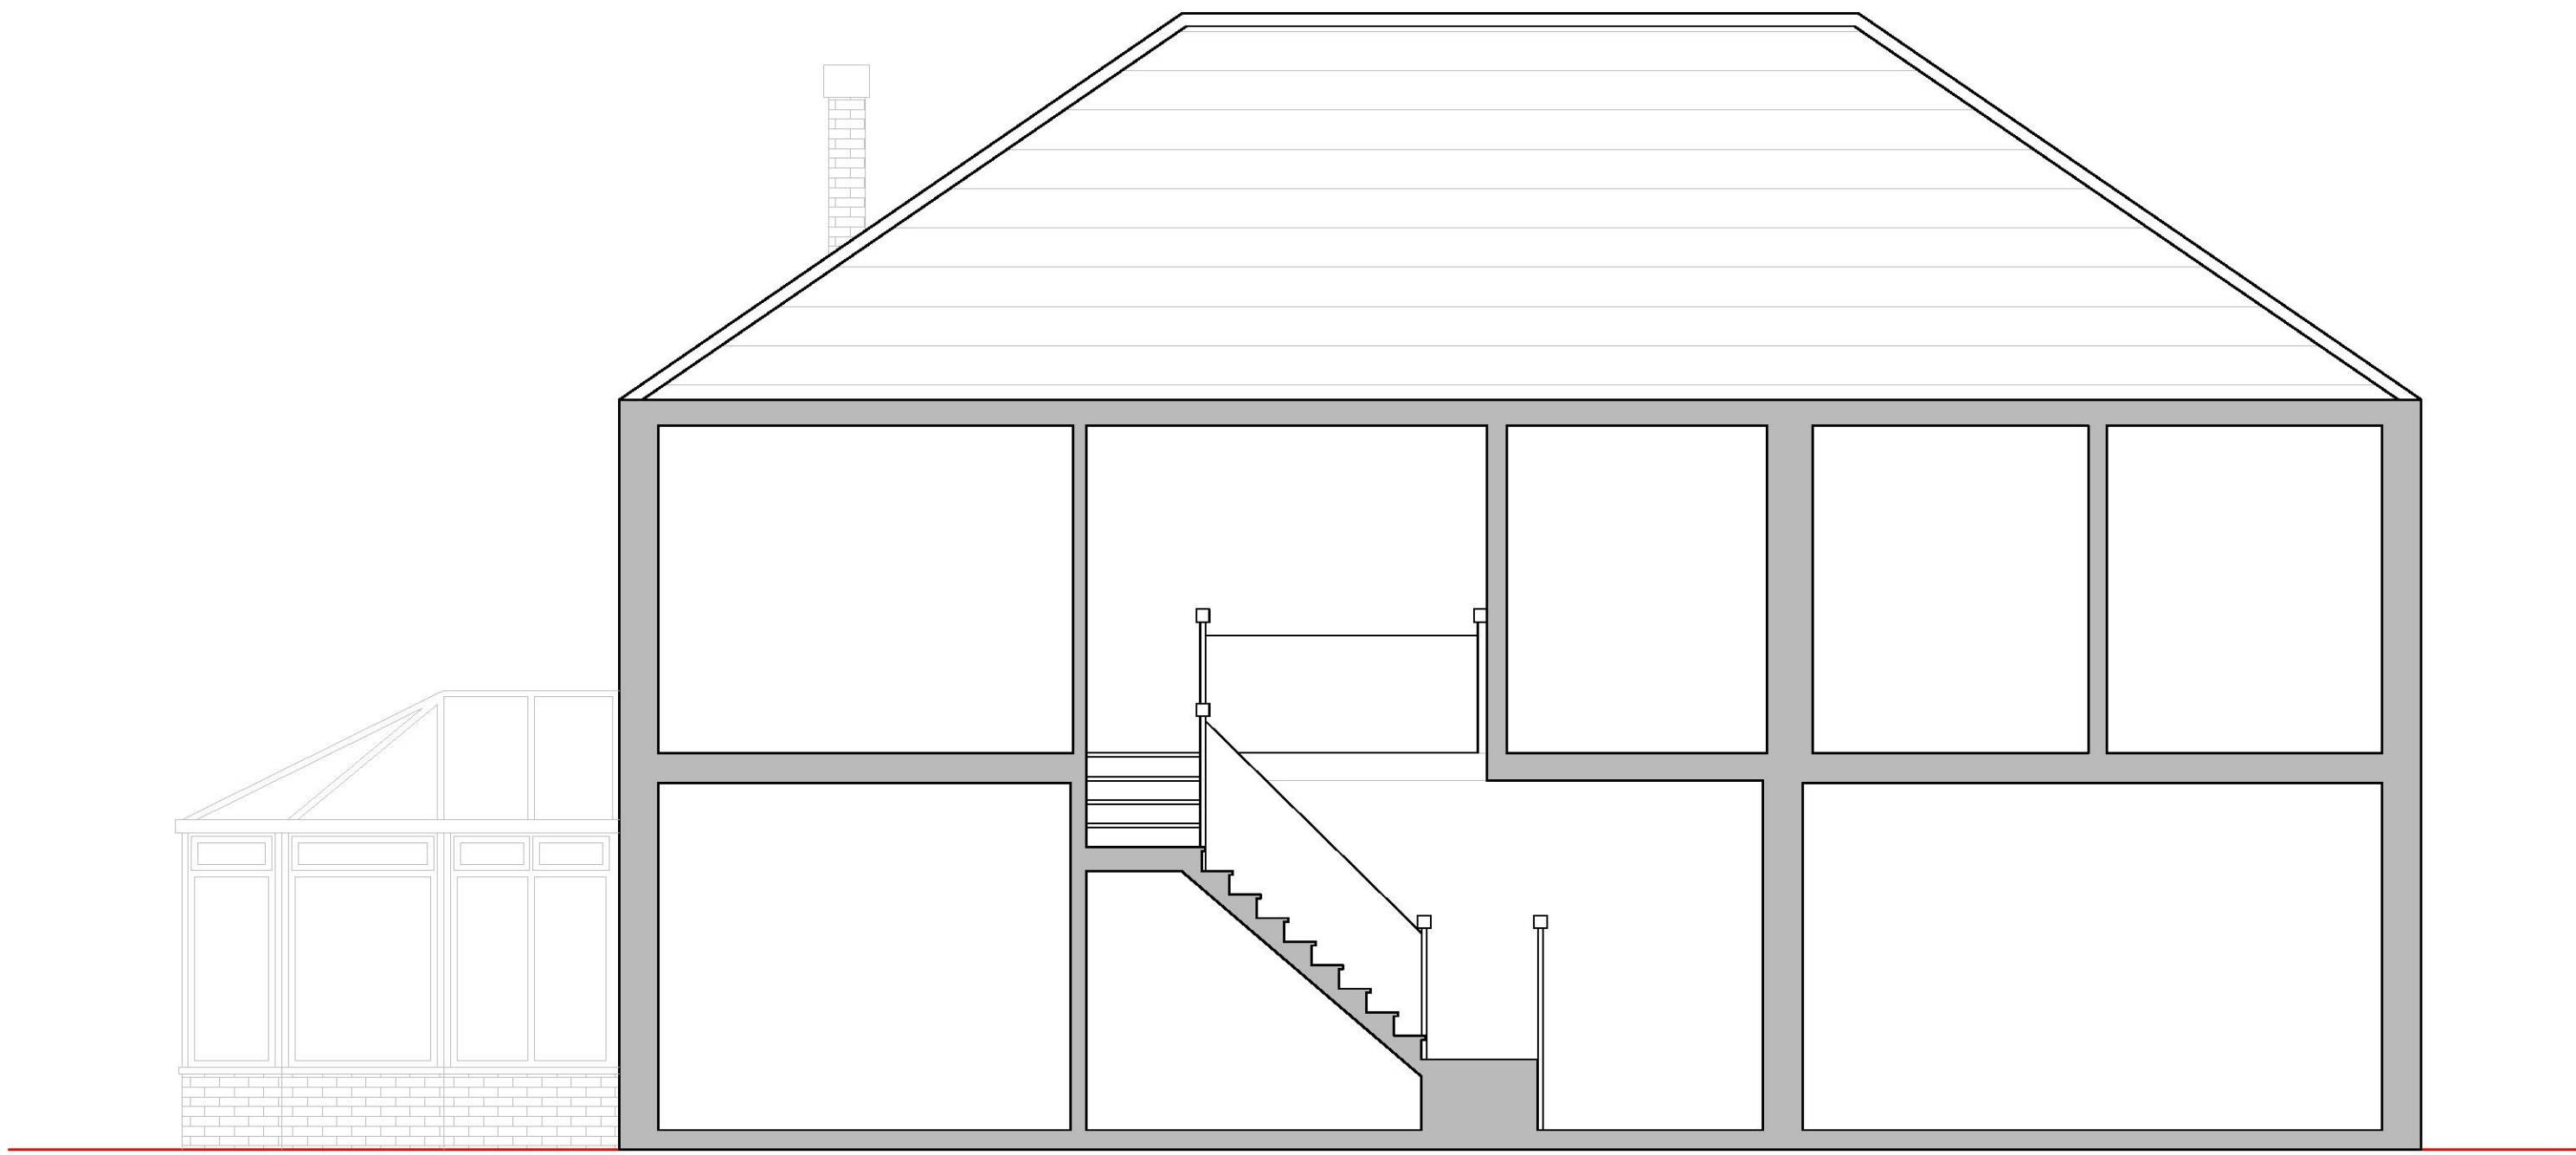

Existing Sections A - A Scale 1:50

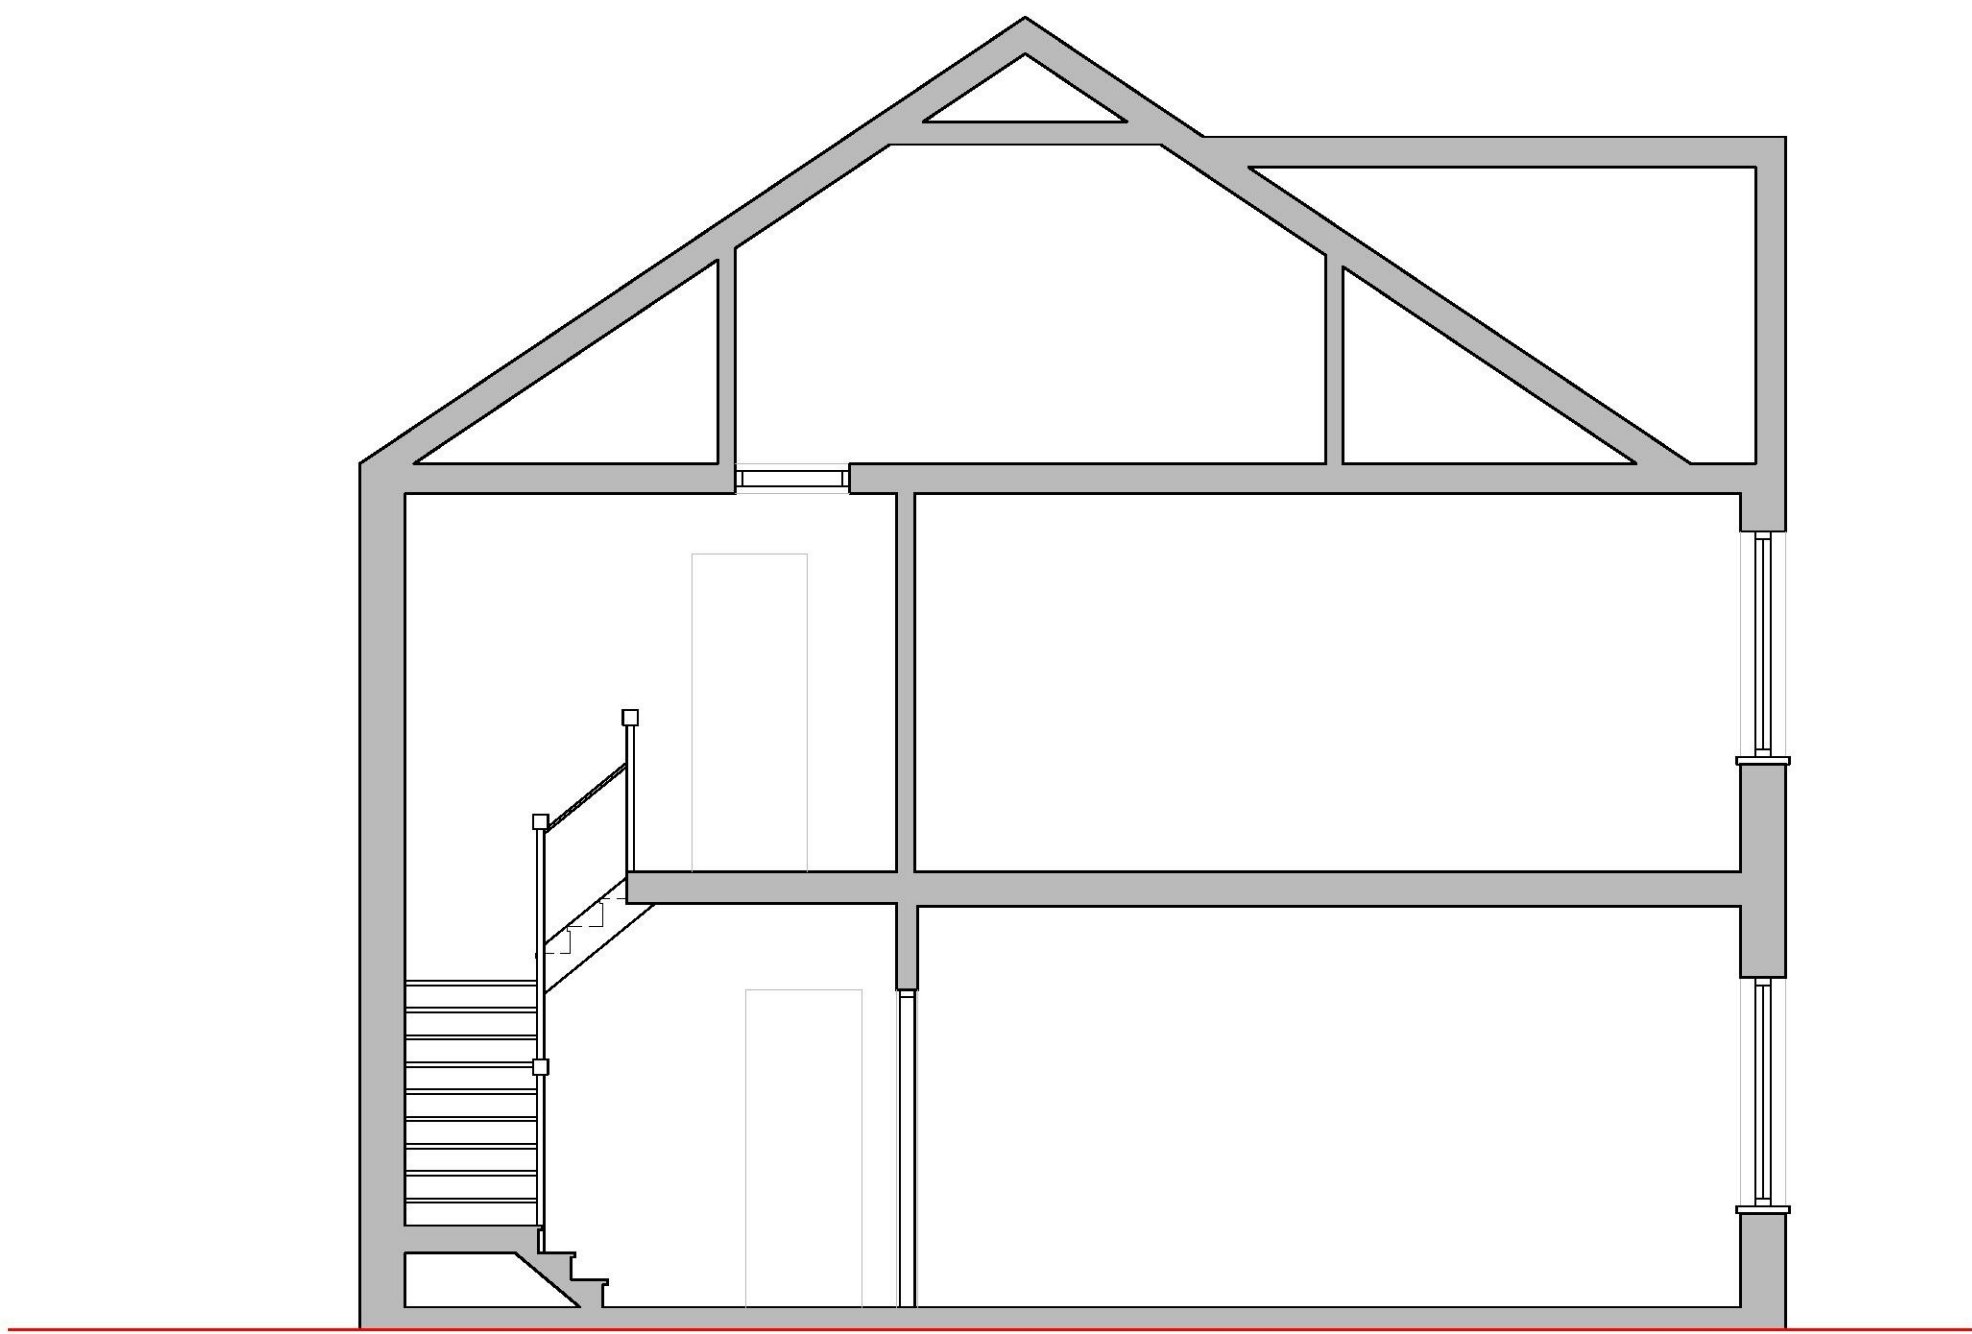

Existing Section B - B Scale 1:50

12 Cannongate Avenue, Hythe, Kent CT21 5PS



CL ARCHITECTS
The Business Village, Mersham Le Hatch
Hythe Road, Ashford,
Kent, TN25 5JH

website: www.clarchitects.co.uk
tel : 01233 427 433
email : info@clarchitects.co.uk

Project Title		
New gable end roof to street elevation & over cladding to first floor & new balcony to rear		
Drawing Title		Scale
Existing Sections		1:50 @ A1
Drawn	Status	Checked
ES	Planning	
Dwg No	Date	Rev No
PL06	March 2019	A