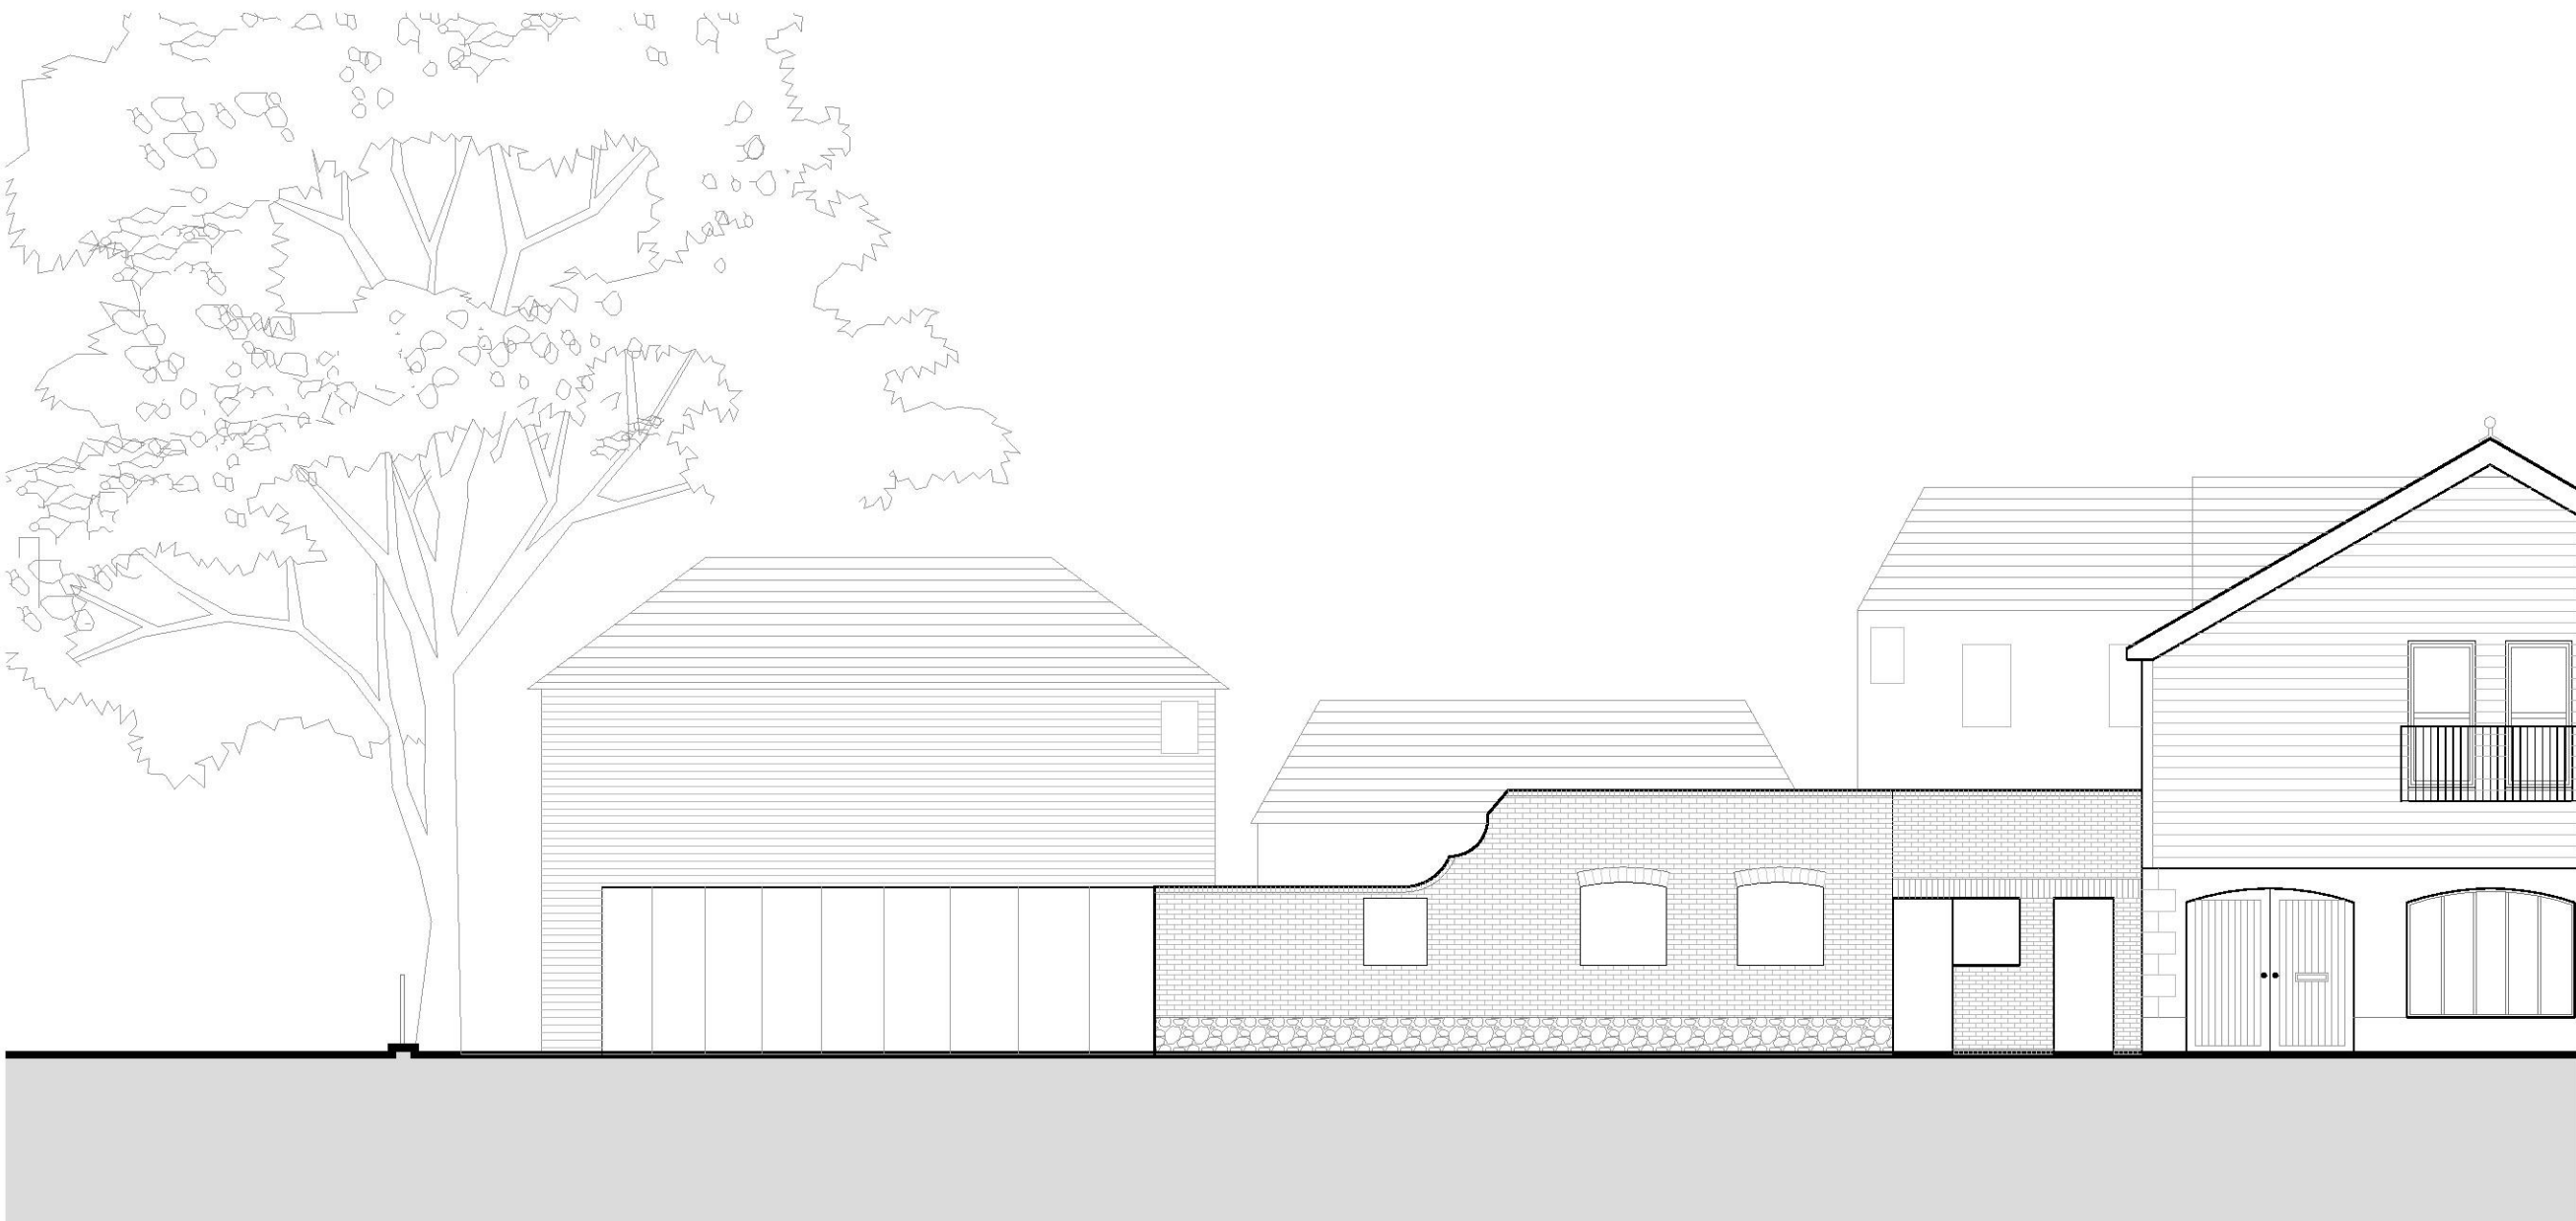


The Tramway Stables
EXISTING STREET SCENE ELEVATION 1

© This drawing is the copyright of Guy Holloway Architects and should not be copied, reproduced or used without written consent. All Rights Reserved.
All dimensions should be checked on site prior to fabrication and the Architect should be notified of any discrepancy.
Do not scale from this drawing

Revision

Project The Tramway Stables
Rampart Road, Hythe
Client Guy Holloway
Title Existing Street Scene Elevation 1

Status **PLANNING**

Scale: A3 1:100 Date 15.03.19 Drawn PO Checked JHF

guy holloway
ARCHITECTS

London | Fourth Floor | 251 Pentonville Road | London | N1 9NG
T +44 (0) 20 7014 6800 F +44 (0) 20 7014 6801 E london@guyholloway.co.uk W www.guyholloway.co.uk

Hythe | The Tramway Stables | Rampart Road | Hythe | Kent | CT21 3SG
T +44 (0) 1303 290 016 F +44 (0) 1303 290 214 E hythe@guyholloway.co.uk W www.guyholloway.co.uk

Project Number Drawing Number Revision
99.017 102 01

Bill Number