


Notes:

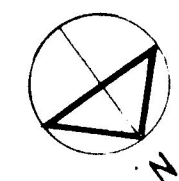

rear garden.

shed.

Windemere.

garage

drive

front garden

path


existing white upvc porch

vehicle access.

grass verge

Bossingham Road.


· SITE LAYOUT ·

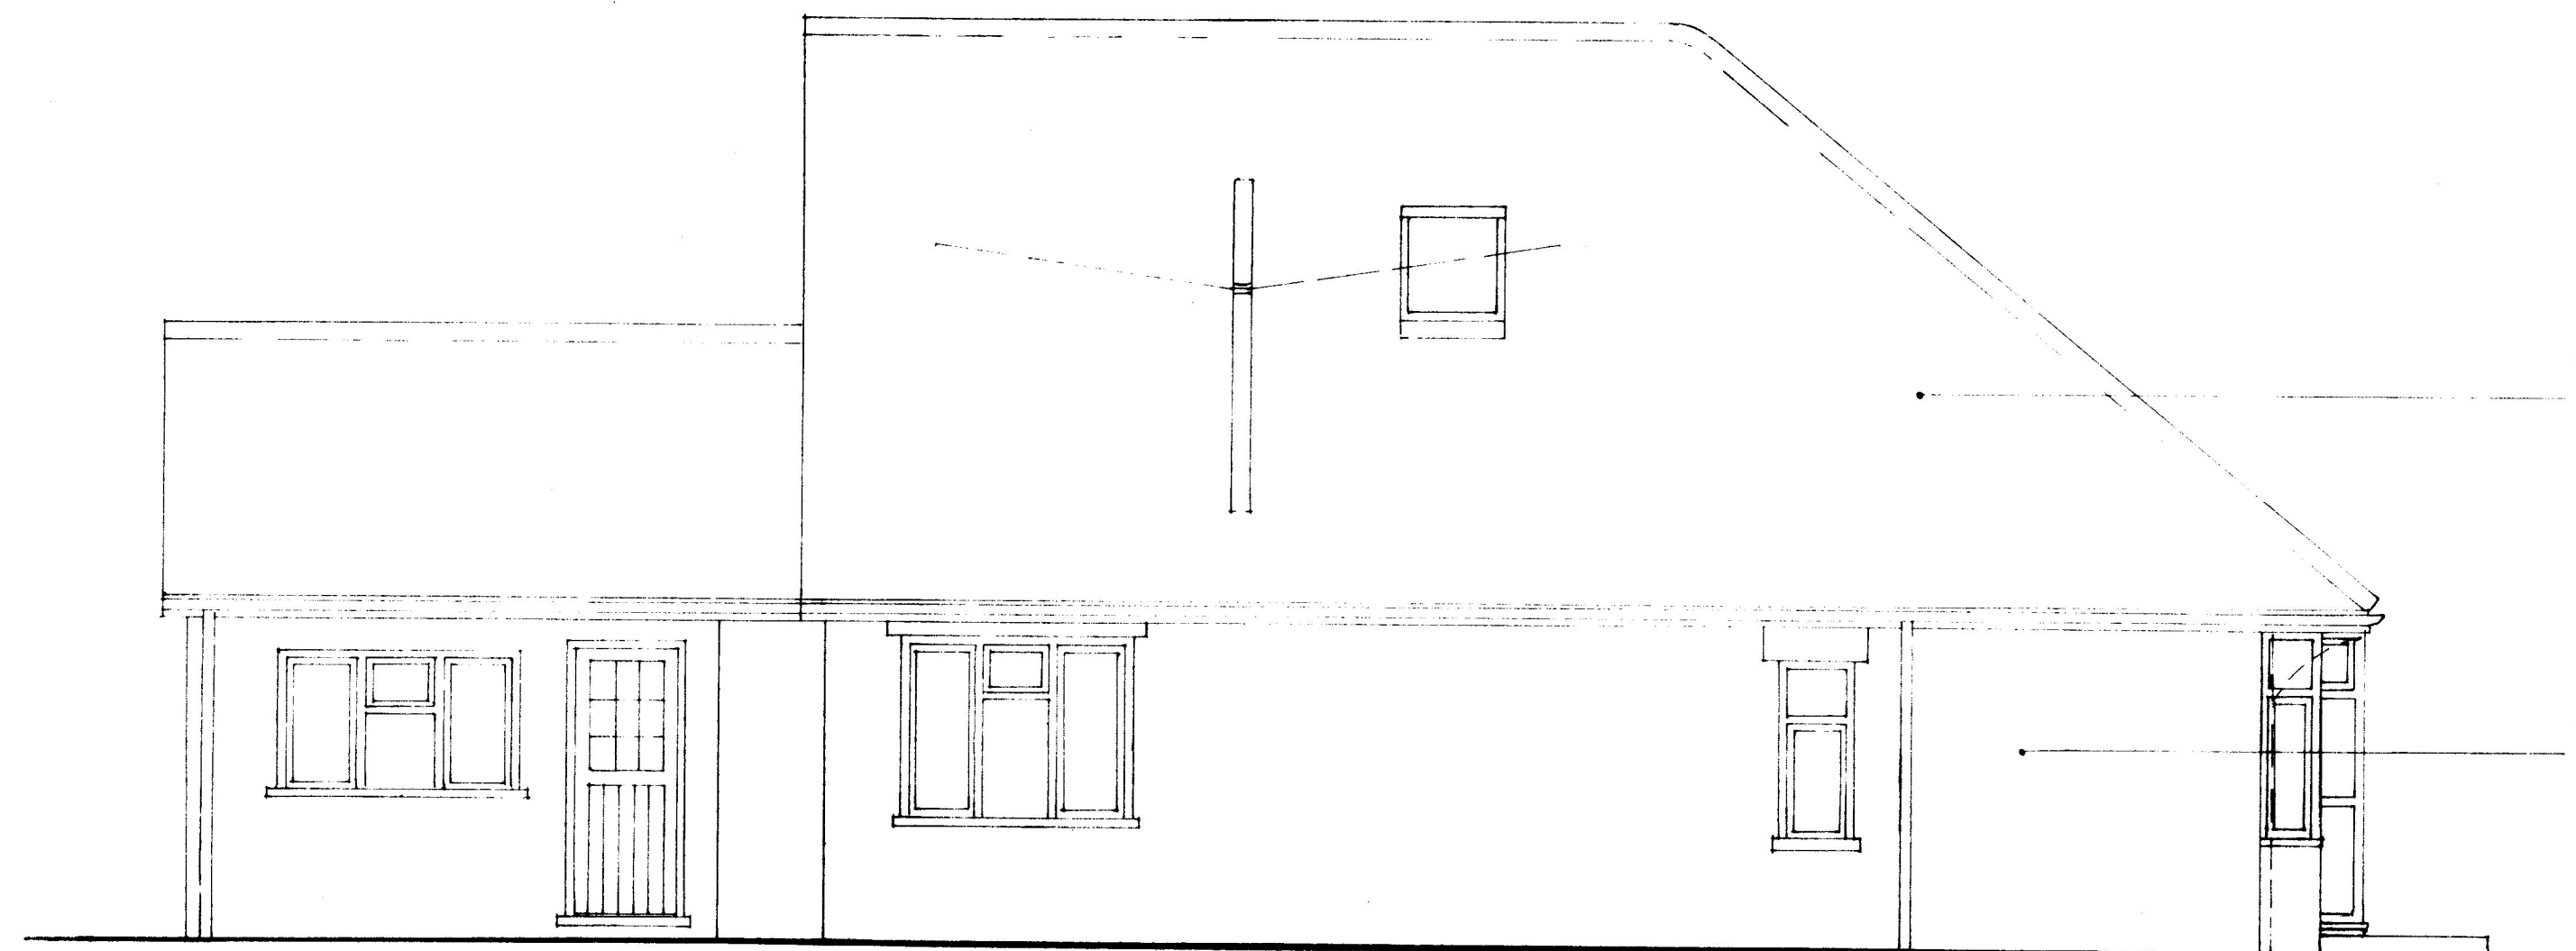

· SIDE - SOUTH EAST ELEVATION ·

Grey fibre cement
slate roof cover

Yellow stock brick walls
with red stock brick quoins

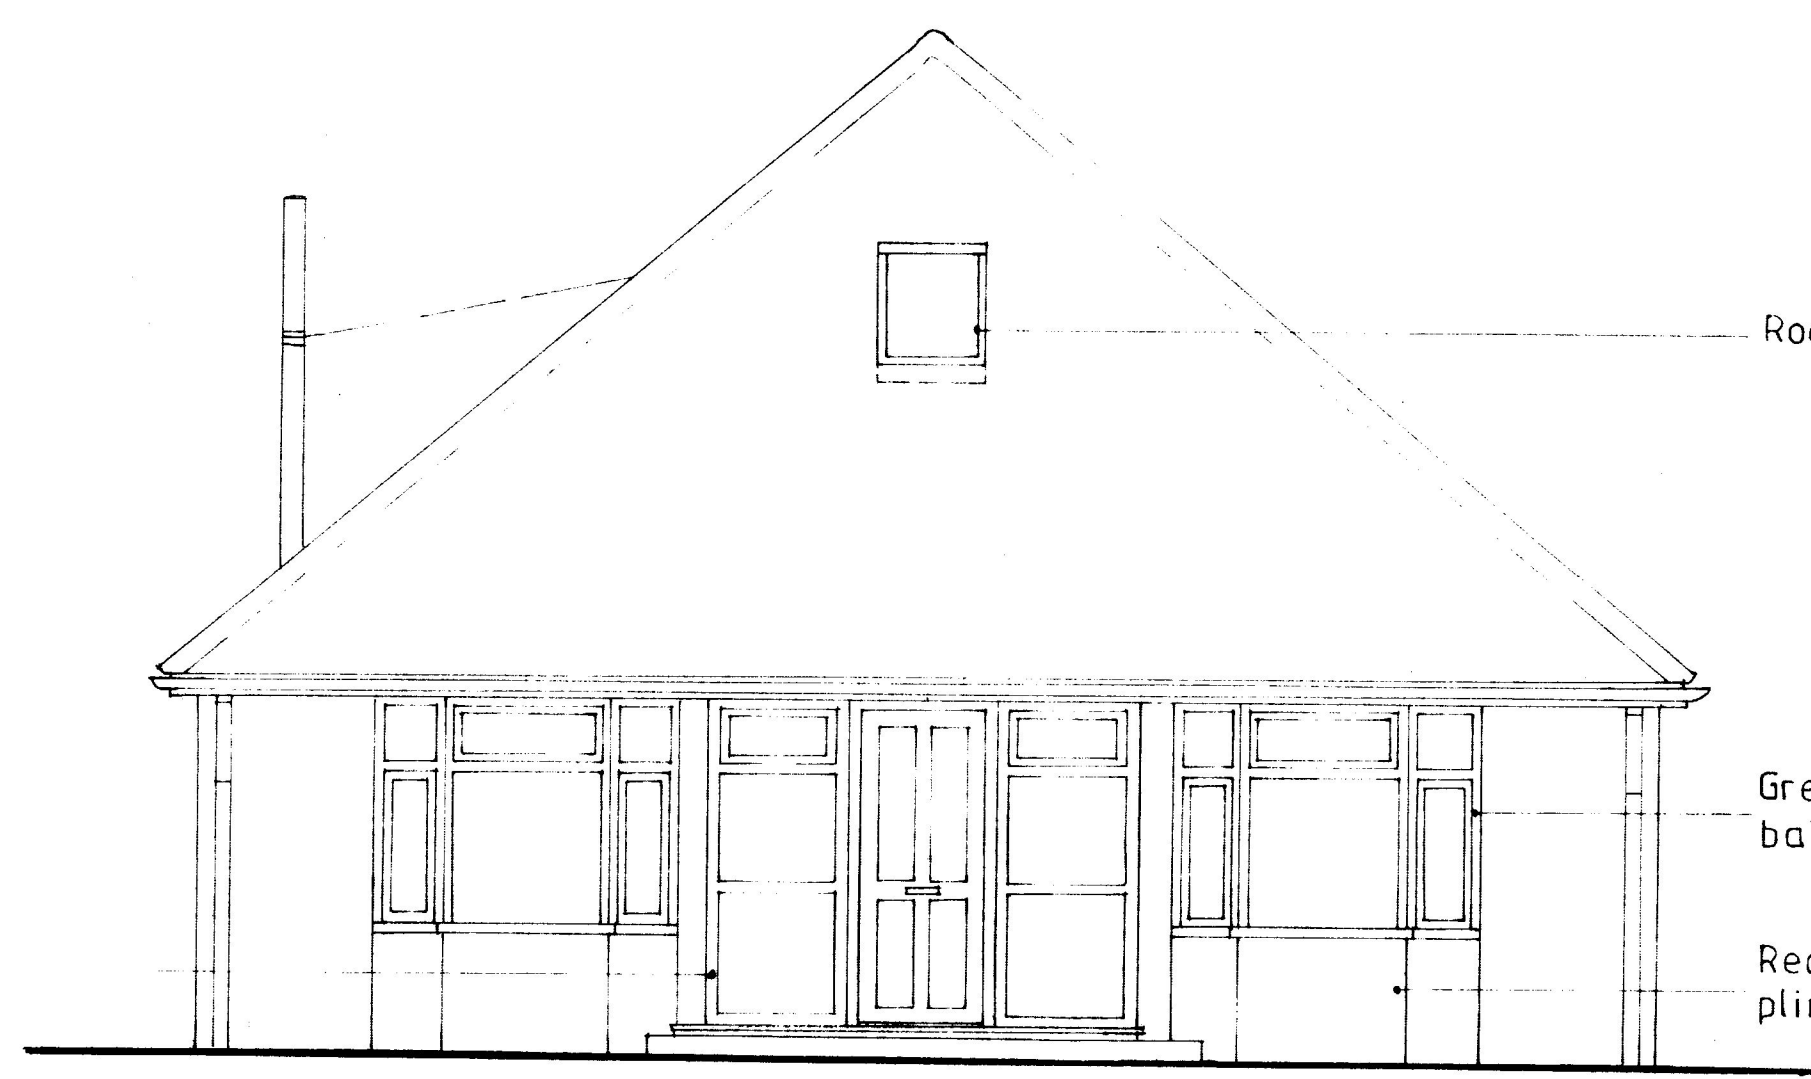


· FRONT - NORTH EAST ELEVATION ·

Rooflights.

Grey upvc
bay windows.

Red stock brick
plinth walls

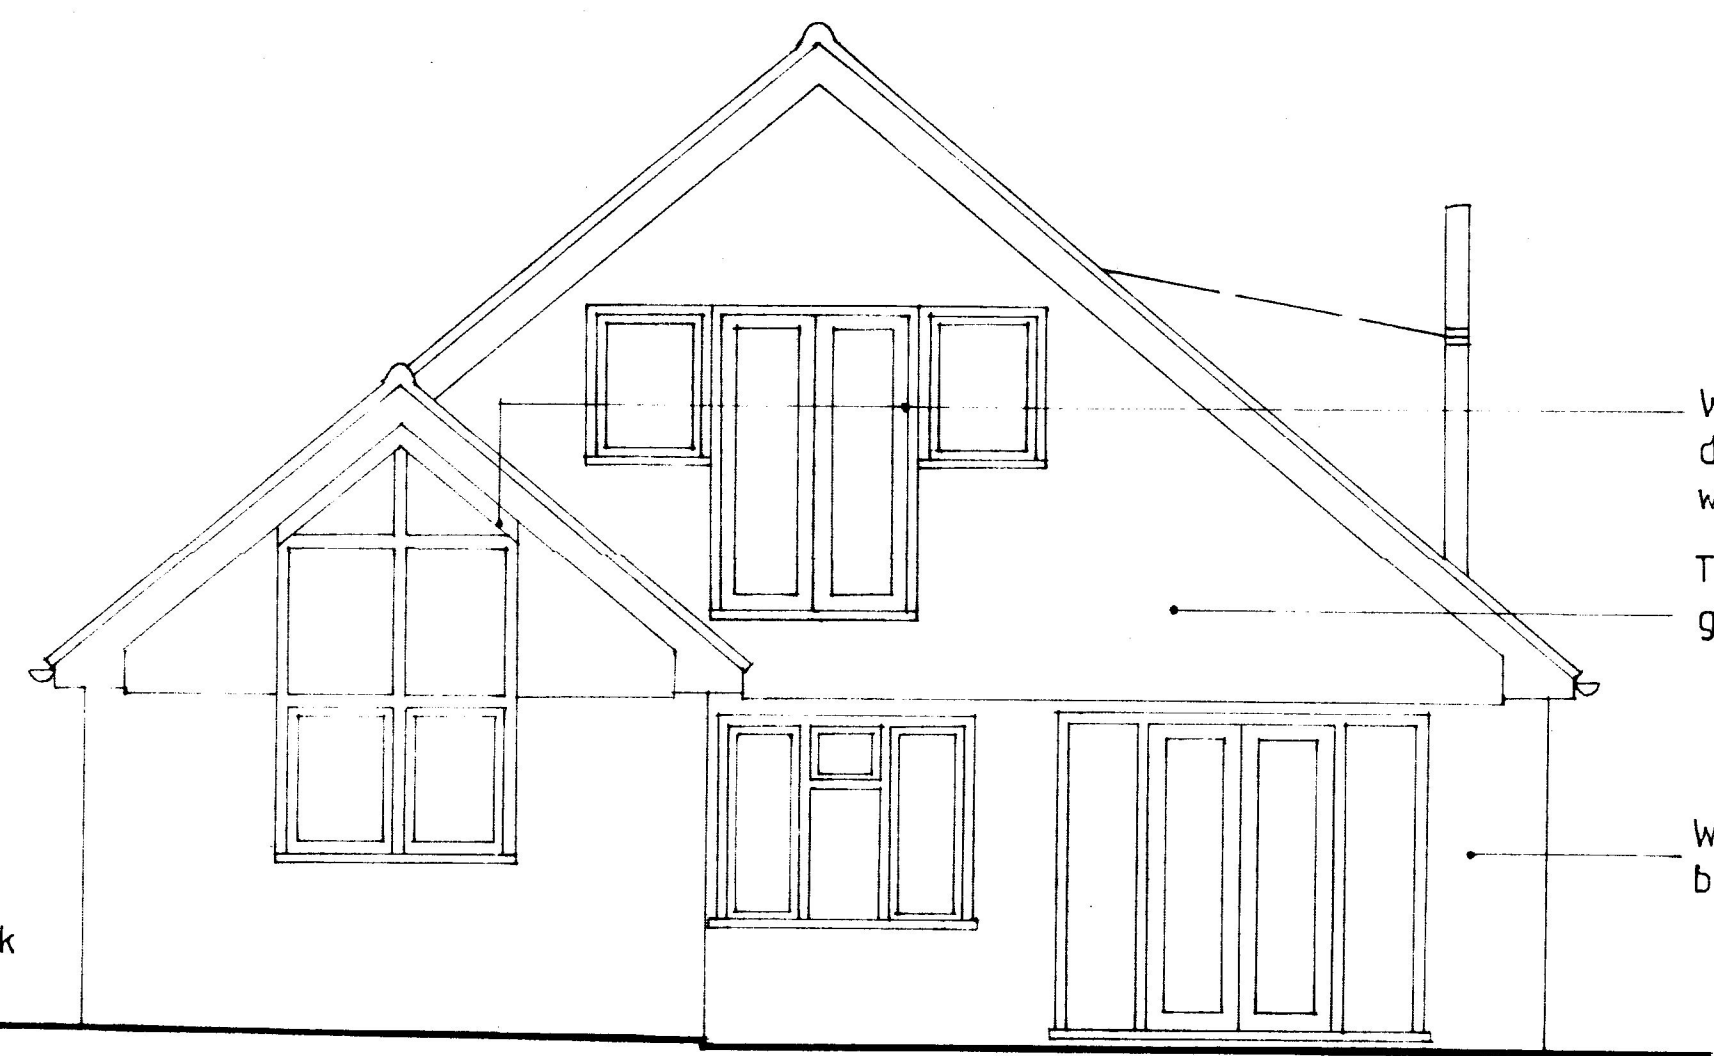


· REAR - SOUTH WEST ELEVATION ·


White upvc
double glazed
windows + doors

Tile hanging to
gables

White painted
brickwork

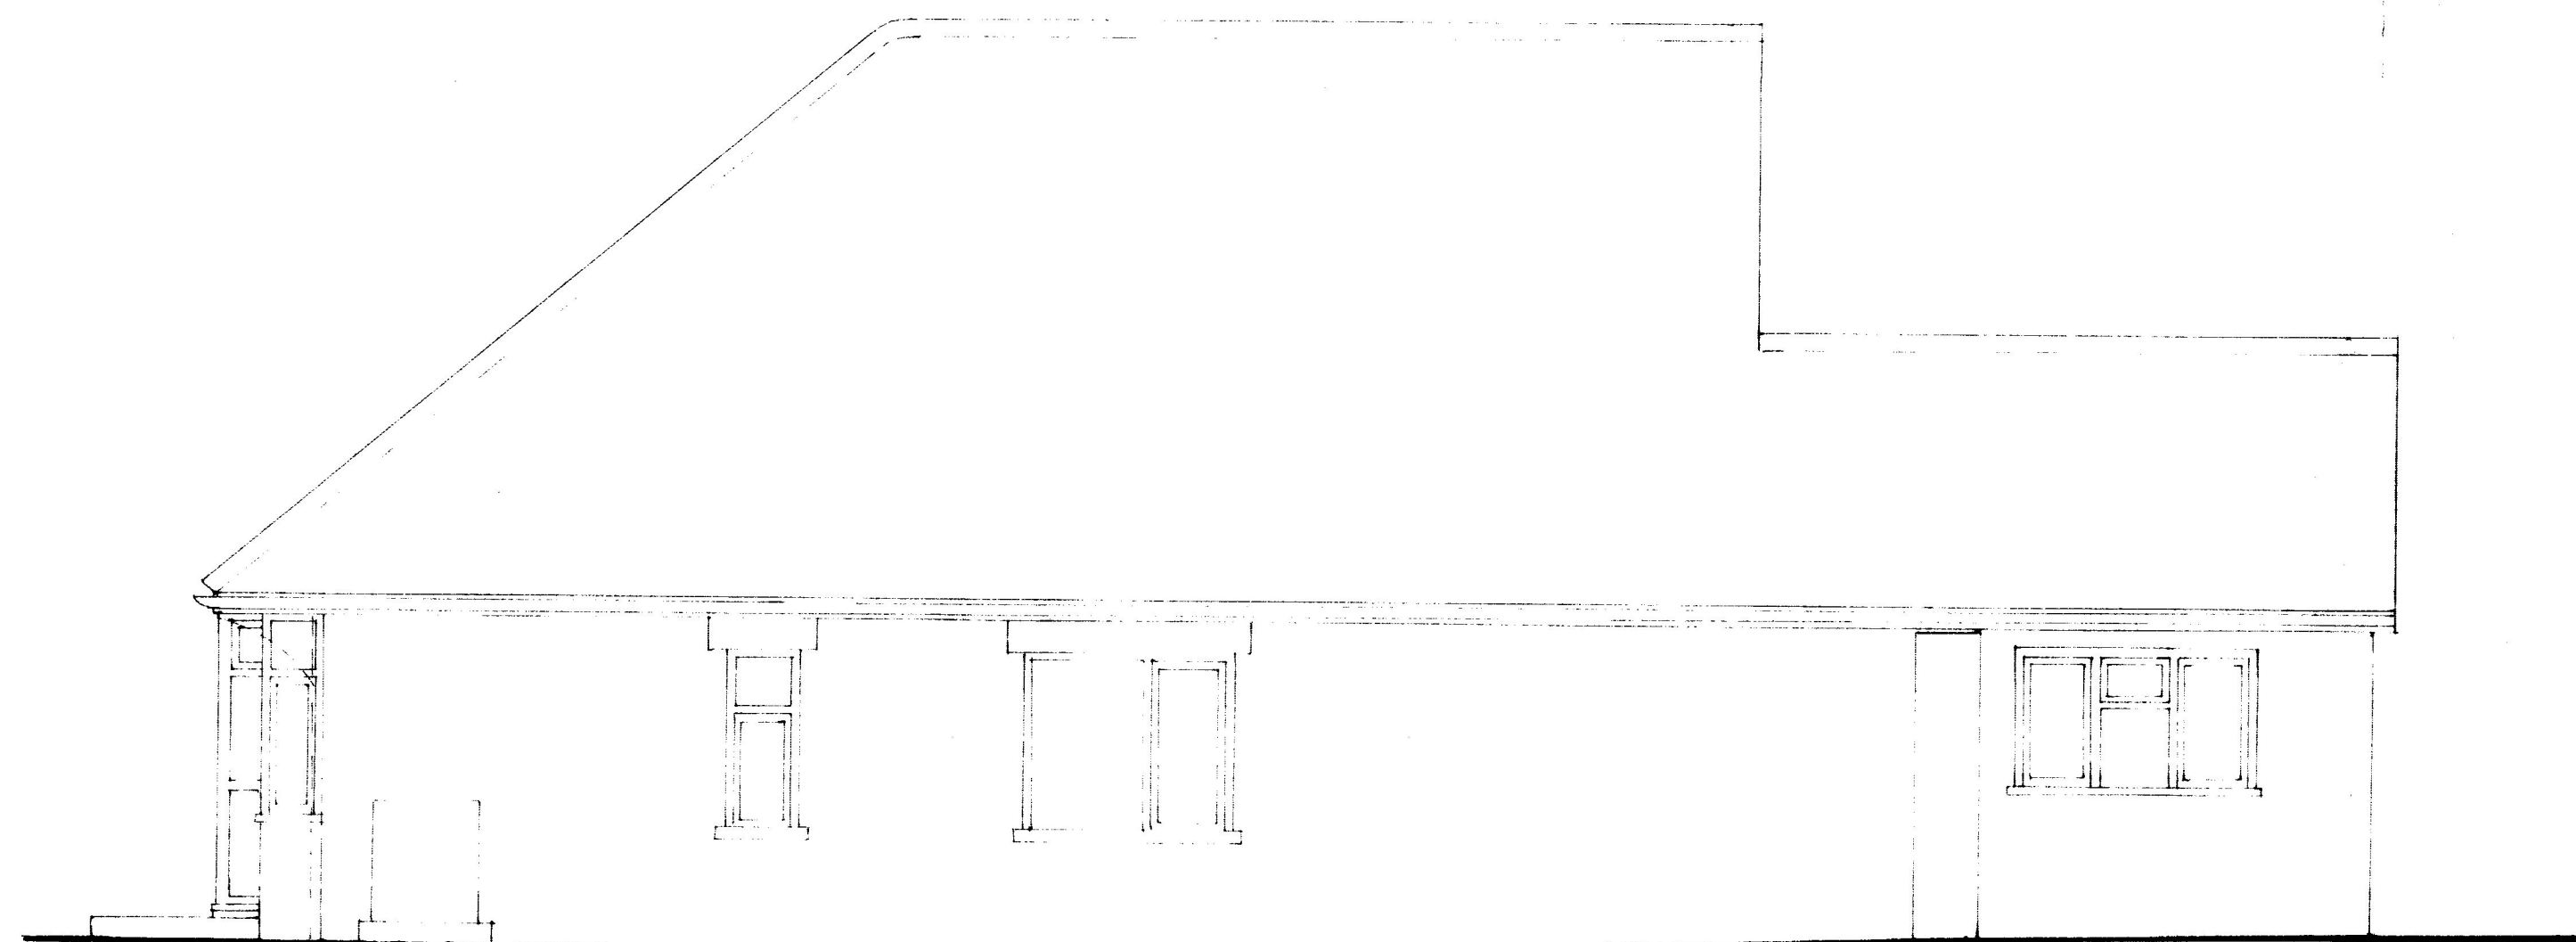

· SIDE - NORTH WEST ELEVATION ·

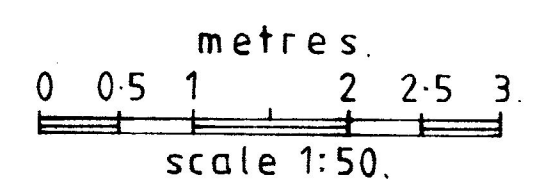

rev.	date	amendment
A	03/19	Garage position.

03 APR 2019

'WINDEMERE'
BOSSINGHAM ROAD,
STELLING MINNIS,
CANTERBURY, KENT, CT4.6AG.

Mr + Mrs R. Priddy.

SURVEY PLAN.

ELEVATIONS
SITE LAYOUT

1:50 / 1:100. @ A1

FEB. 19.

564 / 01.

A.

