


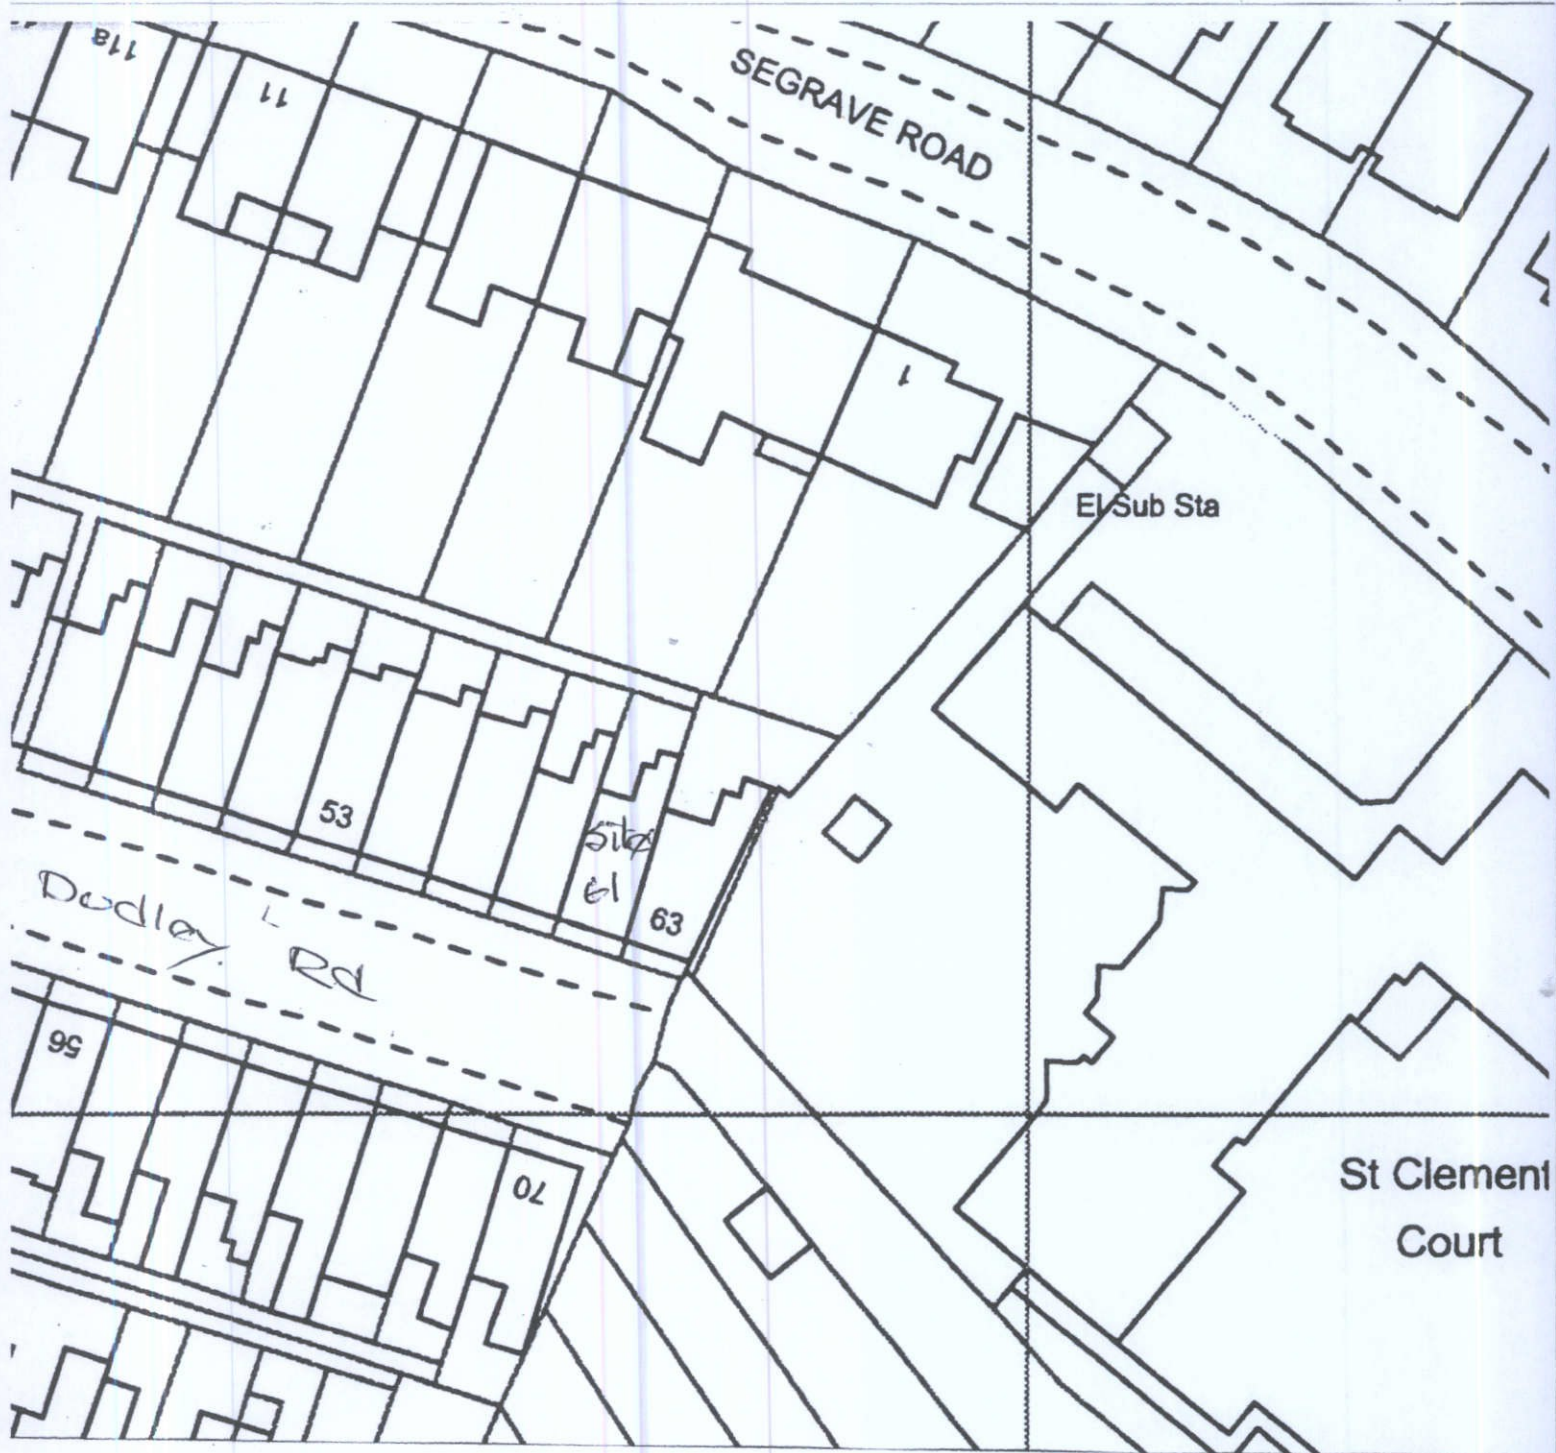

EXISTING Block Plan 1:500

61, DUDLEY RD,
Folkstone
KENT

DS/2134/a

Post Roads
05 APR 2019