


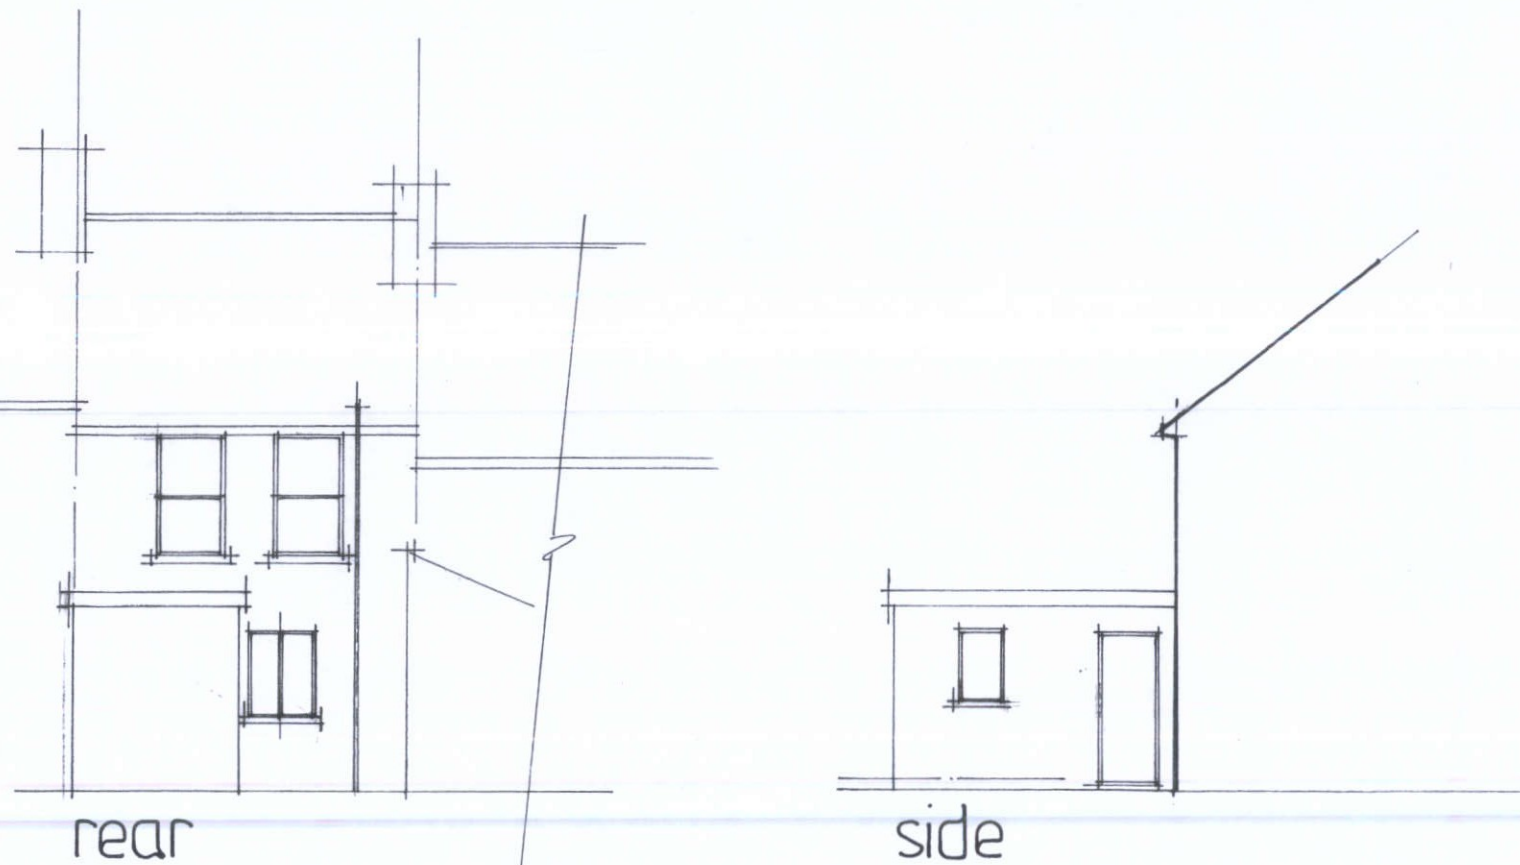


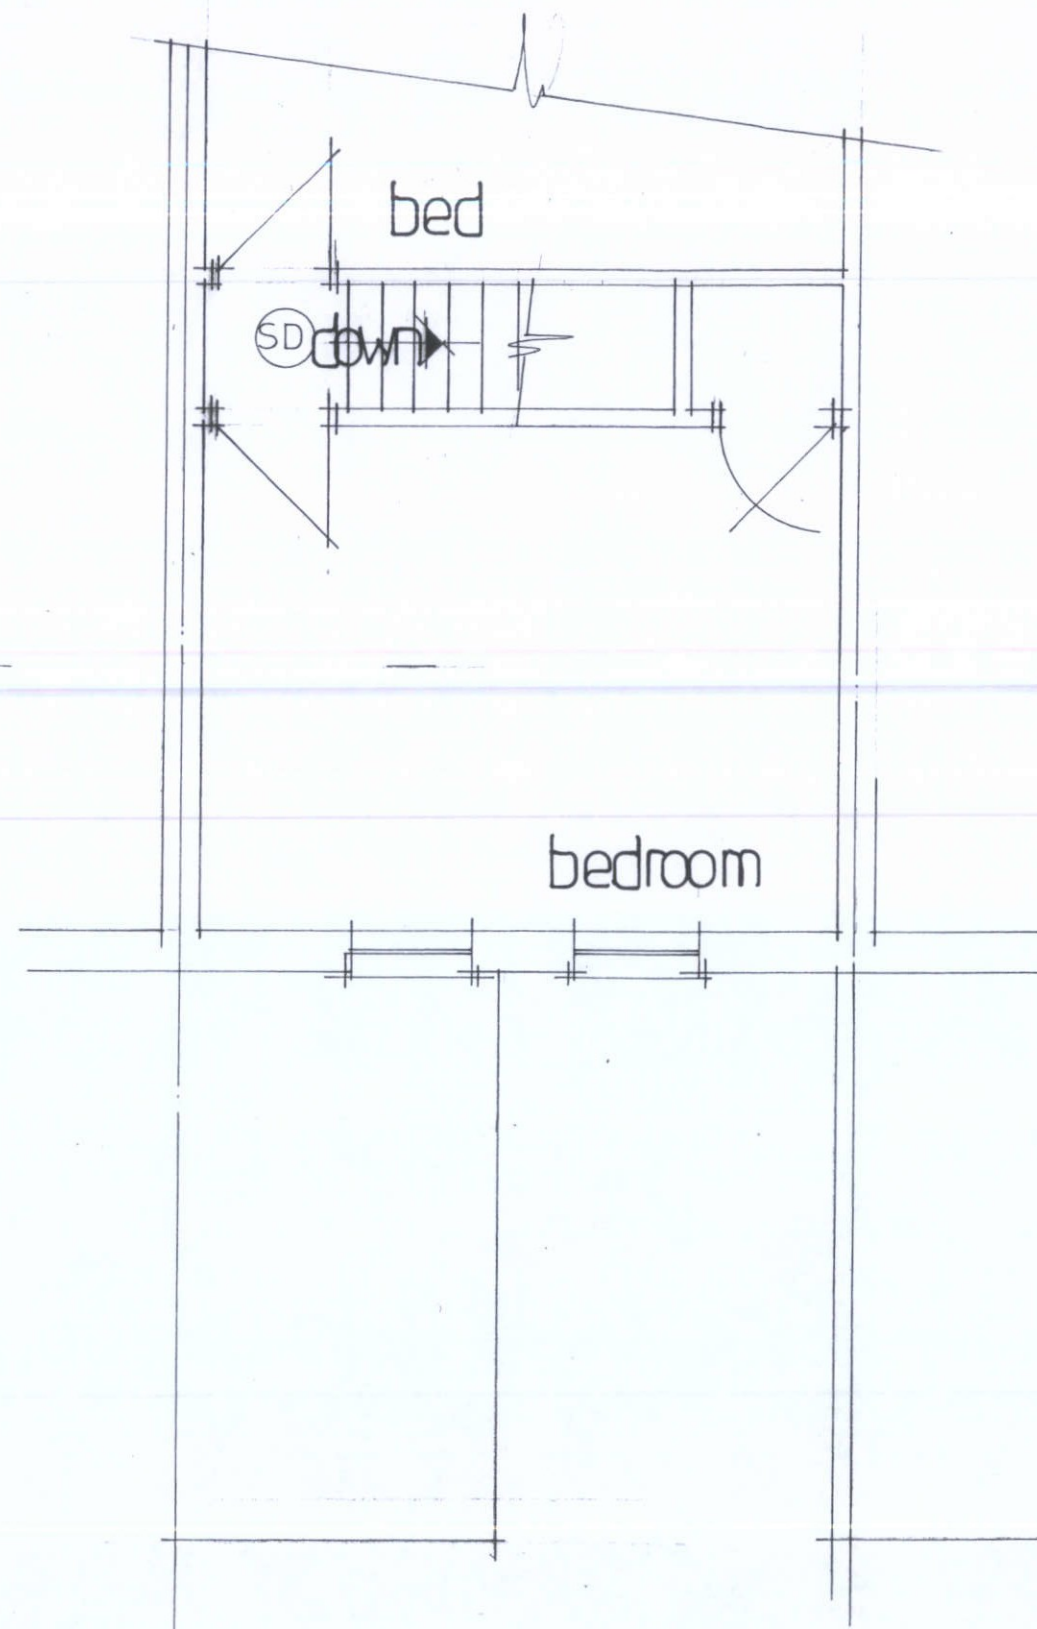

ELEVATIONS 1:100

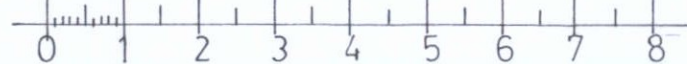

ground floor

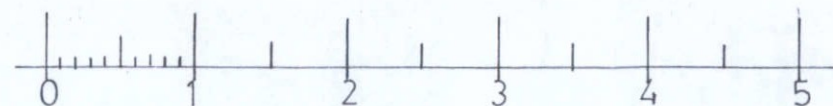

PLANS 1:50

first floor

for: Mr/Mrs Carmichael

amanda Peel Room
05 APR 2019

existing details
61, DUDLEY ROAD,
FOLKESTONE.
DS/2134/1