


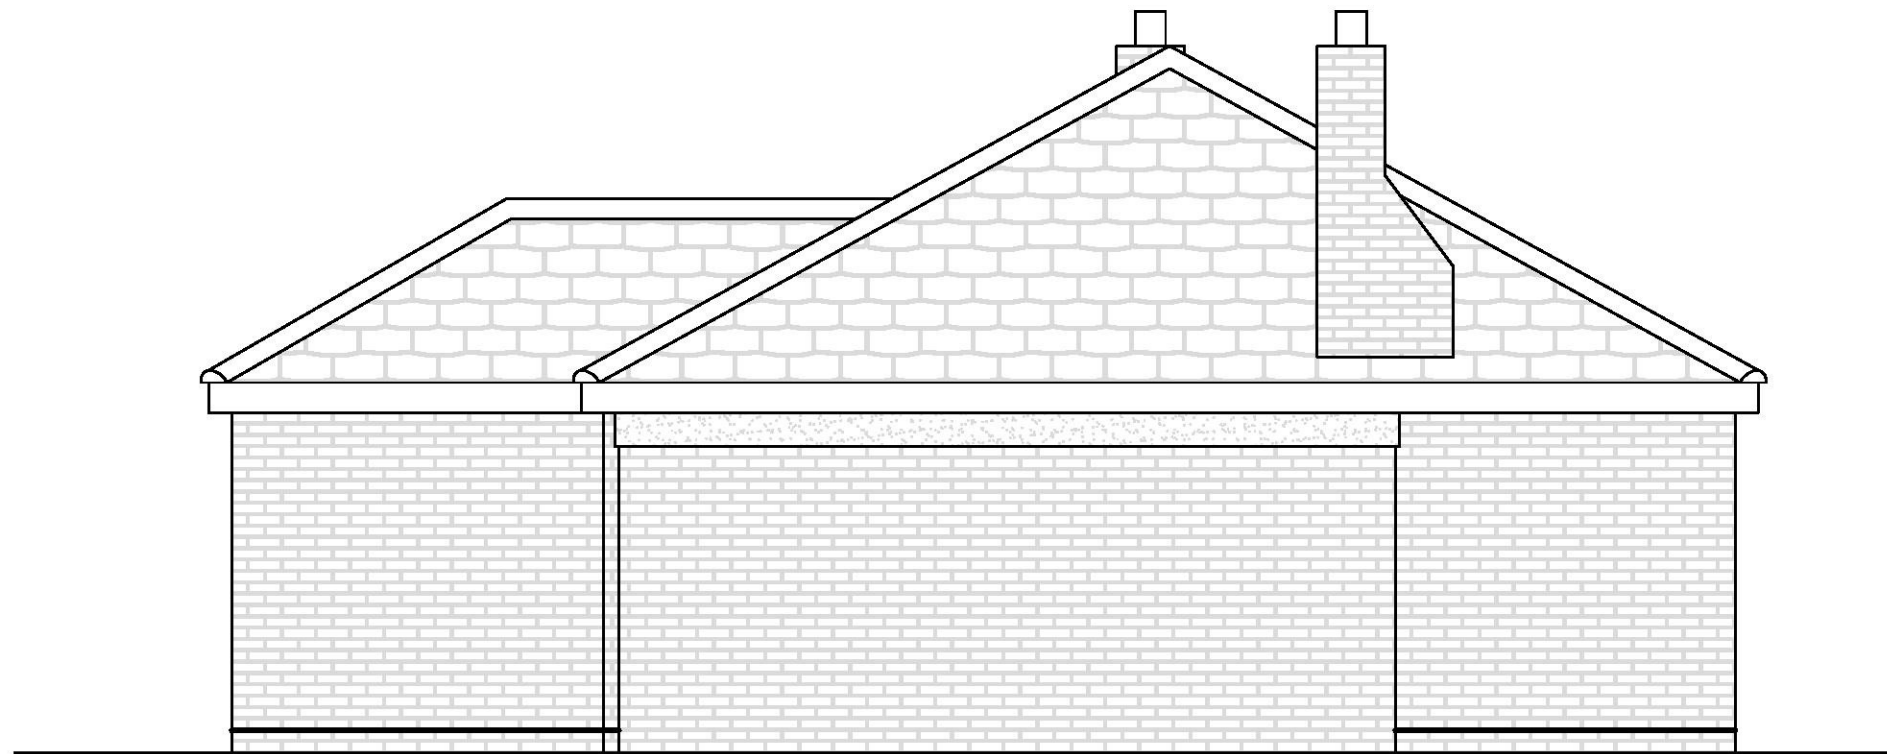

E-(02)03

Existing Elevations: South  
(Scale 1:50 @A3)



Date: March 2019 Drawing Number: 19024JH-PP-E-(02)03

Client: Ms J Hendrie Project: Ground Floor Rear Extension

Site Address: 44 Chichester Road, Sandgate. CT20 3BP

Drawn By: Des Harman



124a North Road, Hythe, CT21 5DY  
t: 01303 237762  
m: 07711 200634

e: [des@building-drawings.co.uk](mailto:des@building-drawings.co.uk)  
w: [www.building-drawings.co.uk](http://www.building-drawings.co.uk)