


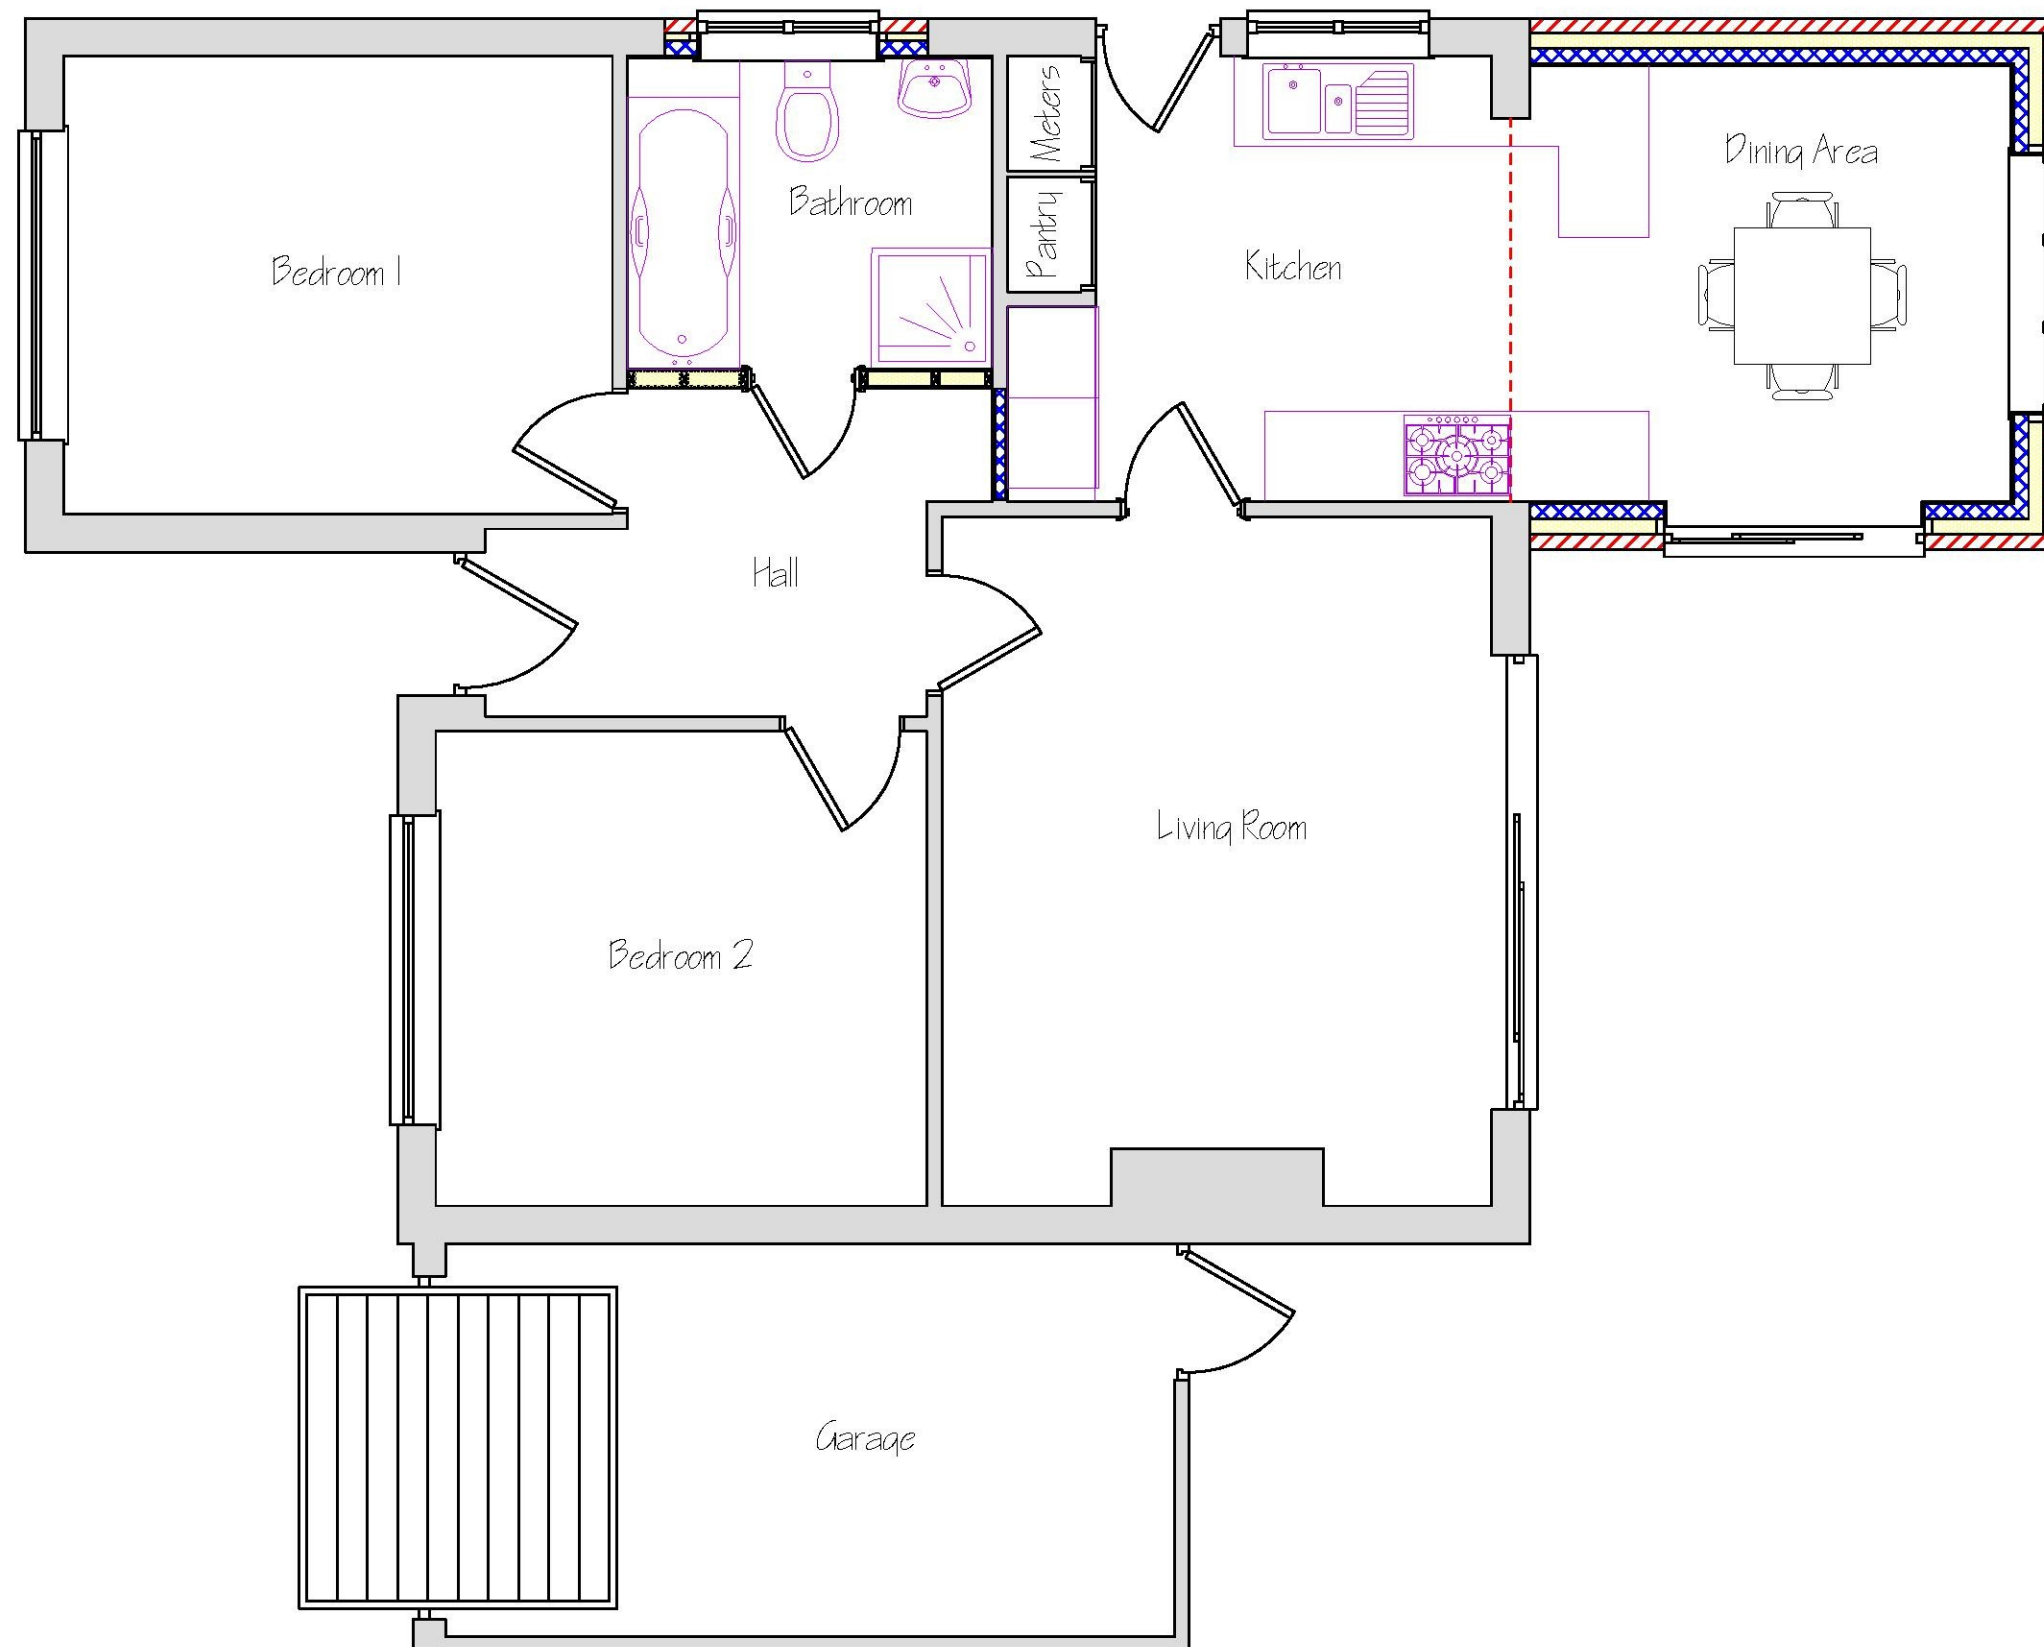

P-(03)00

Proposed Plans: Ground Floor
(Scale 1:50 @A3)

0 Meters 5

Date: March 2019 Drawing Number: 19024JH-PP-P-(03)00

Client: Ms J Hendrie Project: Ground Floor Rear Extension

Site Address: 44 Chichester Road, Sandgate. CT20 3BP

Drawn By: Des Harman



124a North Road, Hythe, CT21 5DY
t: 01303 237762
m: 07711 200634

e: des@building-drawings.co.uk
w: www.building-drawings.co.uk