


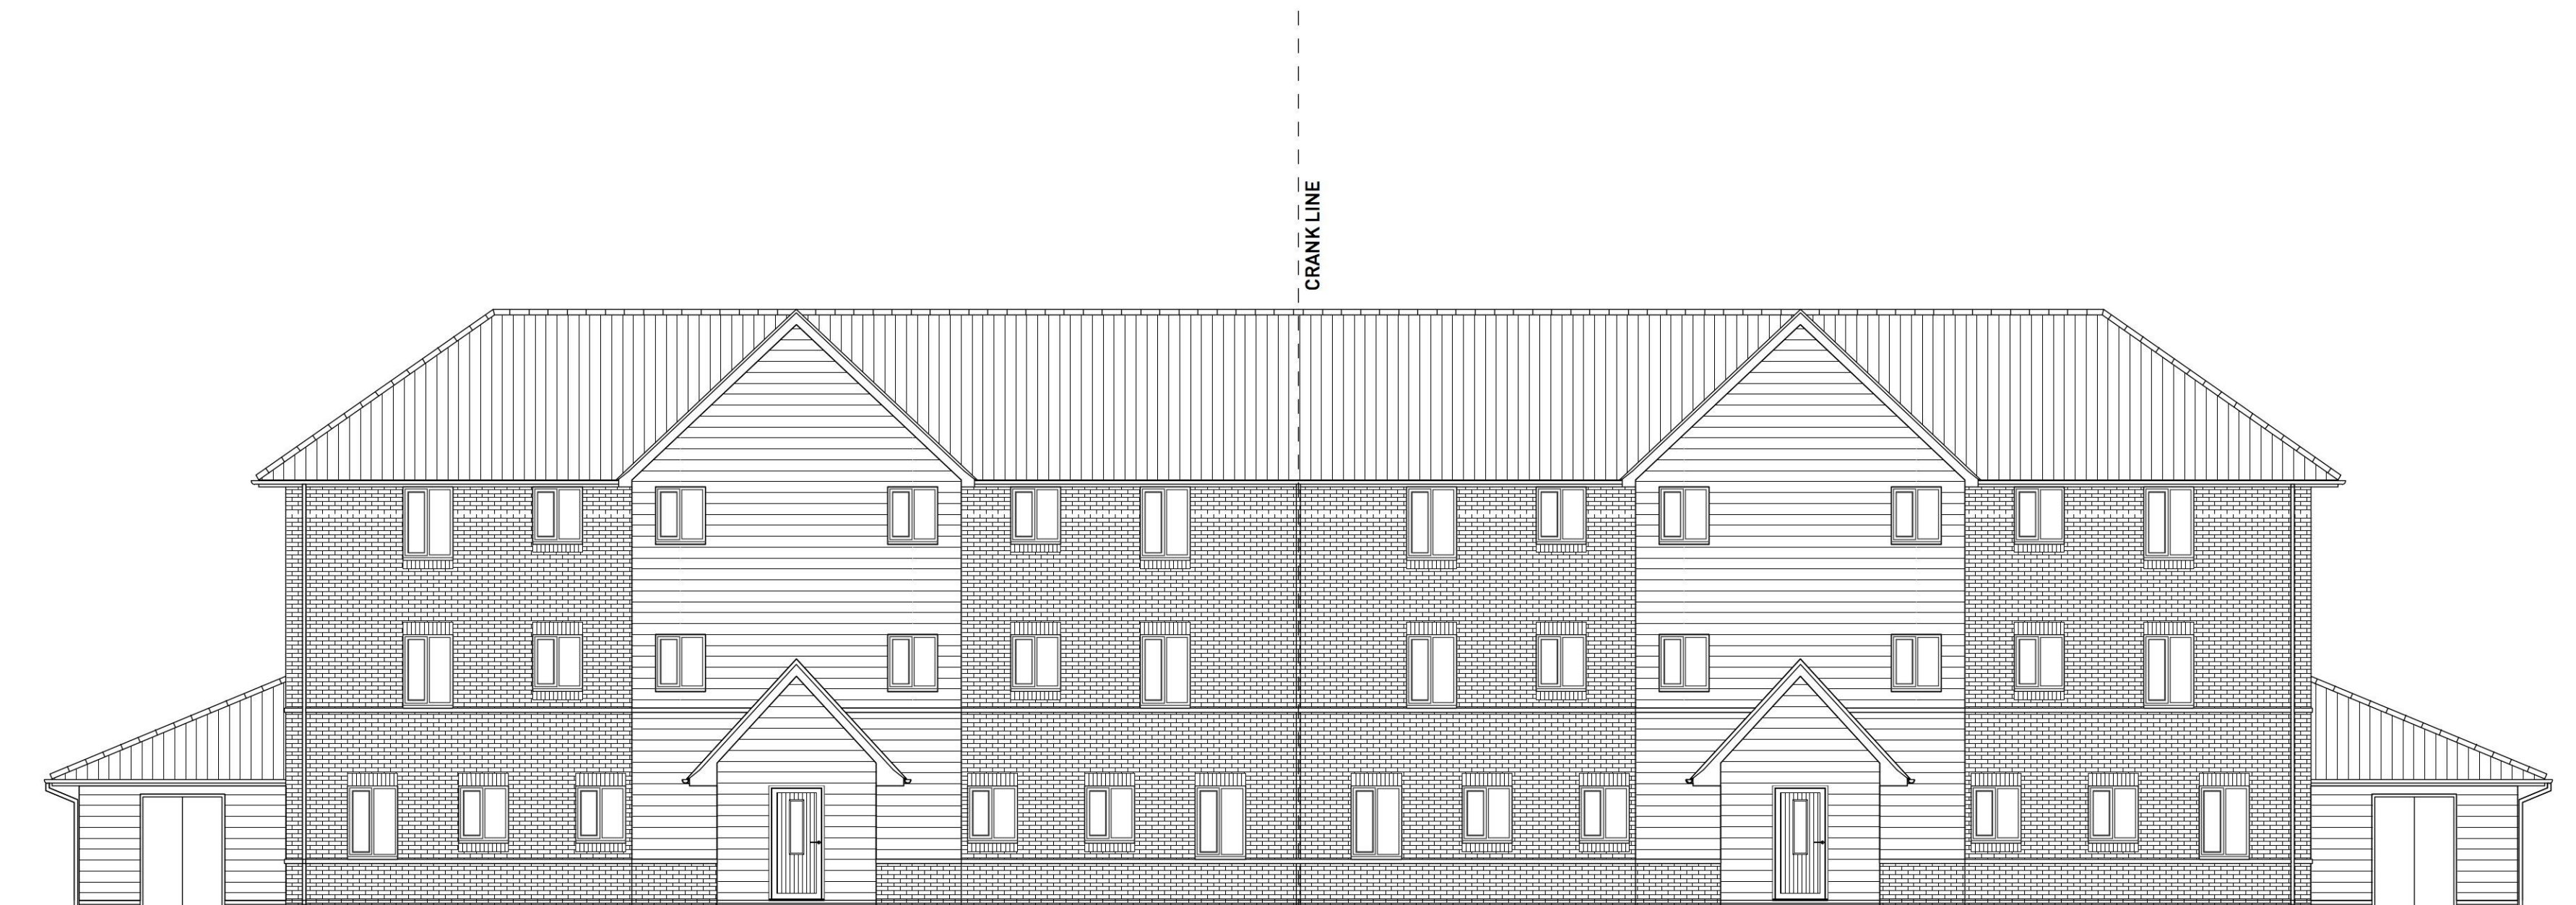


FRONT ELEVATION



SIDE ELEVATION



REAR ELEVATION

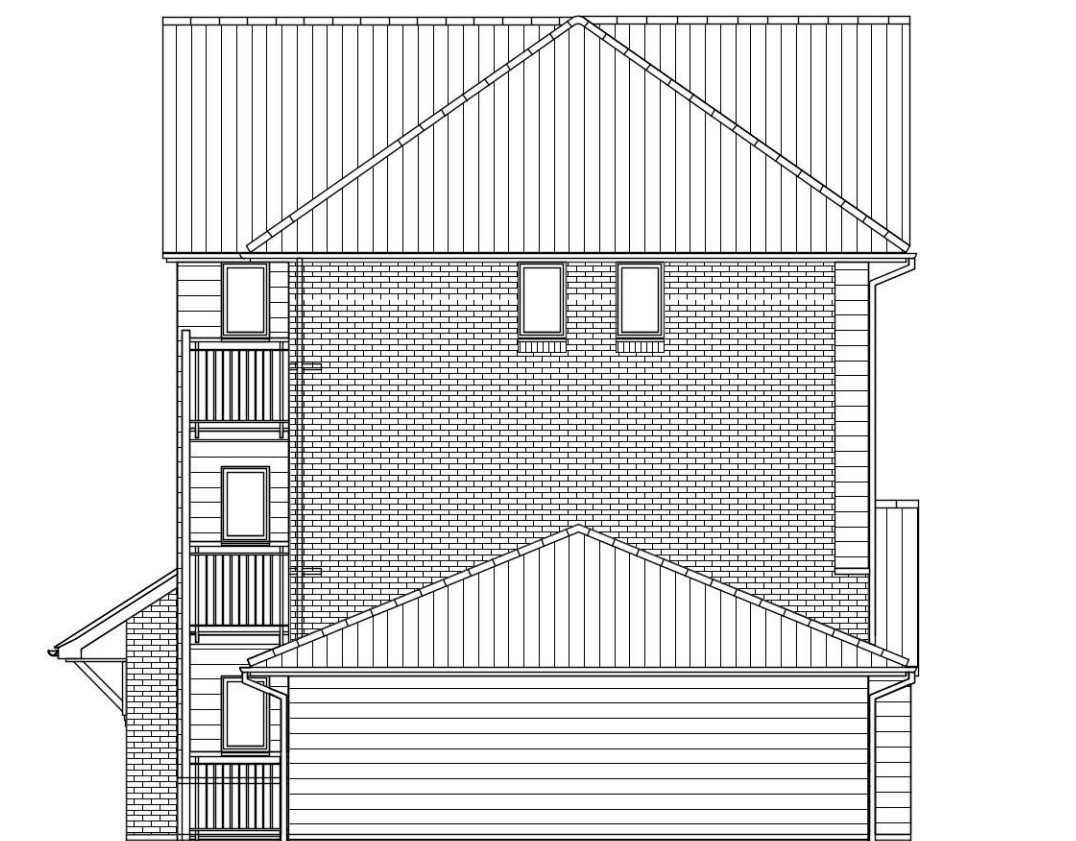

SIDE ELEVATION

Copyright Pegasus Planning Group, Ltd. Crown copyright. All rights reserved. Ordnance Survey Copyright Licence number: 100020445. Enquiries Licence number: 100020477. Standard OS licence rights conditions apply. Pegasus accepts no liability for any use of this document other than for the original client, or following Pegasus's express agreement to such use. 10/2018 64377 www.pegasuspg.co.uk



TYPE A PLOTS
AS STANDARD : 52-63
HANDED 64-75

PHASE 2 MARTELLO LAKES - APARTMENT TYPE A ELEVATIONS