


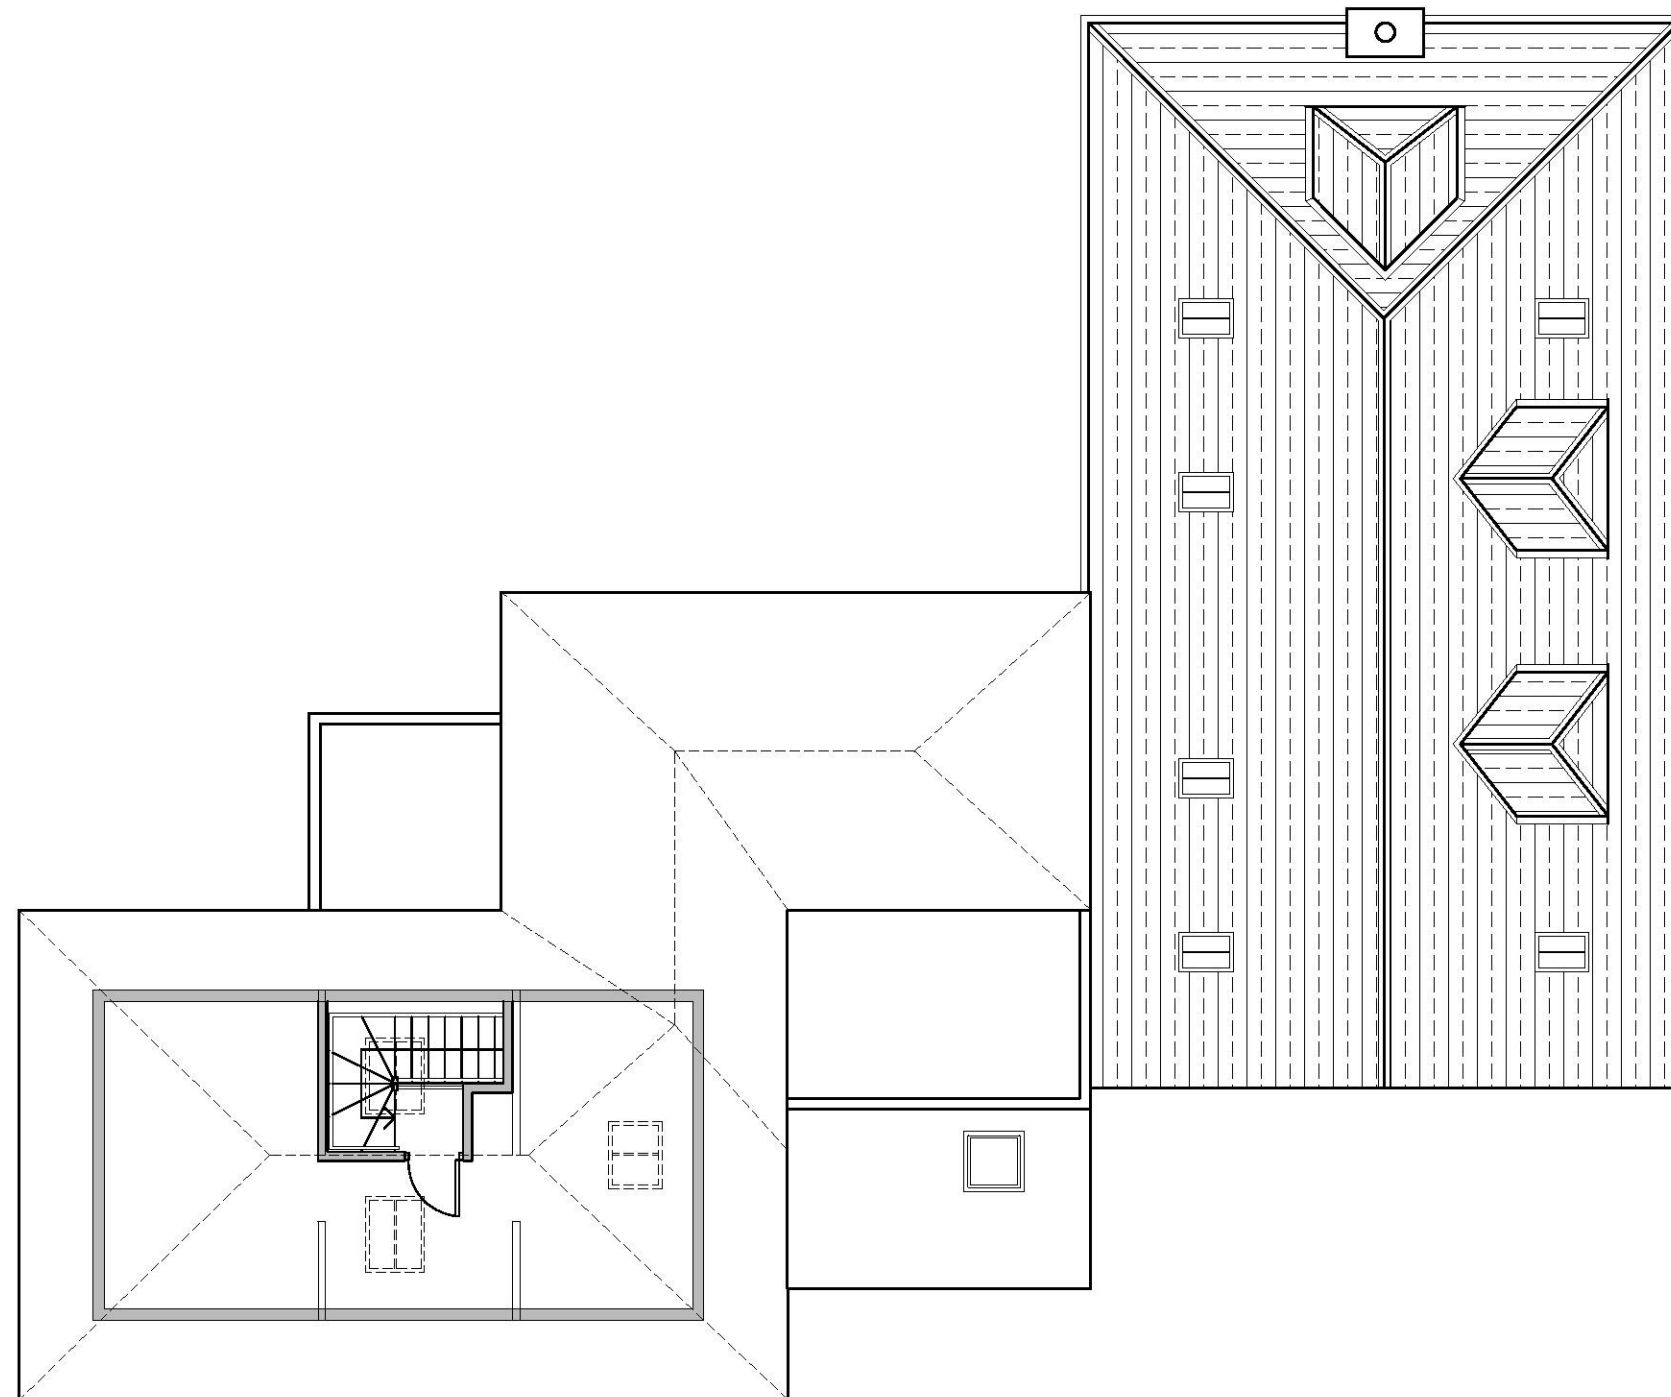

Proposed Loft Plan 1:100



DRAWING:—
Proposed Loft
 P7 07/03/2019
 Hip end of the rear range was set at 45° to the side slopes.

CLIENT:—
 Mrs Sandra Wilkins,
 23 Sandgate High Street, Sandgate,
 CT20 3AH

PROJECT&TITLE:—
 Conversion to 4 residential
 apartments and removal of rooms
 on the Cottages

SCALE:—
 1:100@A3
 DWG NO:—
 PL13/18016

DATE:—
 June 2018
 REVISION:—
 P7

CLArchitects
 127 Sandgate Road,
 Folkestone, Kent, CT20 2BH
 Ph: 01303 647 233 www.clarchitects.co.uk