




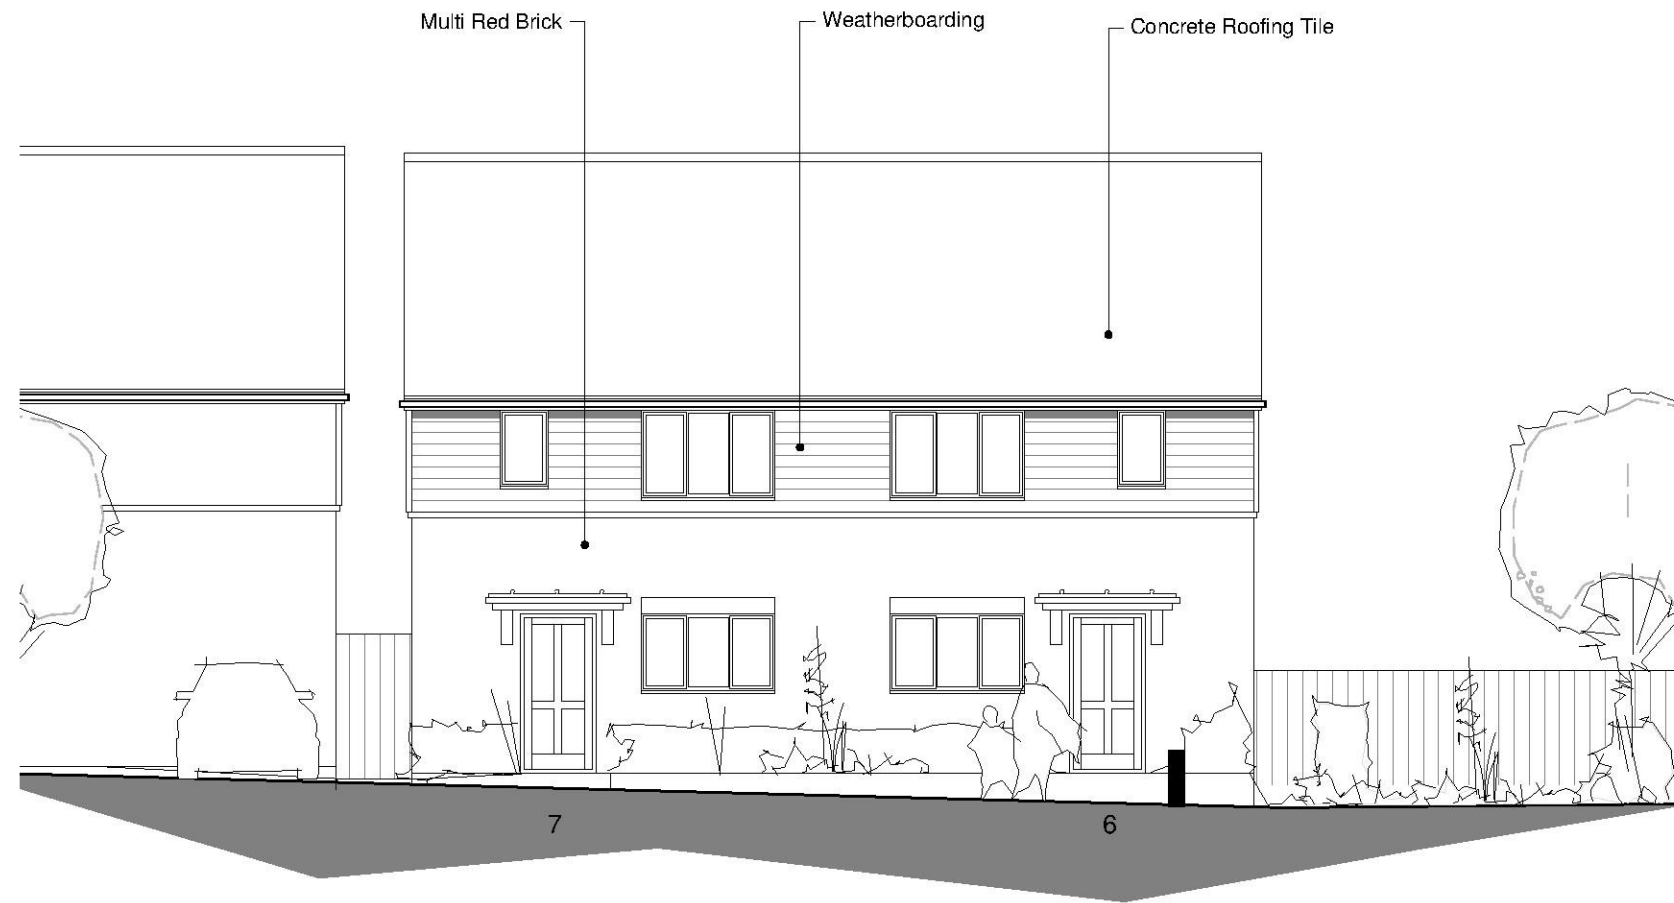

Front Elevation

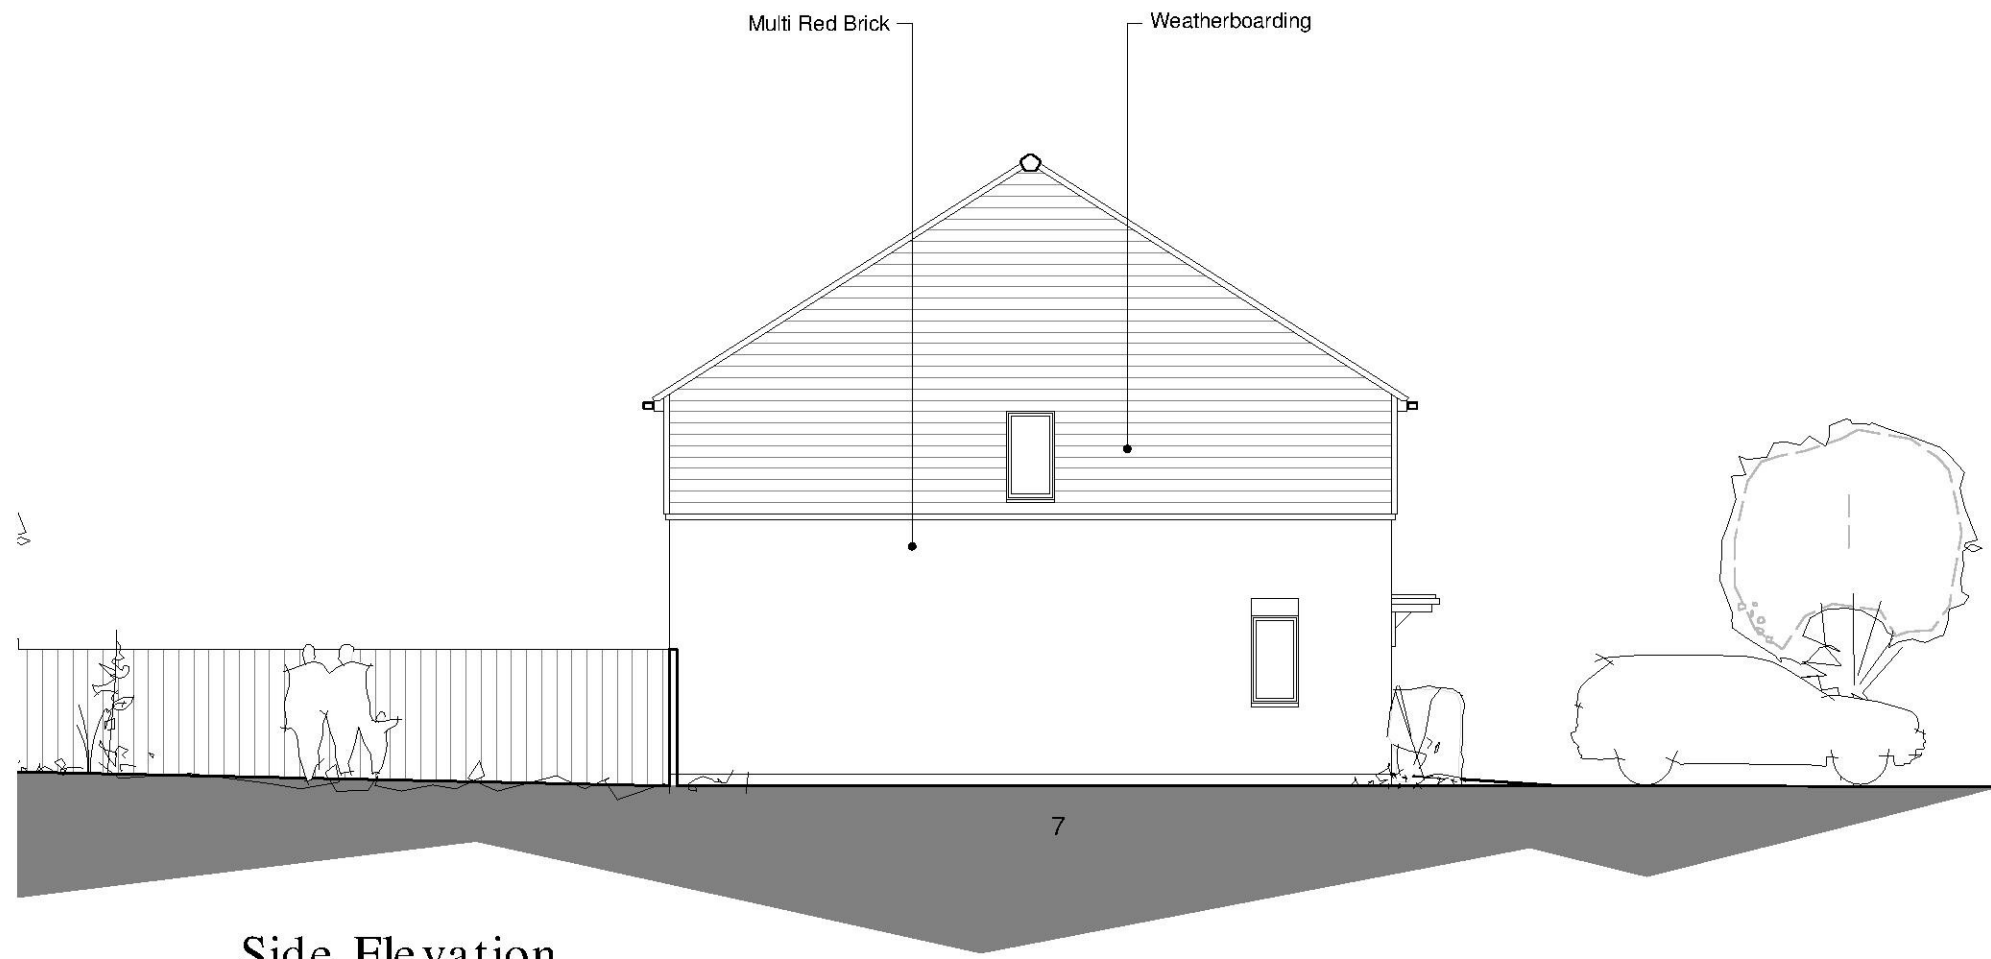


Side Elevation

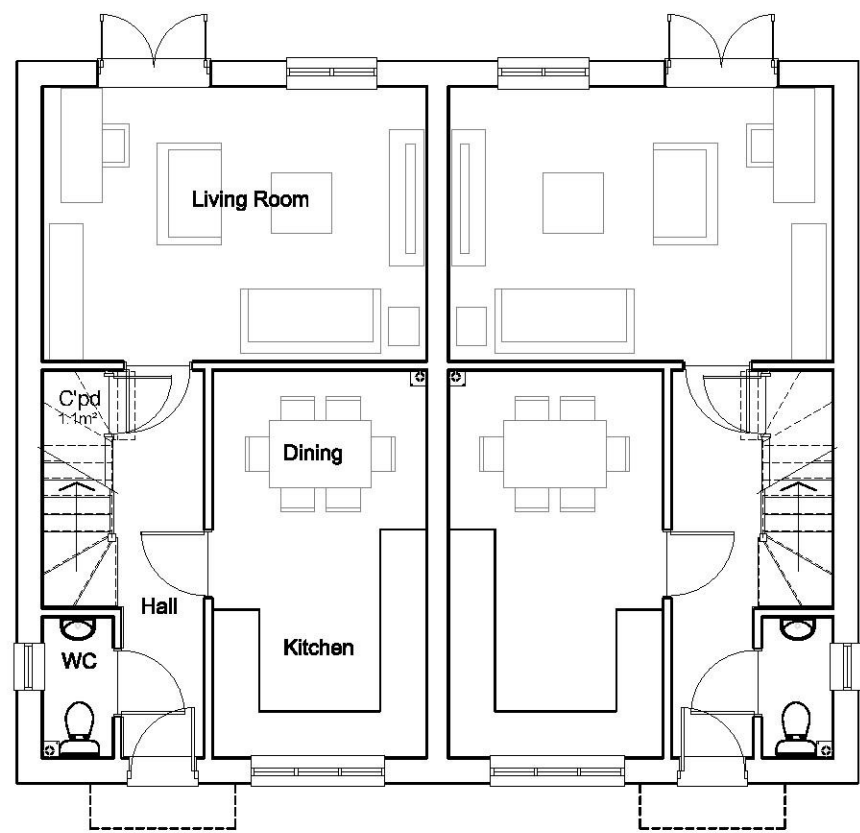


Ground Floor Plan


House Type 3A 2b bed (3p)
89.39 m²

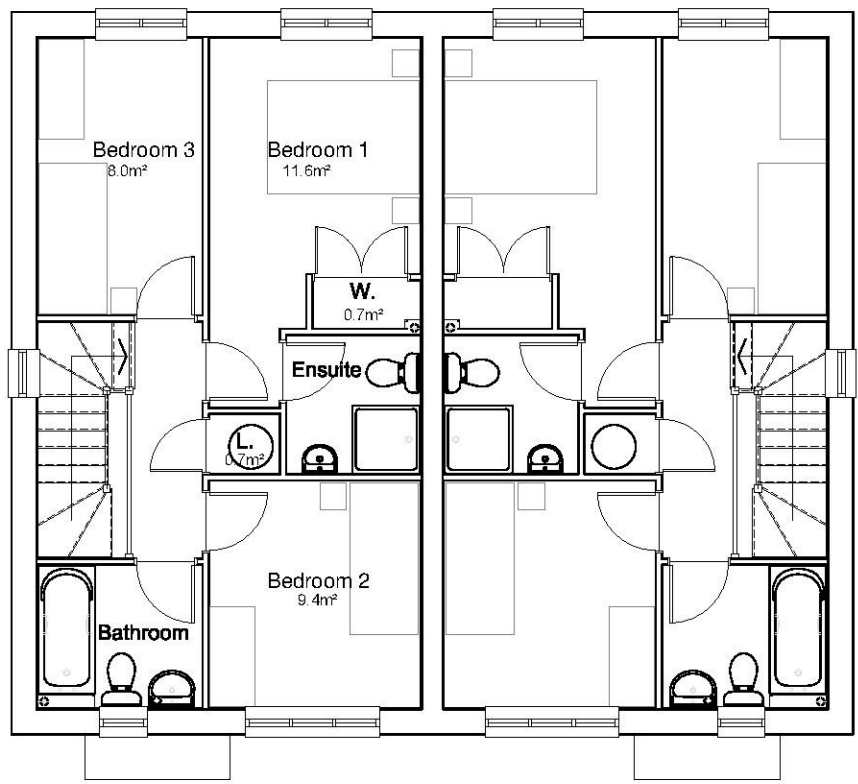

First Floor Plan

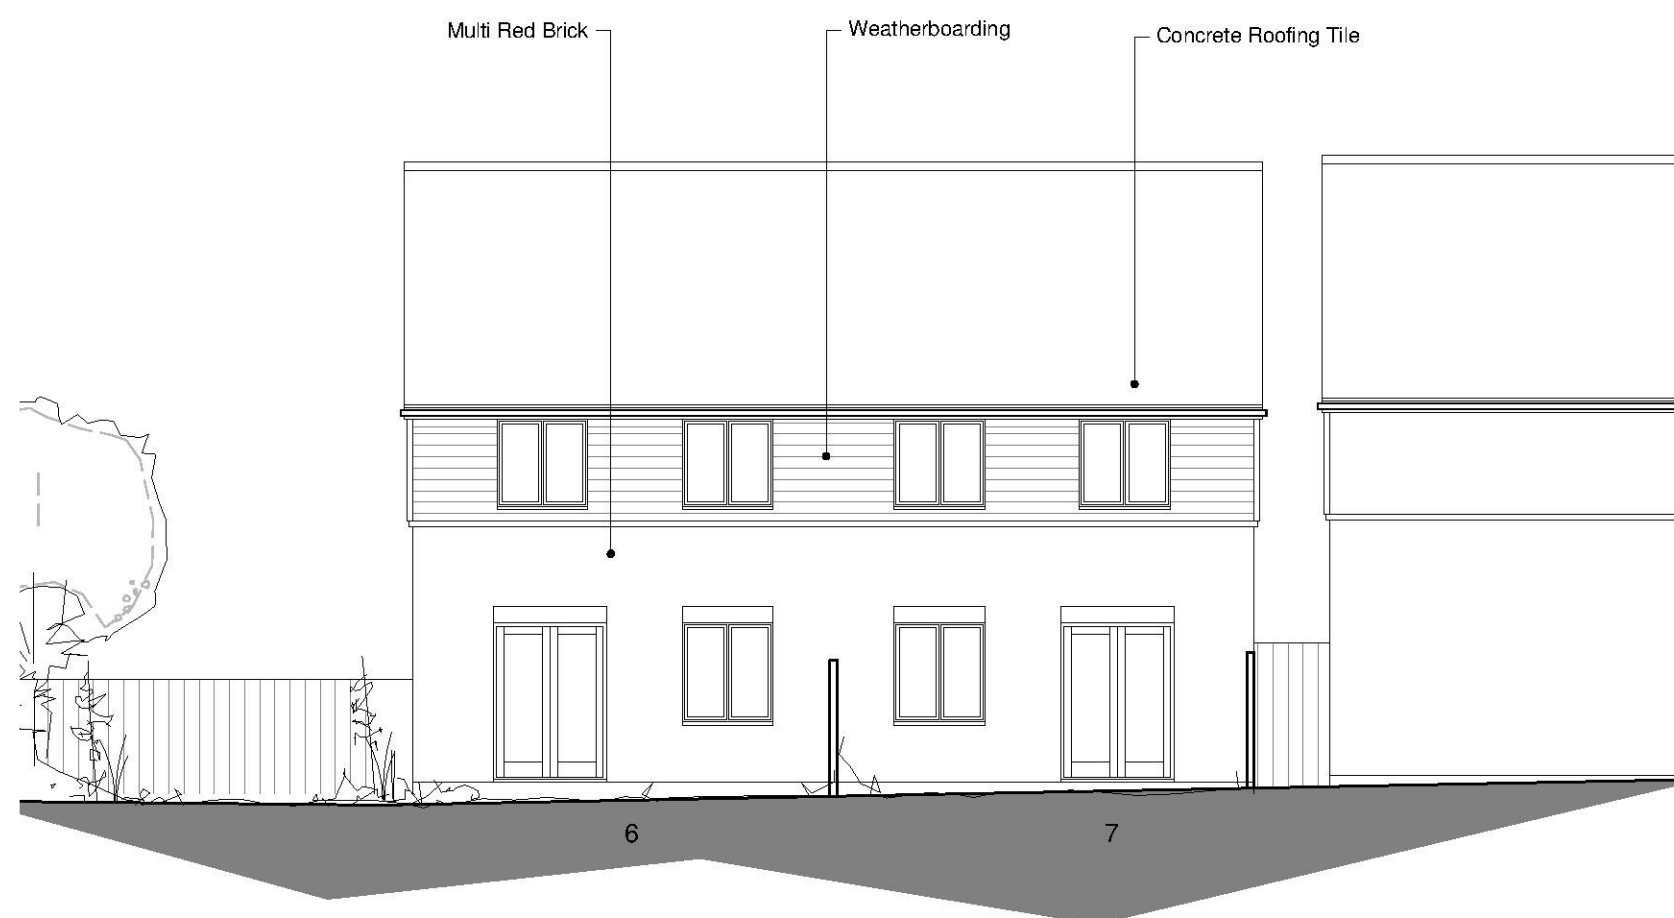

Rear Elevation

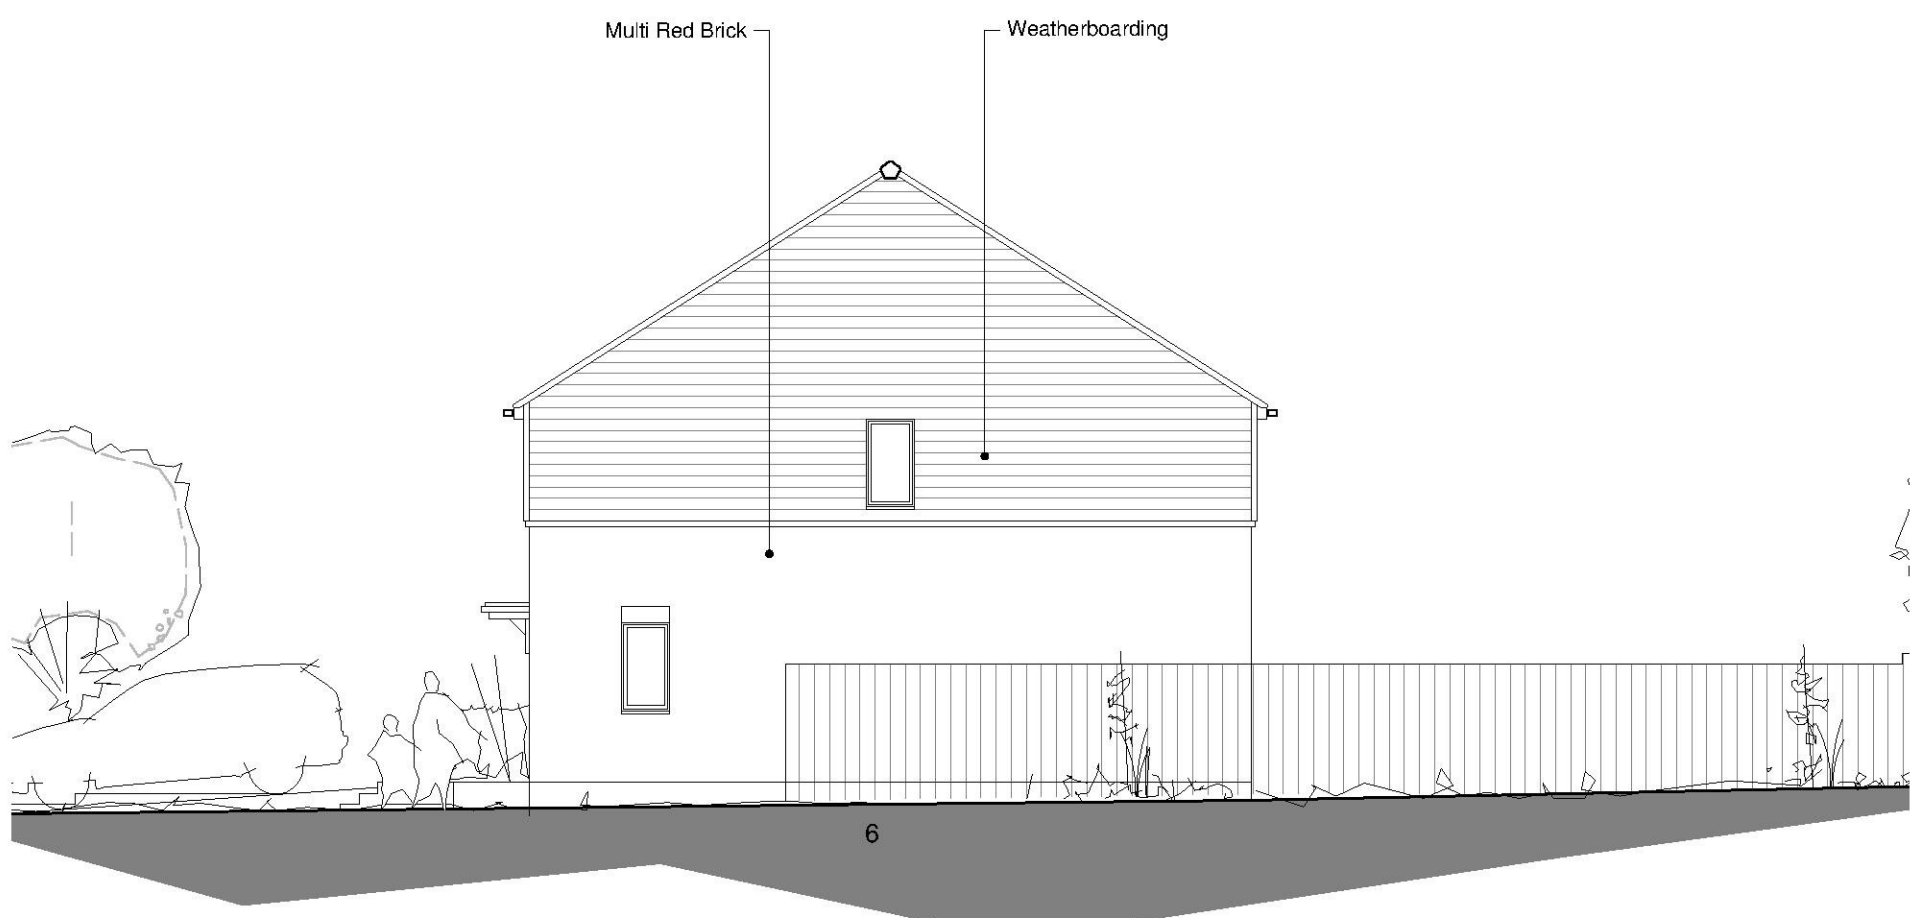

Side Elevation

Materials

Roof: Concrete Roofing Tile (to the approval of the Local Authority);
Walls: Multi Red Brick;
Weatherboarding (to the approval of the Local Authority).
Entrance Door: Composite Security Door (to the approval of the Local Authority).
Windows and French Doors: Upvc Colour - White
Gutters: Half round Upvc Colour - Black