


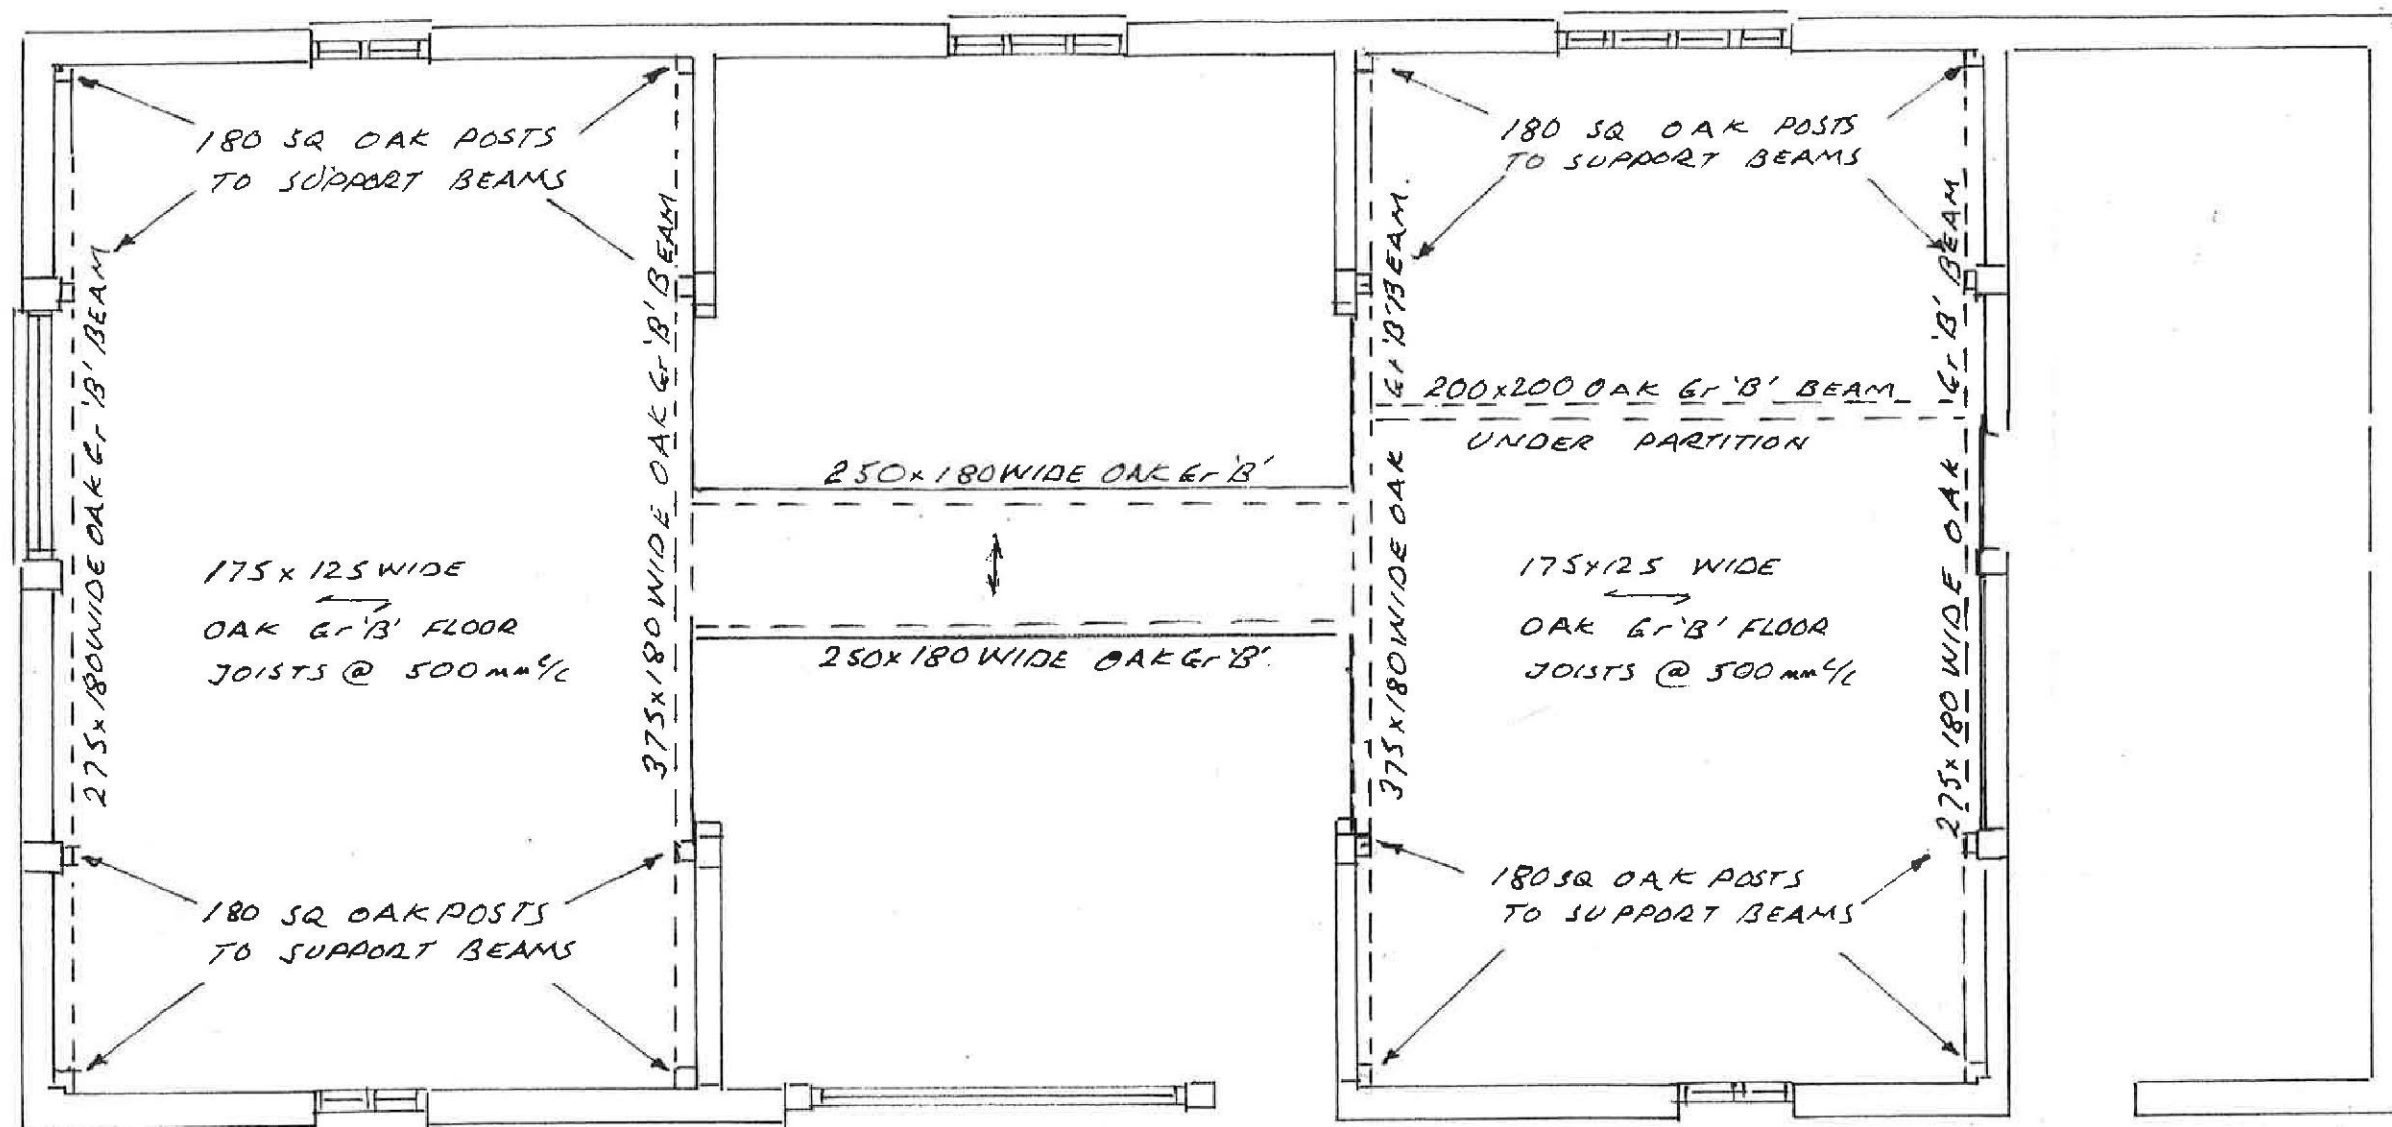

OAK FRAMING TO FIRST FLOOR

Job ref 18/203/-
CONVERSION OF BARN
AT SOUTH LODGE FARM
STEWING WINNIS
FOR MR K GRAY

ENG REF: 30/9/A3/02^A