




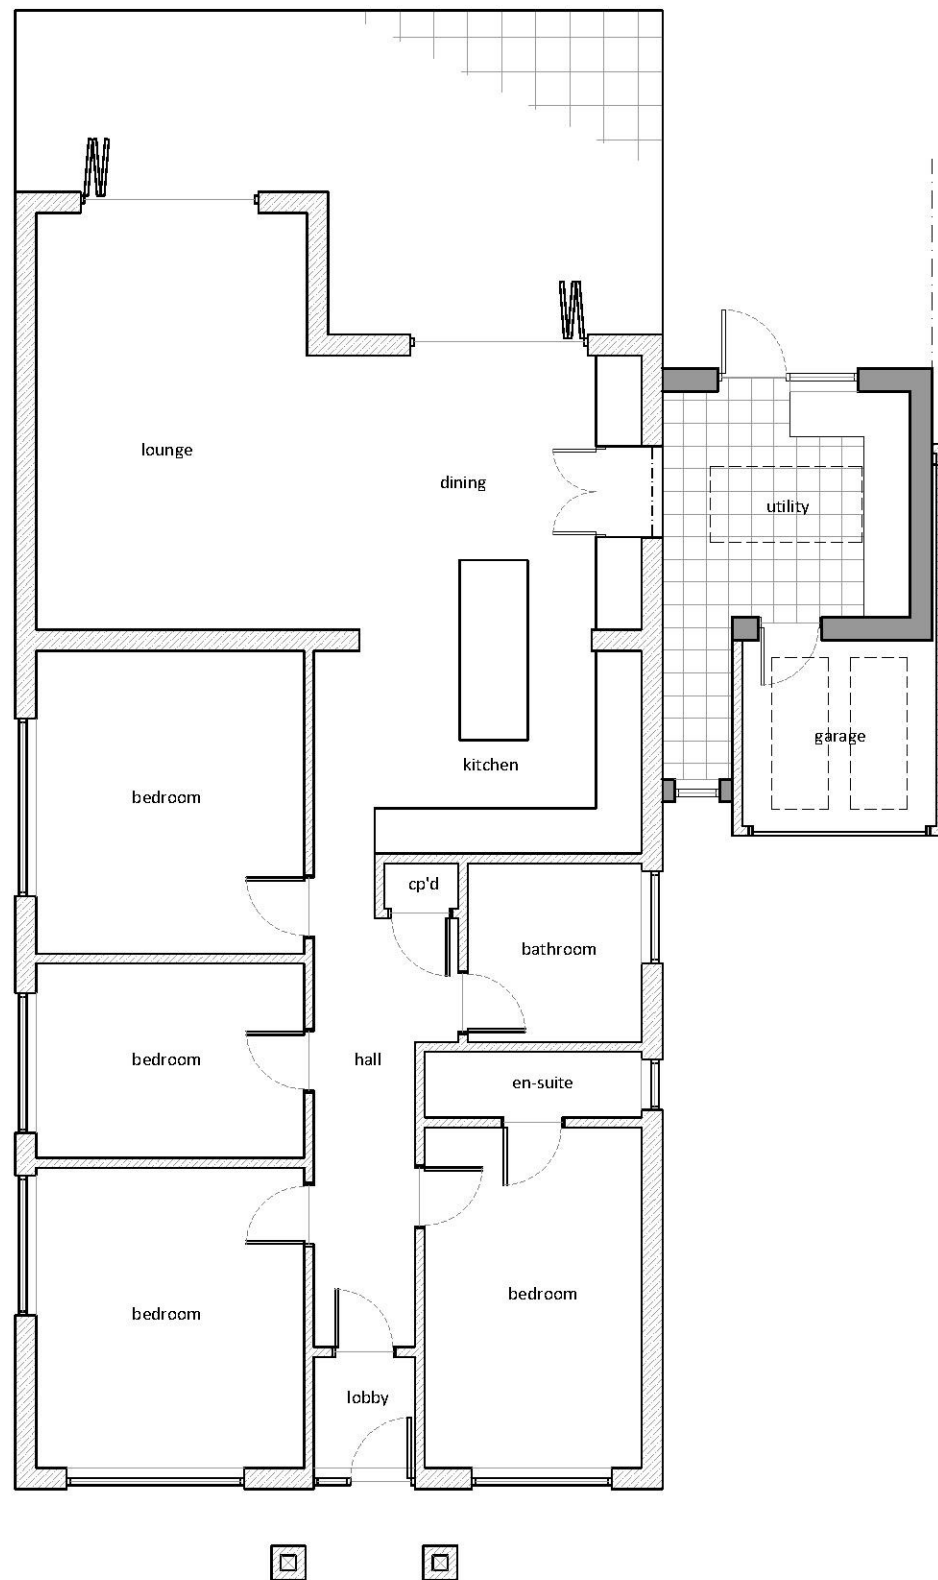

Ground Floor Plan
1:100

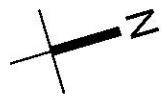

Roof Plan
1:100

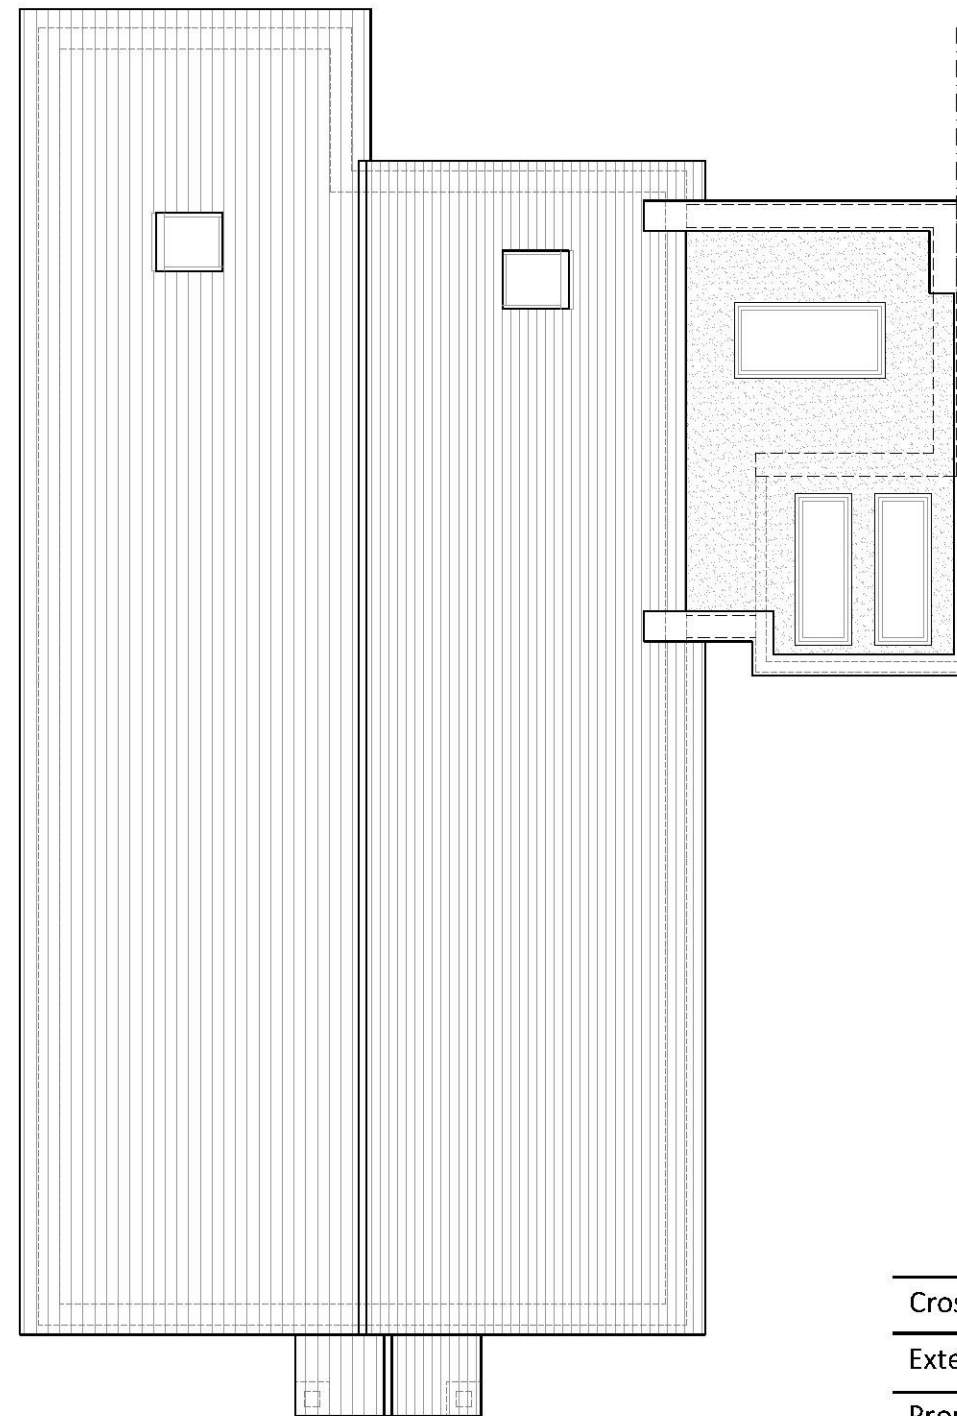

Crosswinds, Selsted
Extensions and Internal Alterations
Proposed Plans
1:100 @ A3 04 -

invent
ARCHITECTURE

T: 01227 282247
W: invent-architecture.co.uk
A: 24 Oxford Street, Whitstable, CT5 1DD