




Y10/0676/SH
Y10/0678/SH

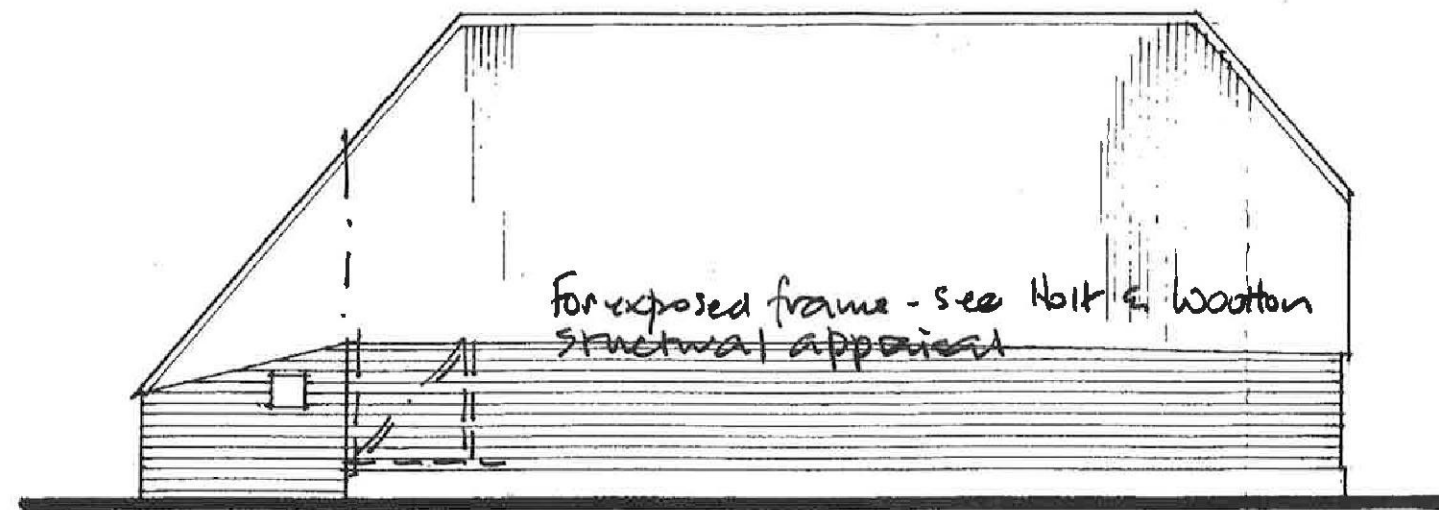

EXISTING S.E. ELEVATION

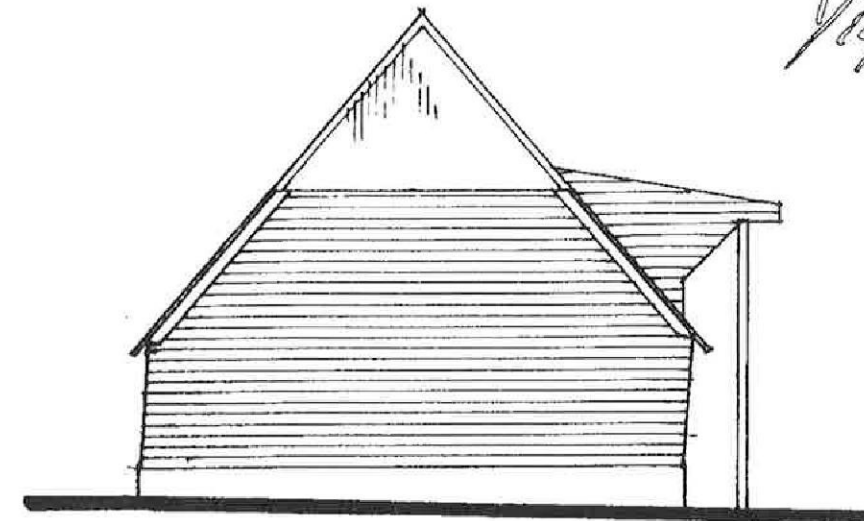


EXISTING N.E. ELEVATION

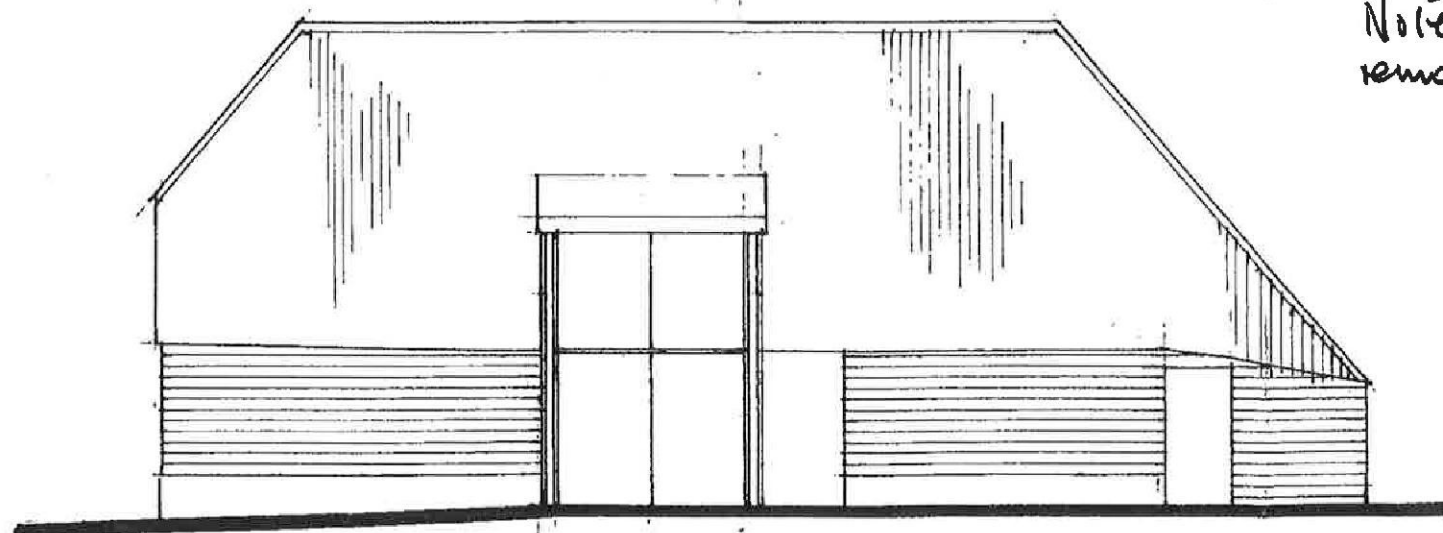

EXISTING N.W. ELEVATION

Note: external boarding removed 2018

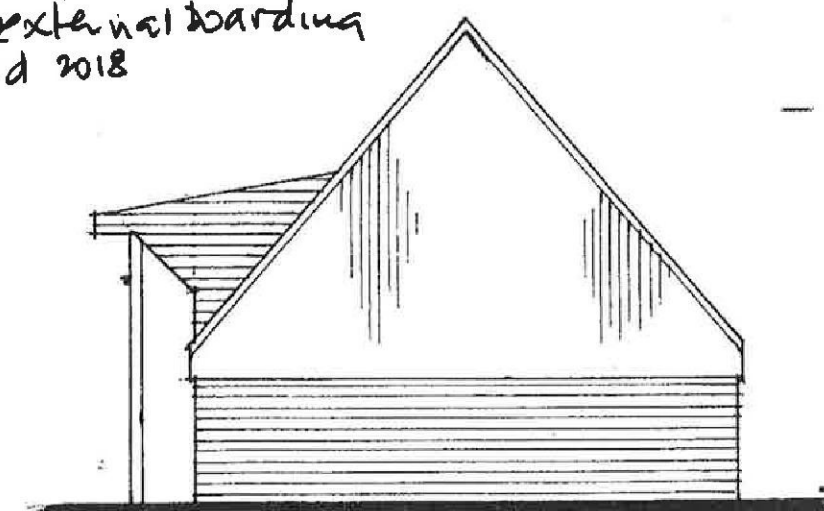

EXISTING S.W. ELEVATION

APPLICATION

VALID

RECEIVED

15 JUL 2010

PLANNING