

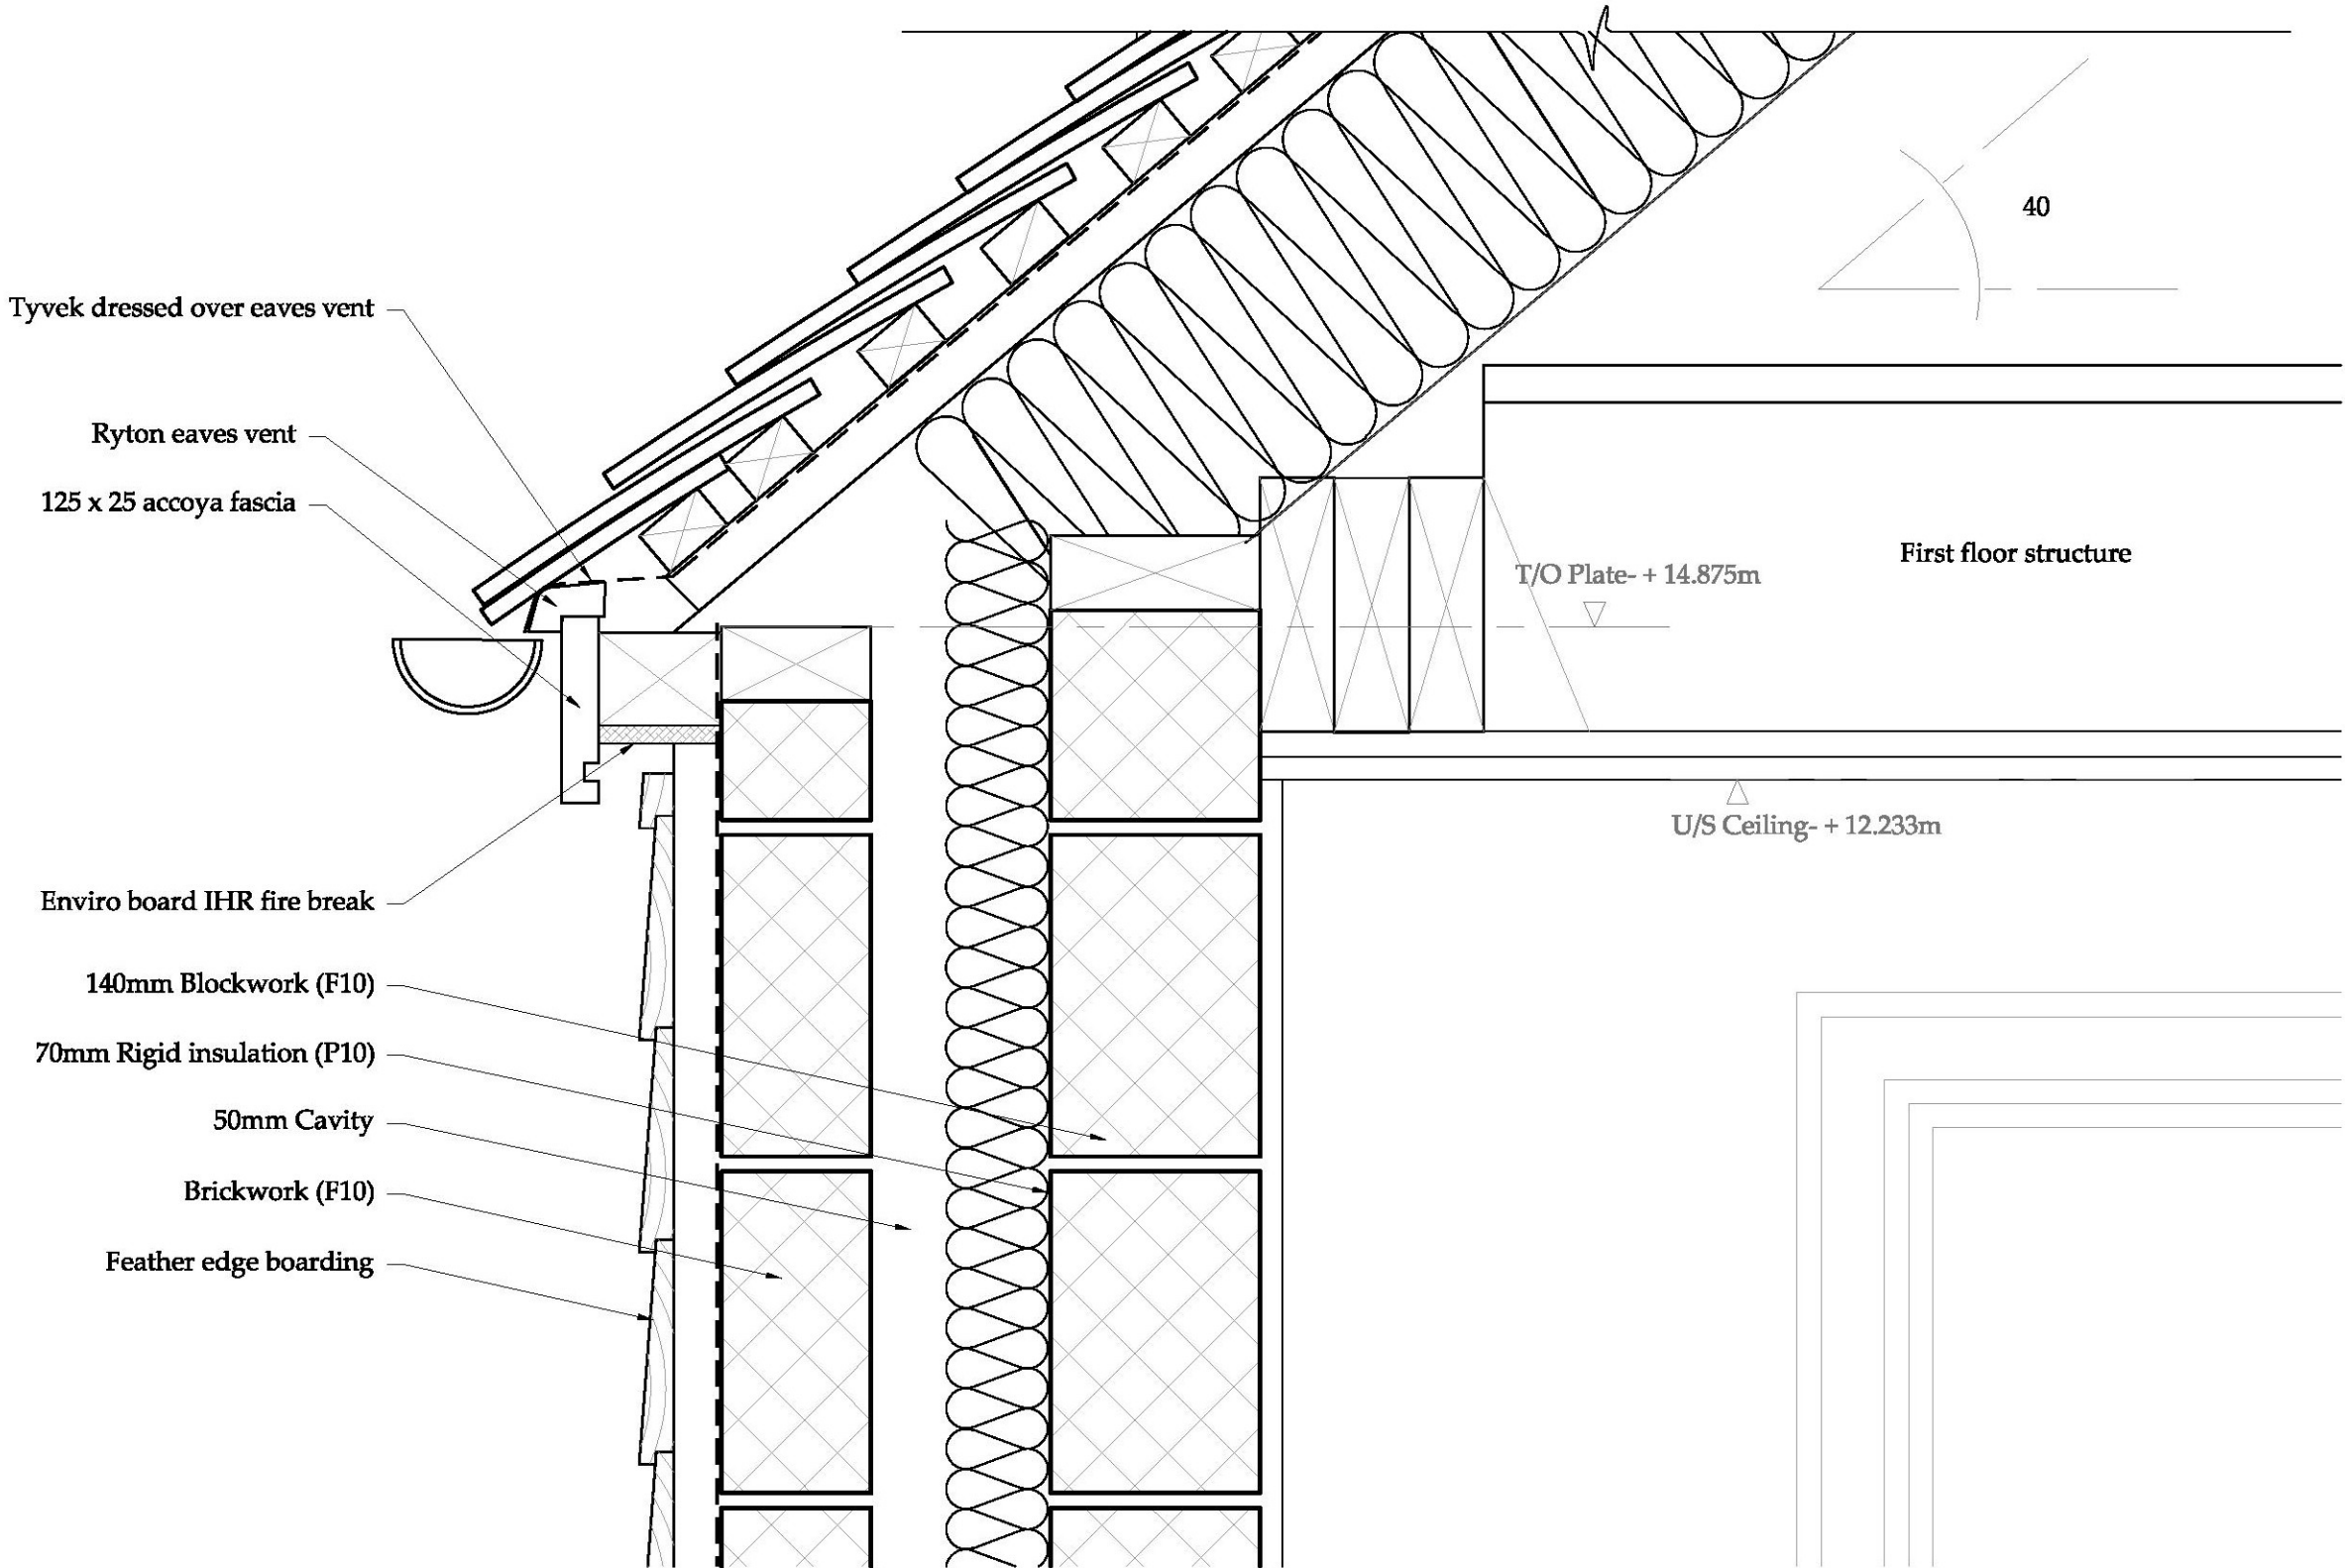
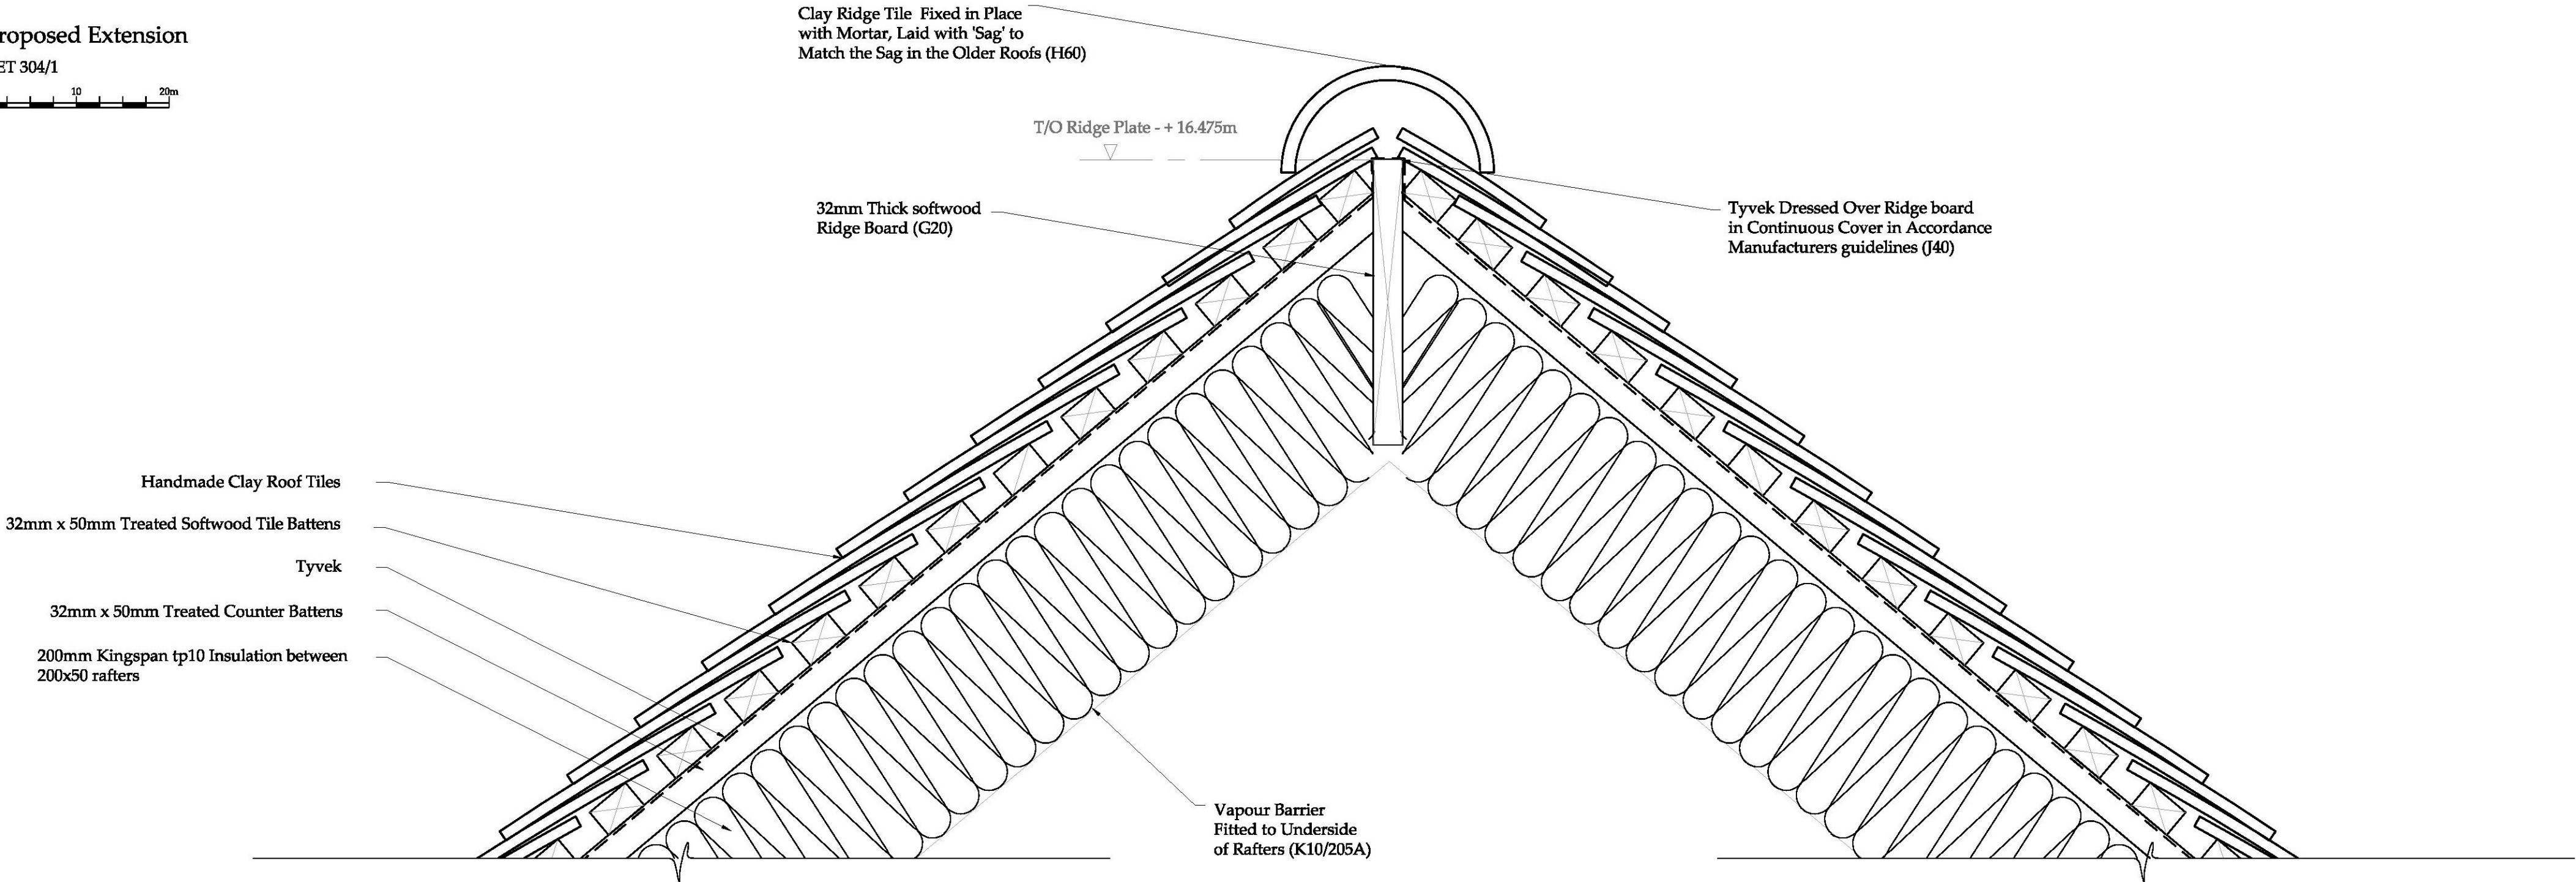
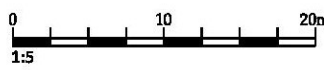


General Notes:
All dimensions and heights to be checked on site prior to setting out or manufacture. Any discrepancies between site, drawing or specification to be reported to the architect immediately.
Do not scale drawings
The setting out is the contractor's responsibility


Proposed Extension
DET 304/1

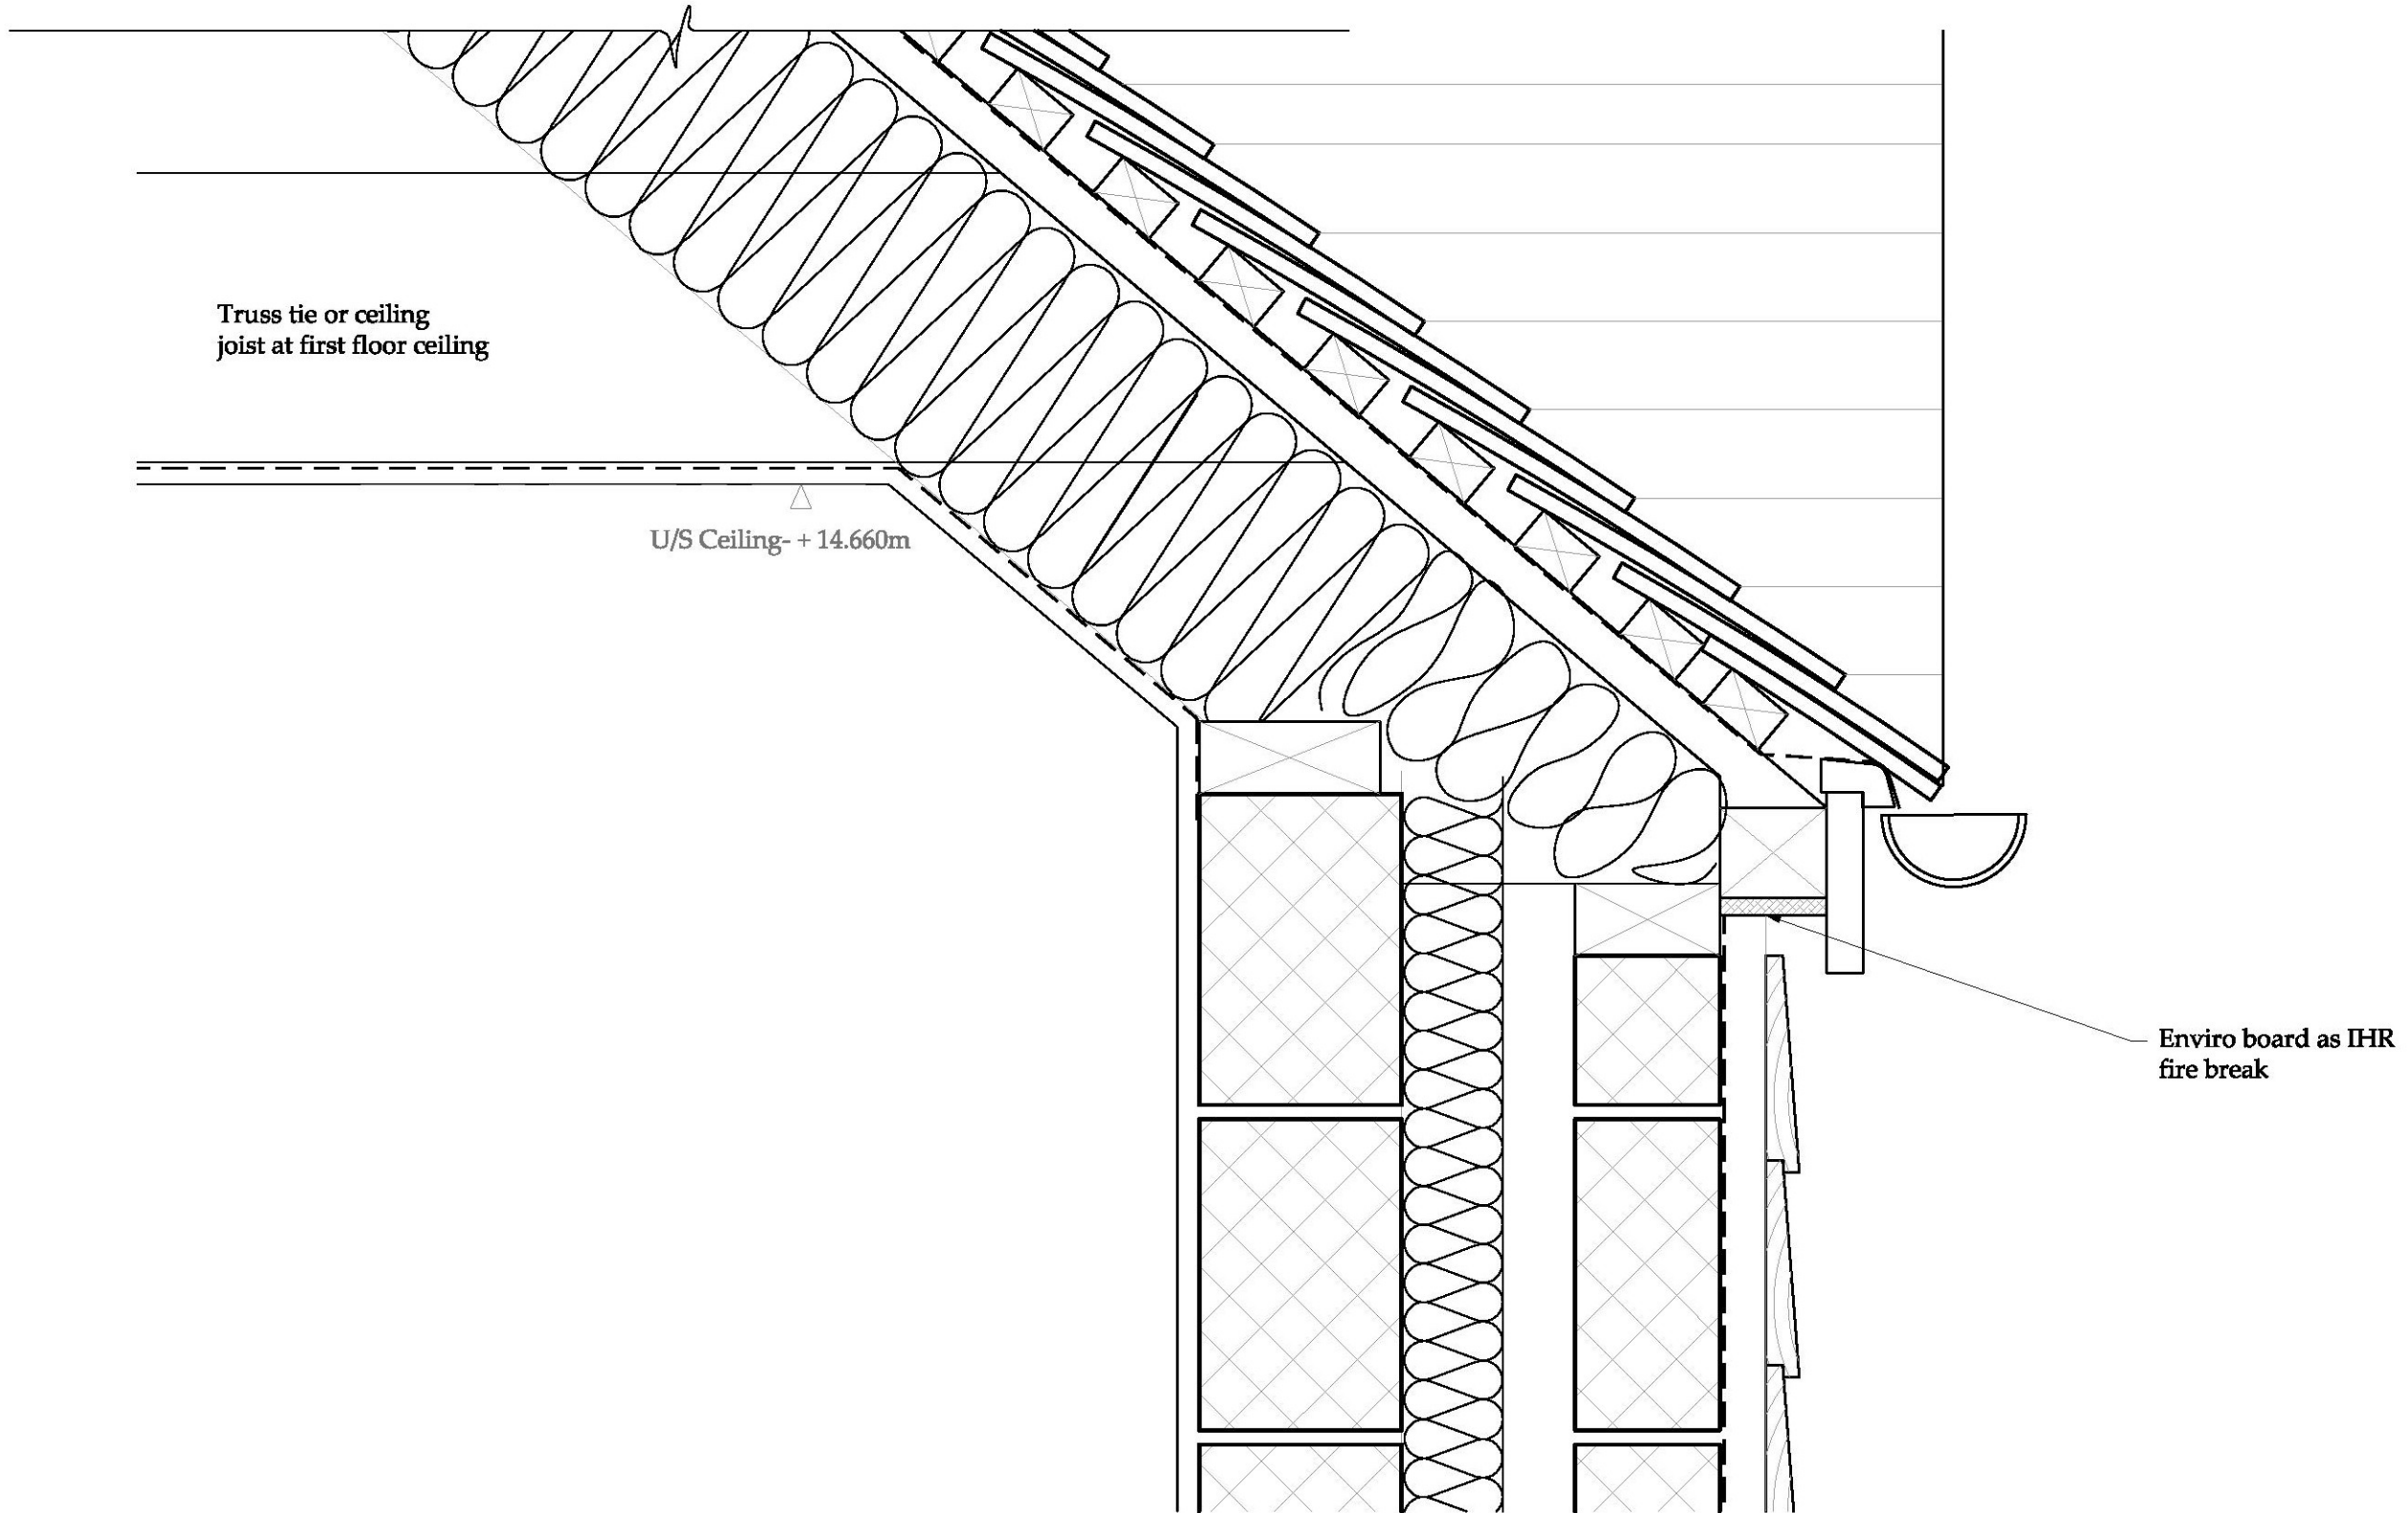

Proposed Extension
DET 304/2

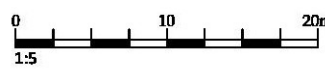

Proposed Extension
DET 304/3

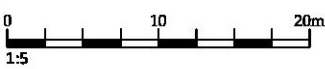

Rev	Date	By	Notes
-	-	-	-

	I A I N E X L E Y Architect			Crown Studio, 1 Crown Lane, Hastings, East Sussex, TN34 3SA T +44 (0)7940 504326 E io@iainexley.co.uk
	Project: EXTENSION OF LISTED COTTAGE			Date: Feb '19
Location: Quince Cottage Romney Marsh		Scale@A1: 1:5 Scale@A3: 1:10		
Client: Mr Mike Gillies		Status: INFORMATION		
Drawn: IE		Checked: IE		

Job No.	Status	Dwg. No.	Rev.	Dwg. Title
RO18-1	I	304		PROPOSED ROOF DETAILS2