

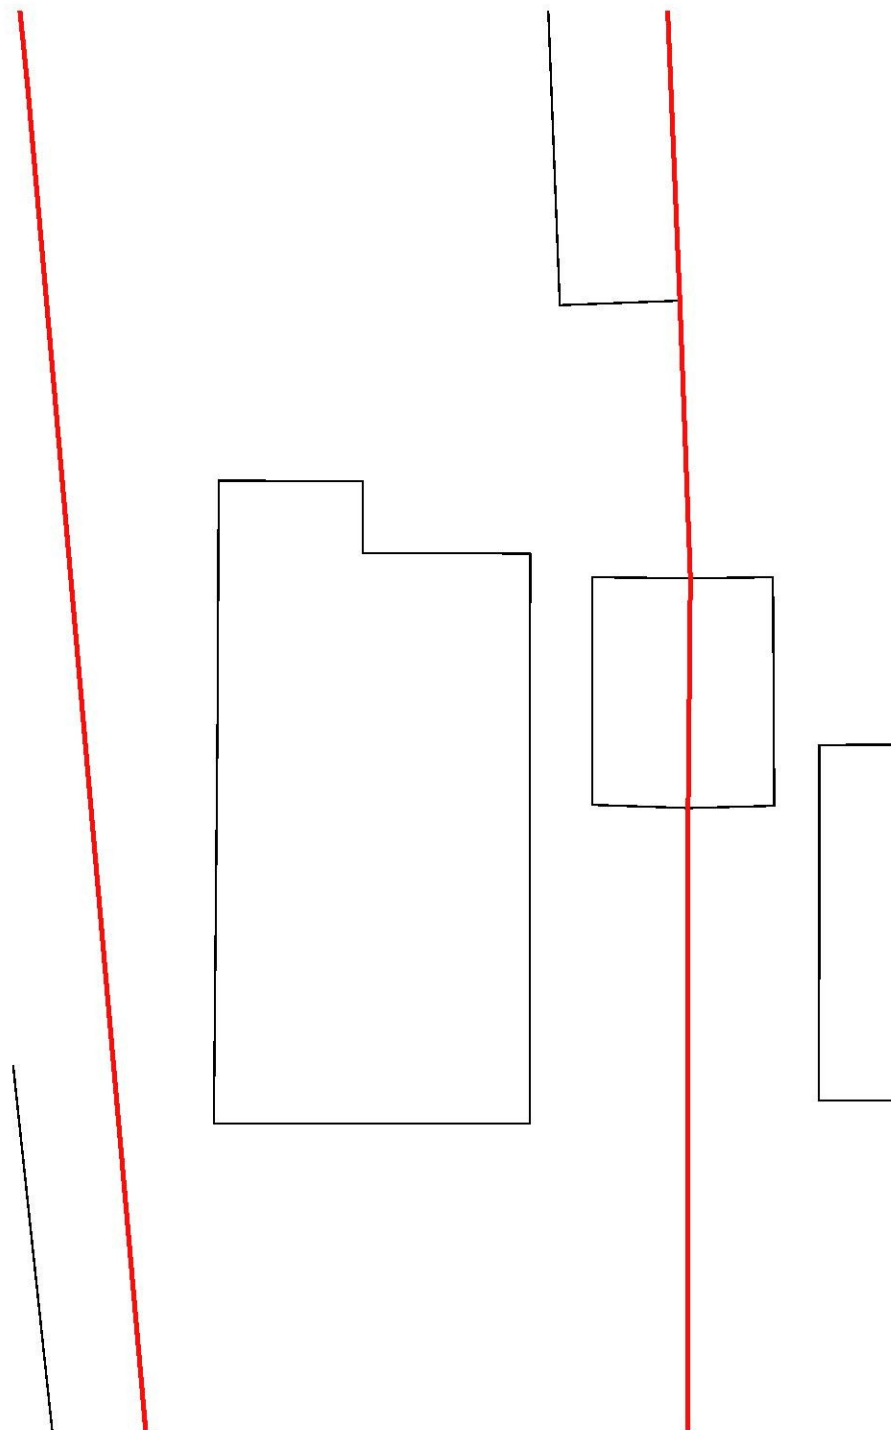


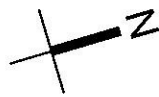

Existing Site Block Plan
1:200

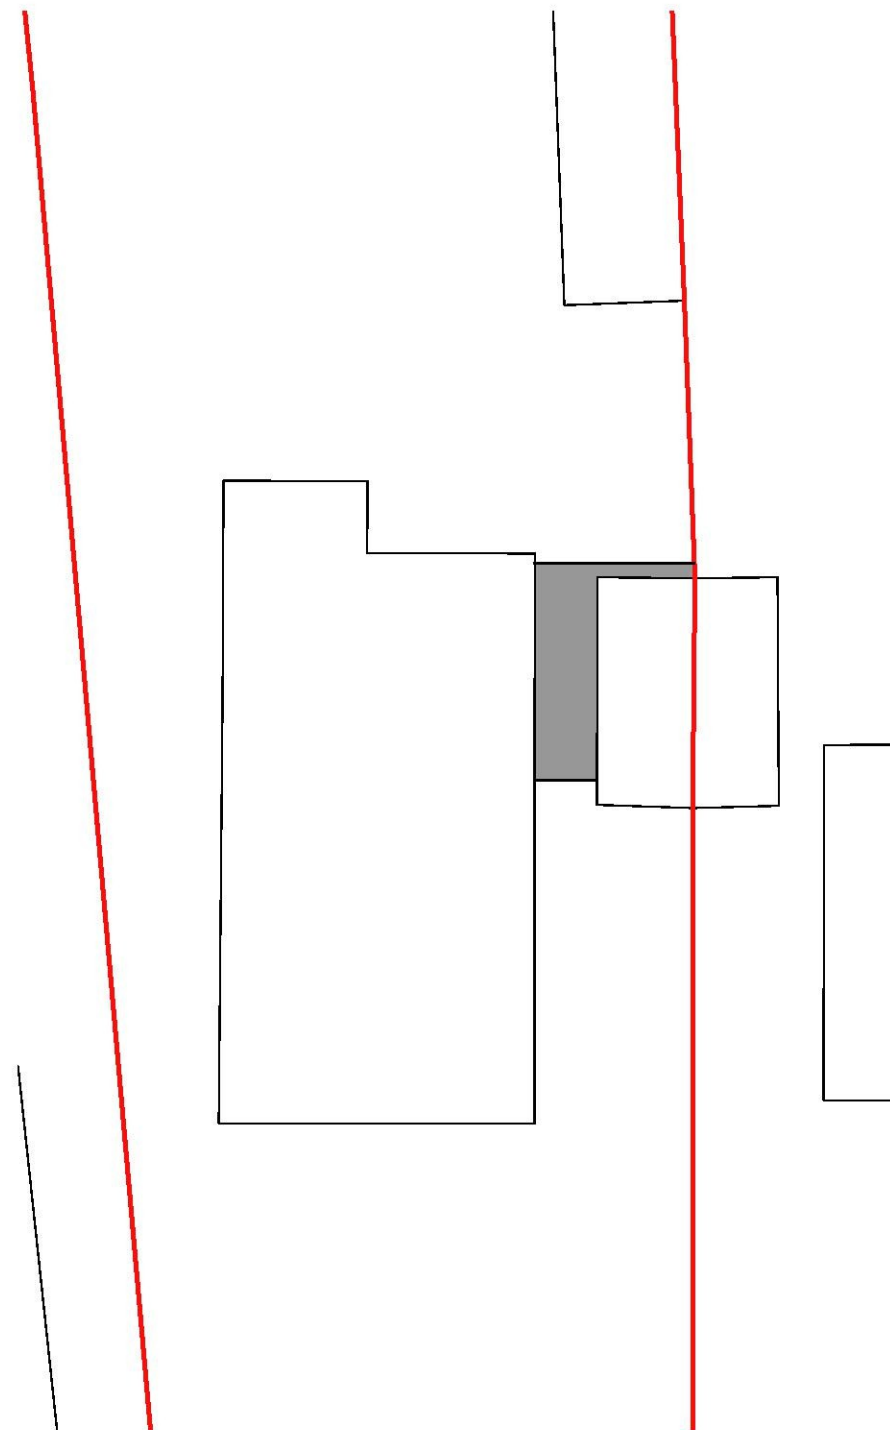

Proposed Site Block Plan
1:200

Crosswinds, Selsted
Extensions and Internal Alterations
Existing and Proposed Site Block Plan
1:100 @ A306-

invent
ARCHITECTURE

T: 01227 282247
W: invent-architecture.co.uk
A: 24 Oxford Street, Whitstable, CT5 1DD

