



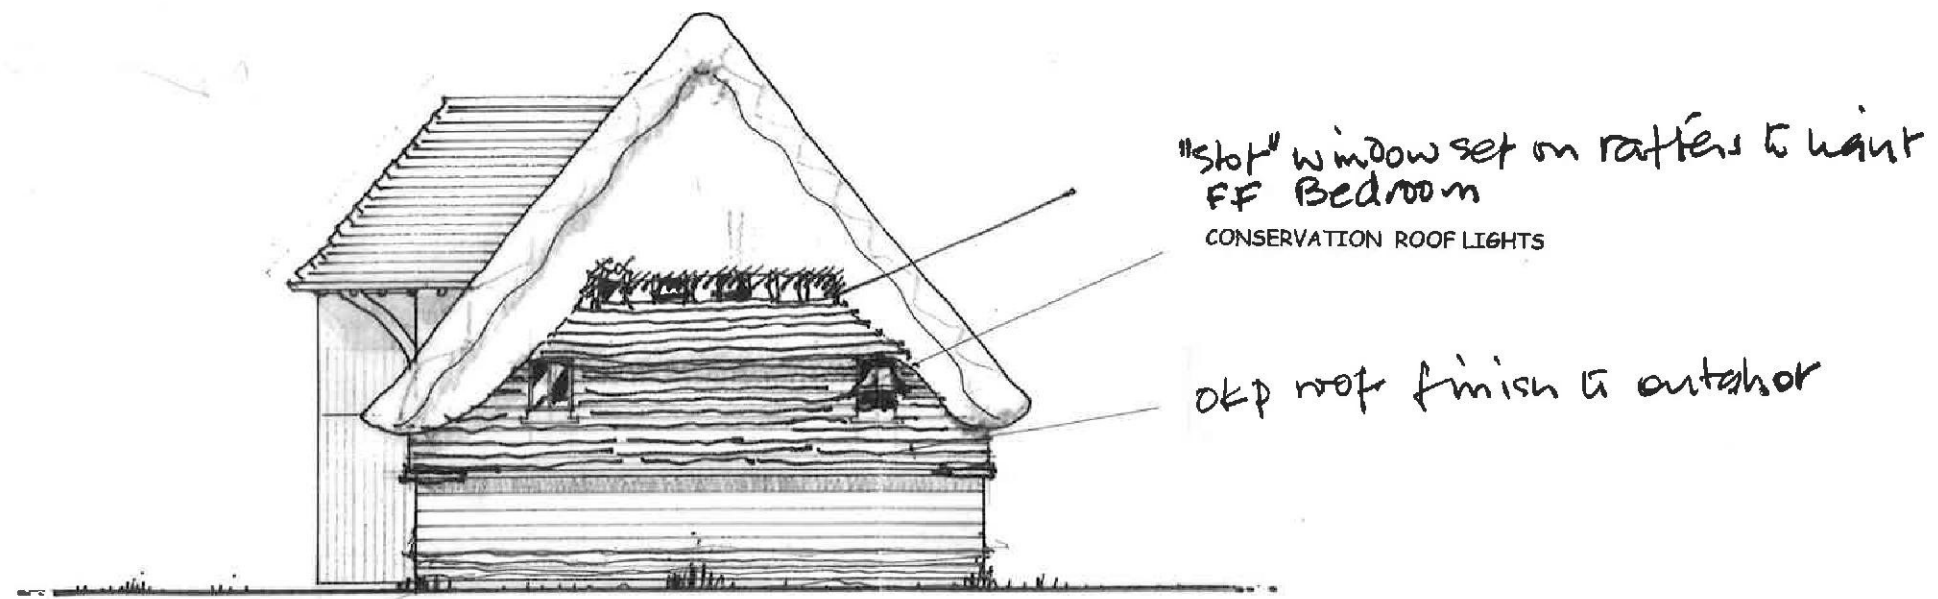

PROPOSED S.W. ELEVATION

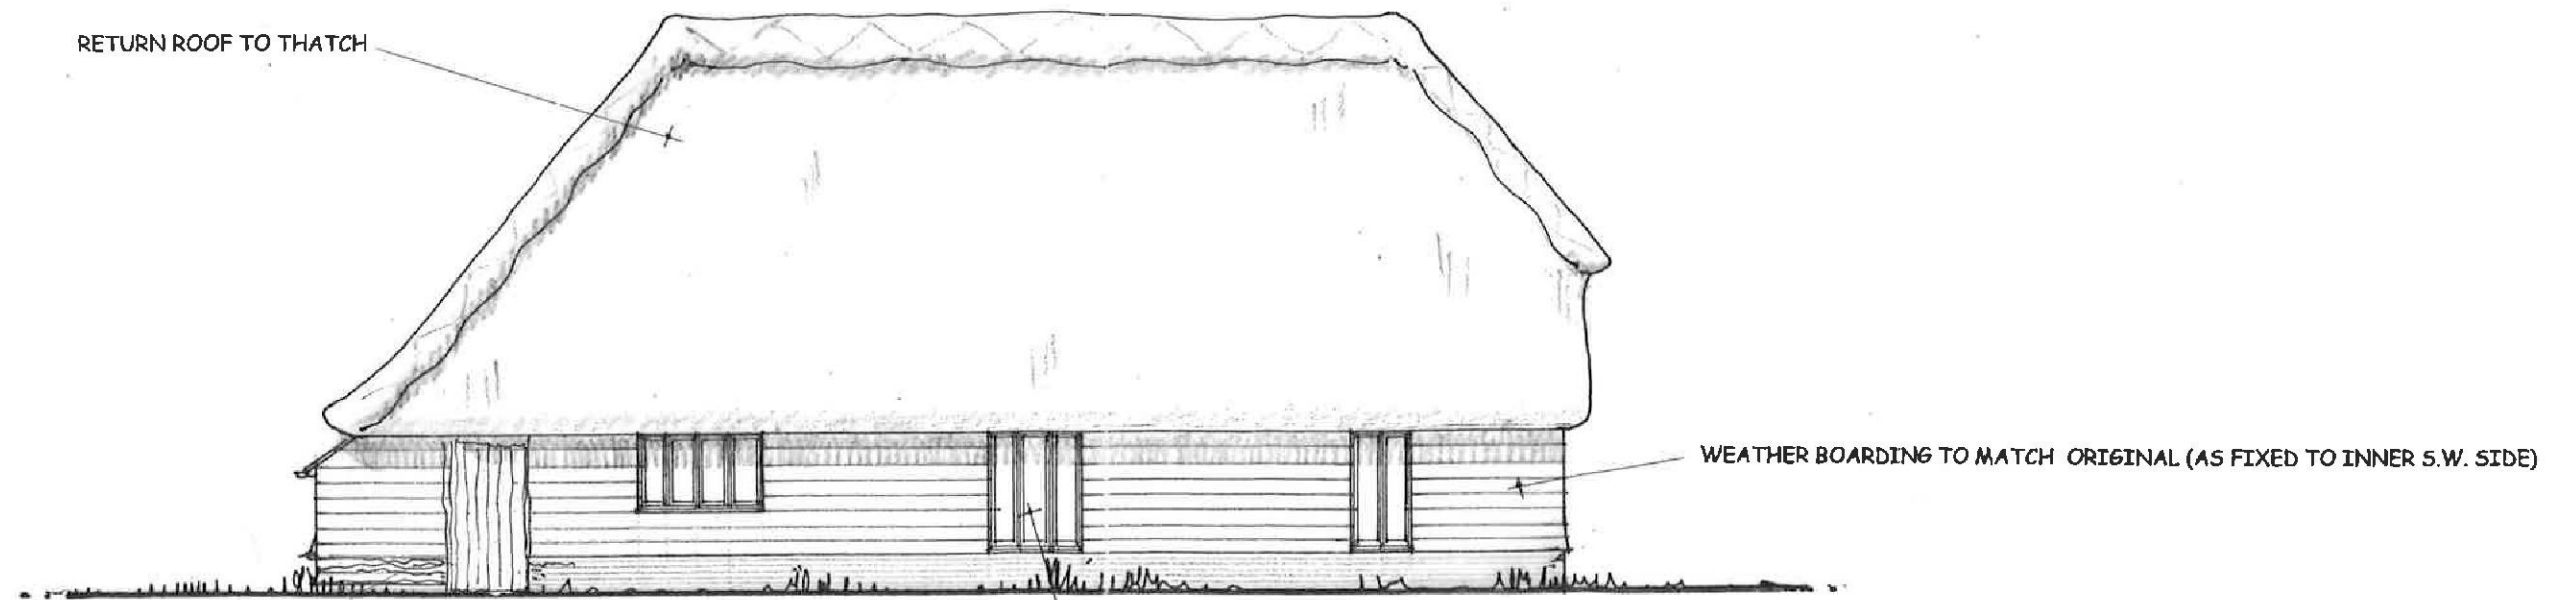

PROPOSED S.E. ELEVATION