




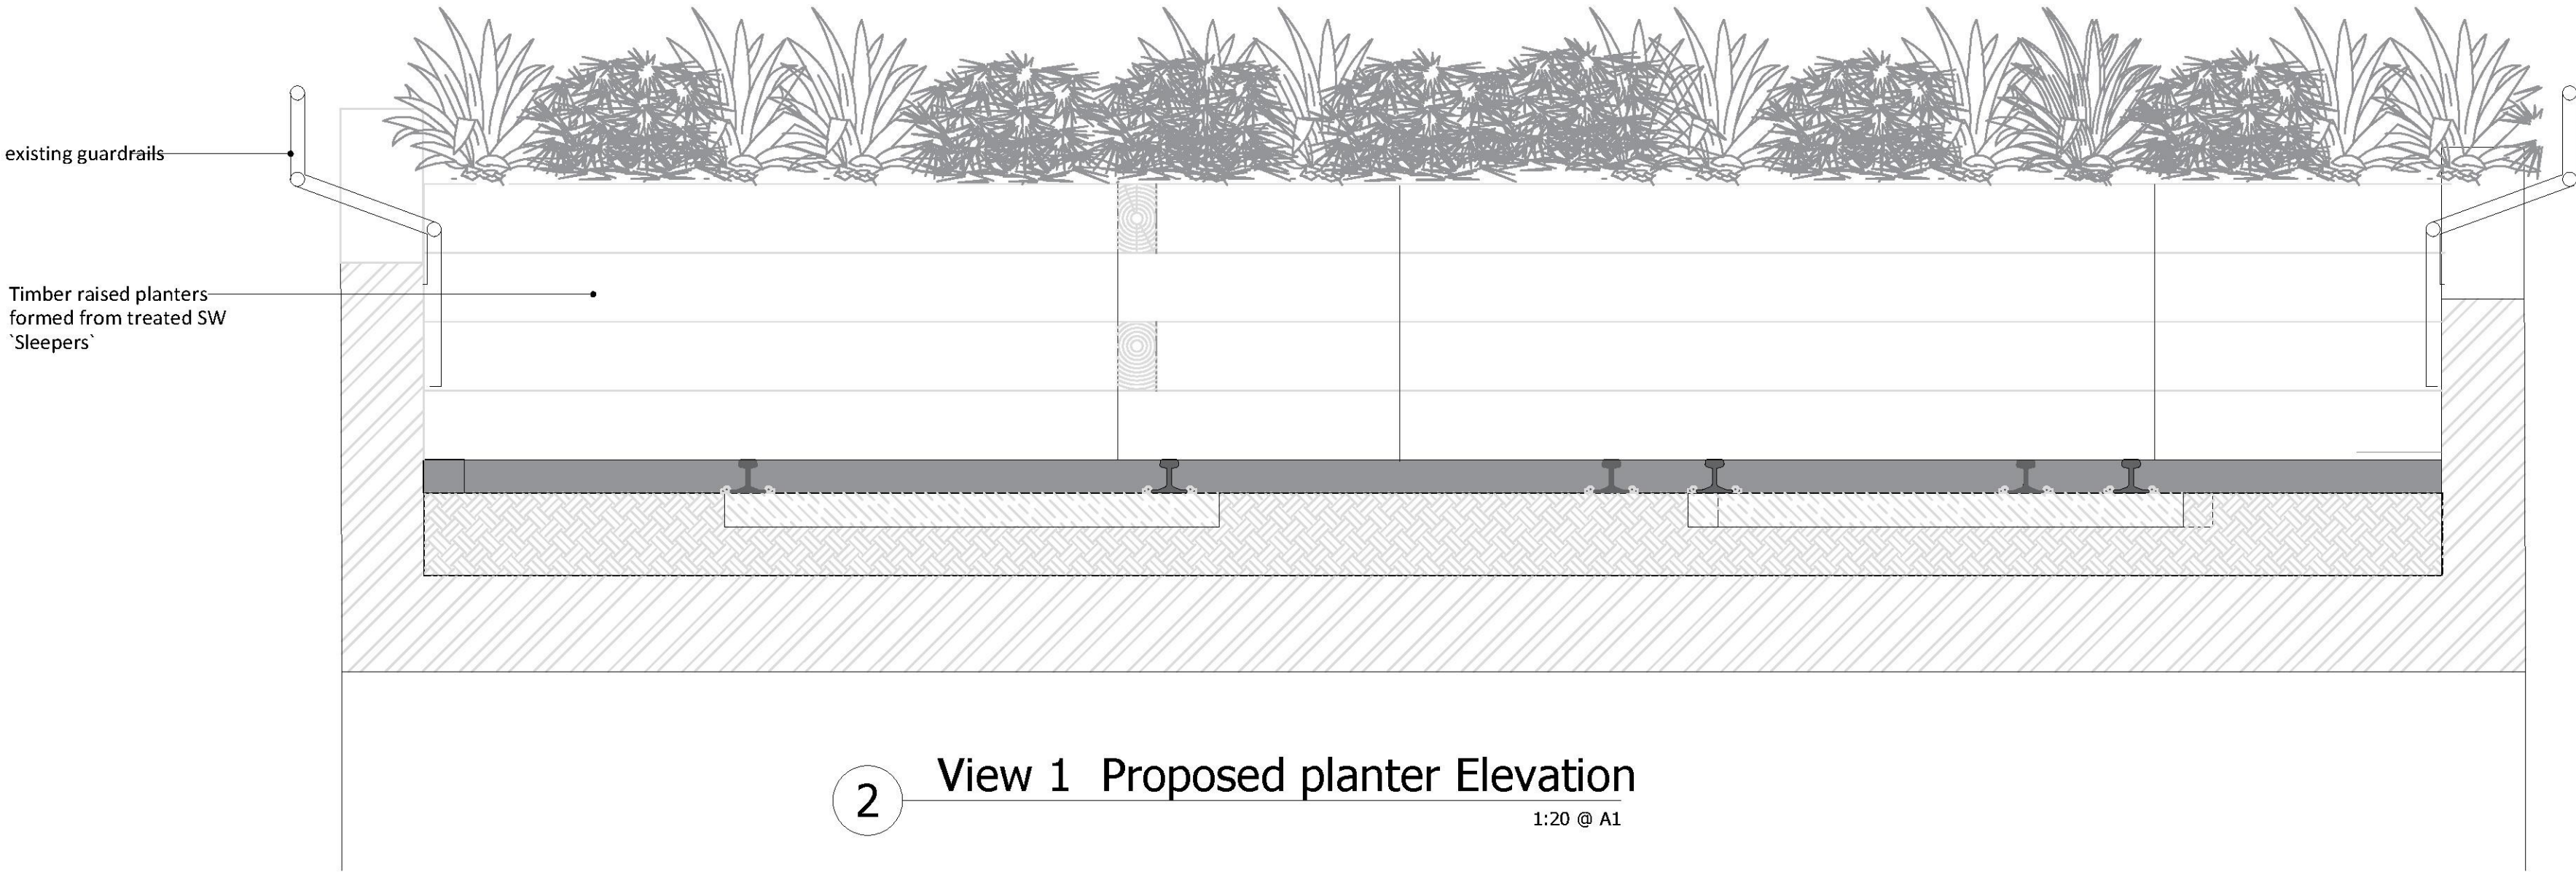


2 View 1 Proposed planter Elevation  
1:20 @ A1

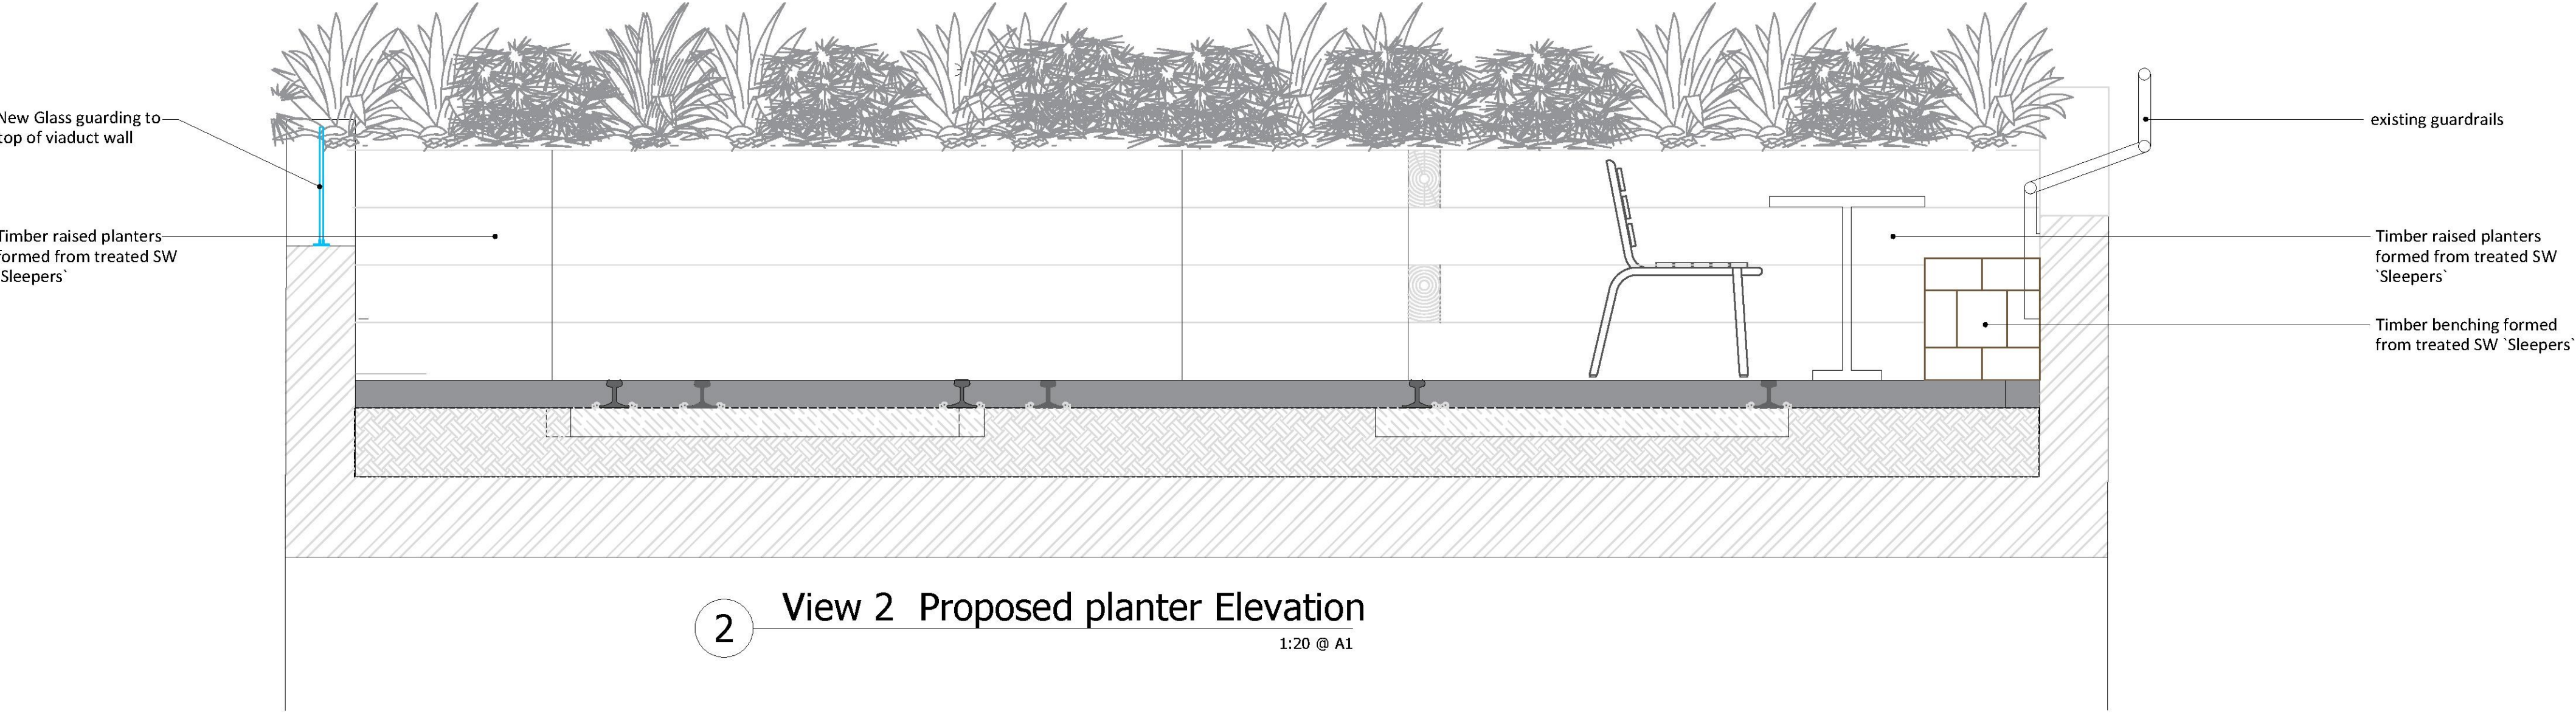

2 View 2 Proposed planter Elevation  
1:20 @ A1

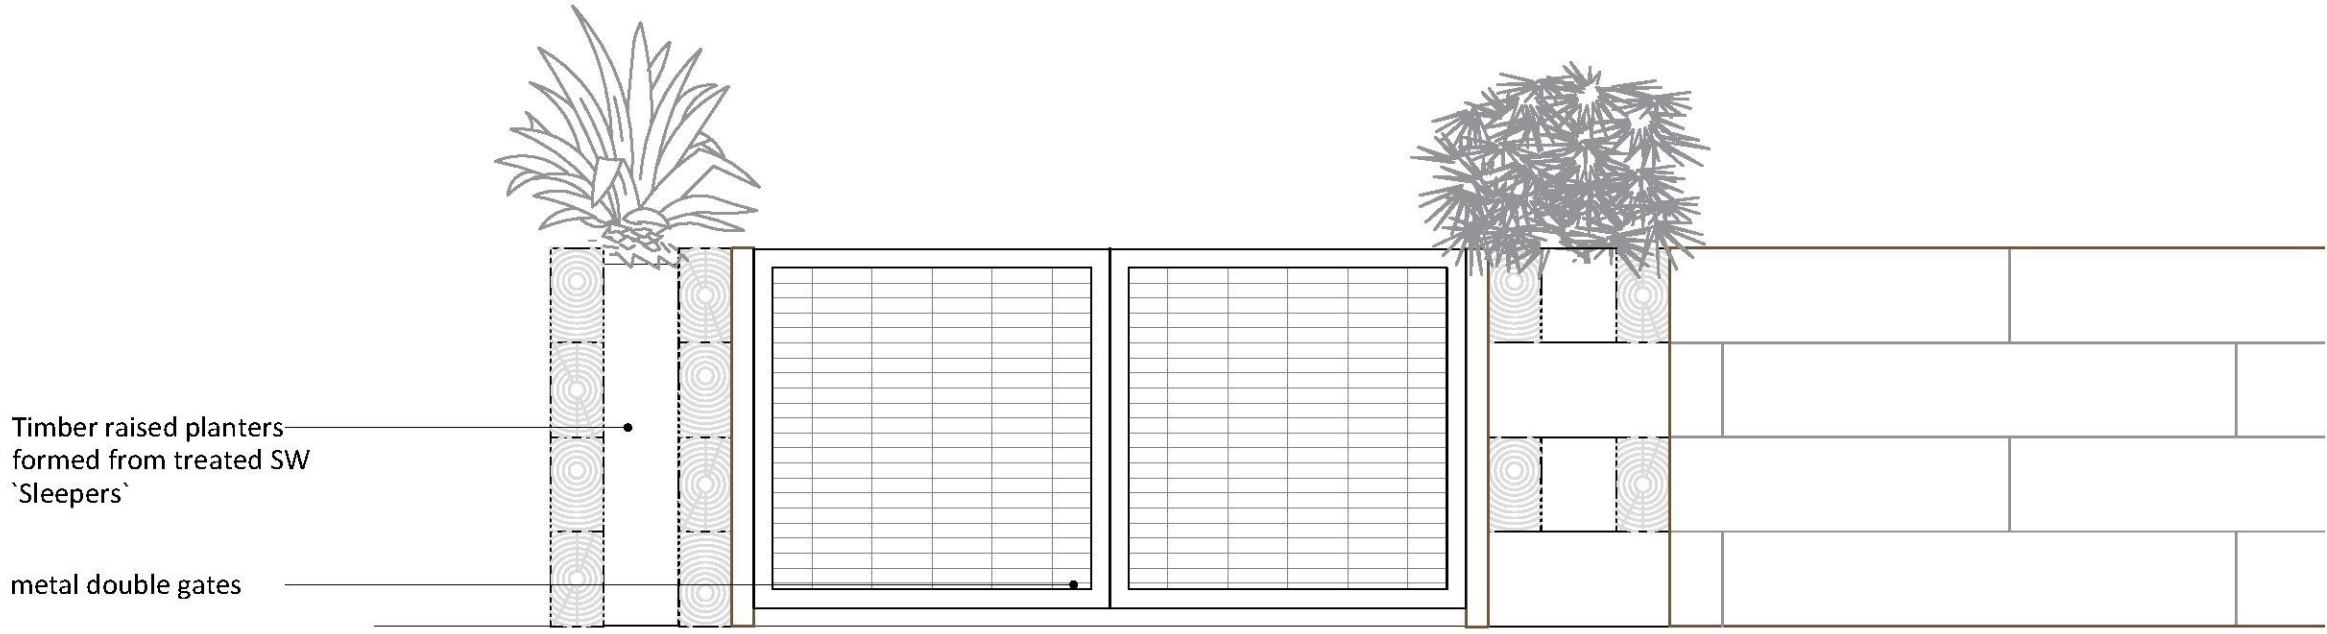

2 Section 3.3. Proposed Planter/Gate Detail  
Scale: 1:20 @ A1 & 1:40 @ A3

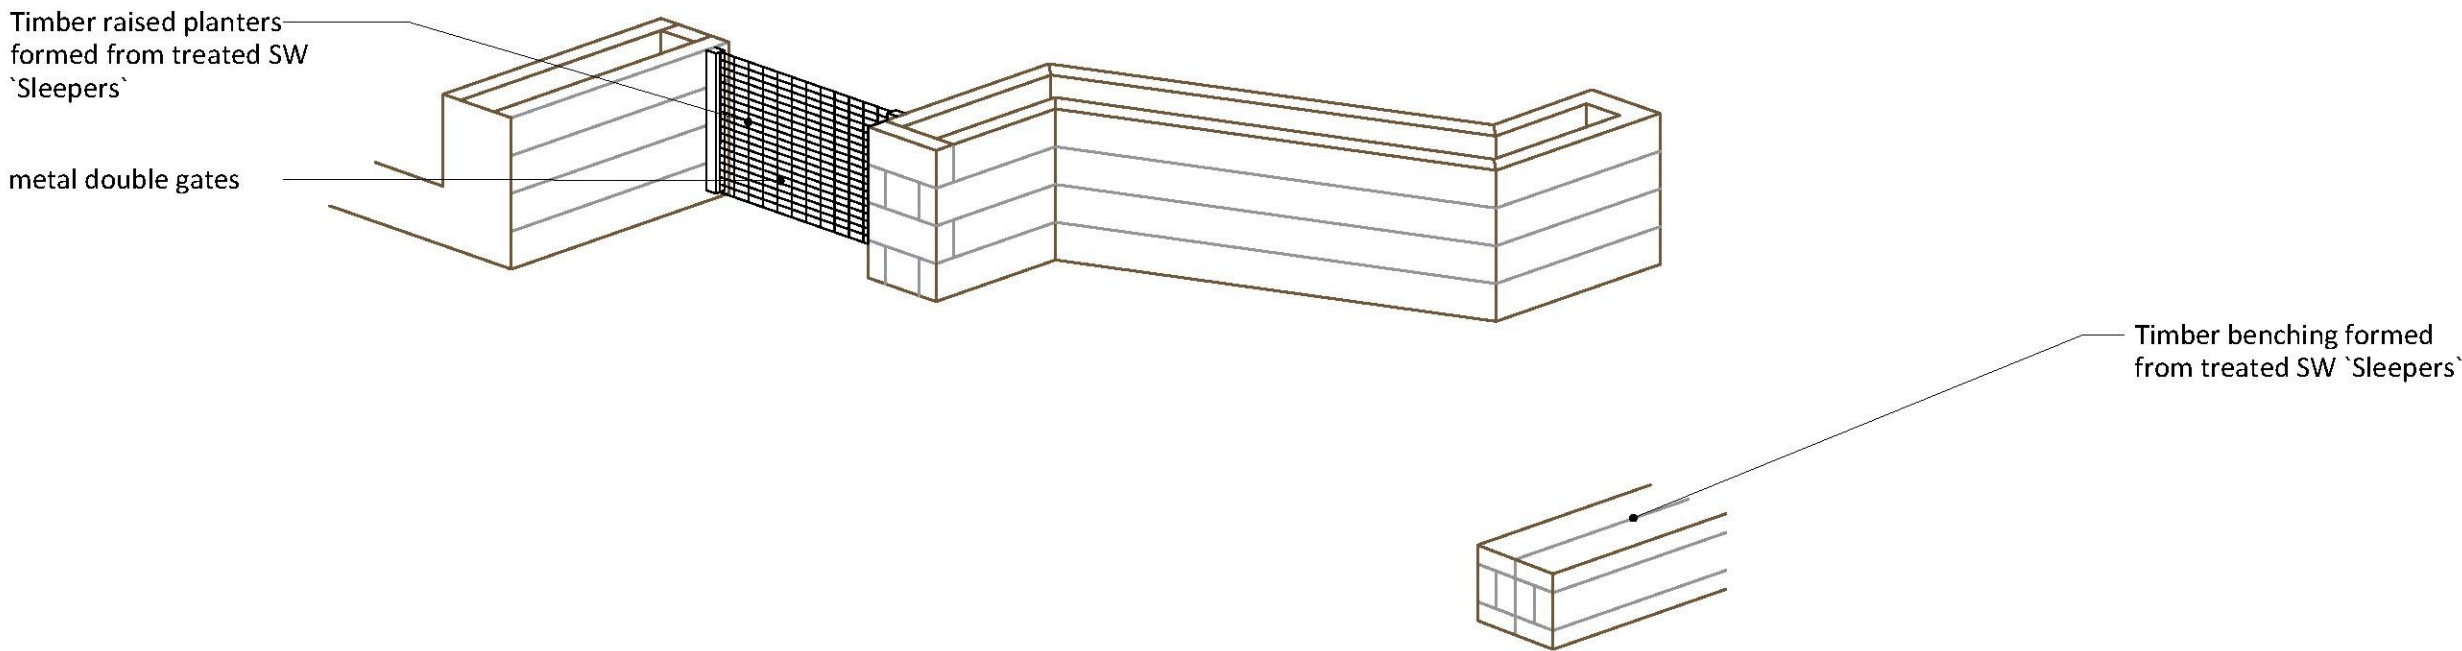

2 View 4 Proposed Isometric Examples of Planter and Bench Seat  
Not To Scale

Notes:  
Do not scale.  
Report all errors, omissions and discrepancies.  
Verify all dimensions on site before commencing any work or preparing specialist drawings.  
All materials, components and workmanship are to comply with the relevant British Standards, Codes of Practice and appropriate manufacturers recommendations.  
This drawing and design are copyright of Martello Building Consultancy.

Client:  
Rocksalt Folkestone  
4 - 5 Fishmarket,  
Folkestone,  
Kent,  
CT19 6AA

Drawing title:  
Rocksalt Garden  
Proposed Planter details

| Date:     | Scale:                  | Revision: | Drawing Number: |
|-----------|-------------------------|-----------|-----------------|
| Mach 2019 | 1:40 @ A1<br>1:100 @ A3 | -         | 2663 / 06       |