




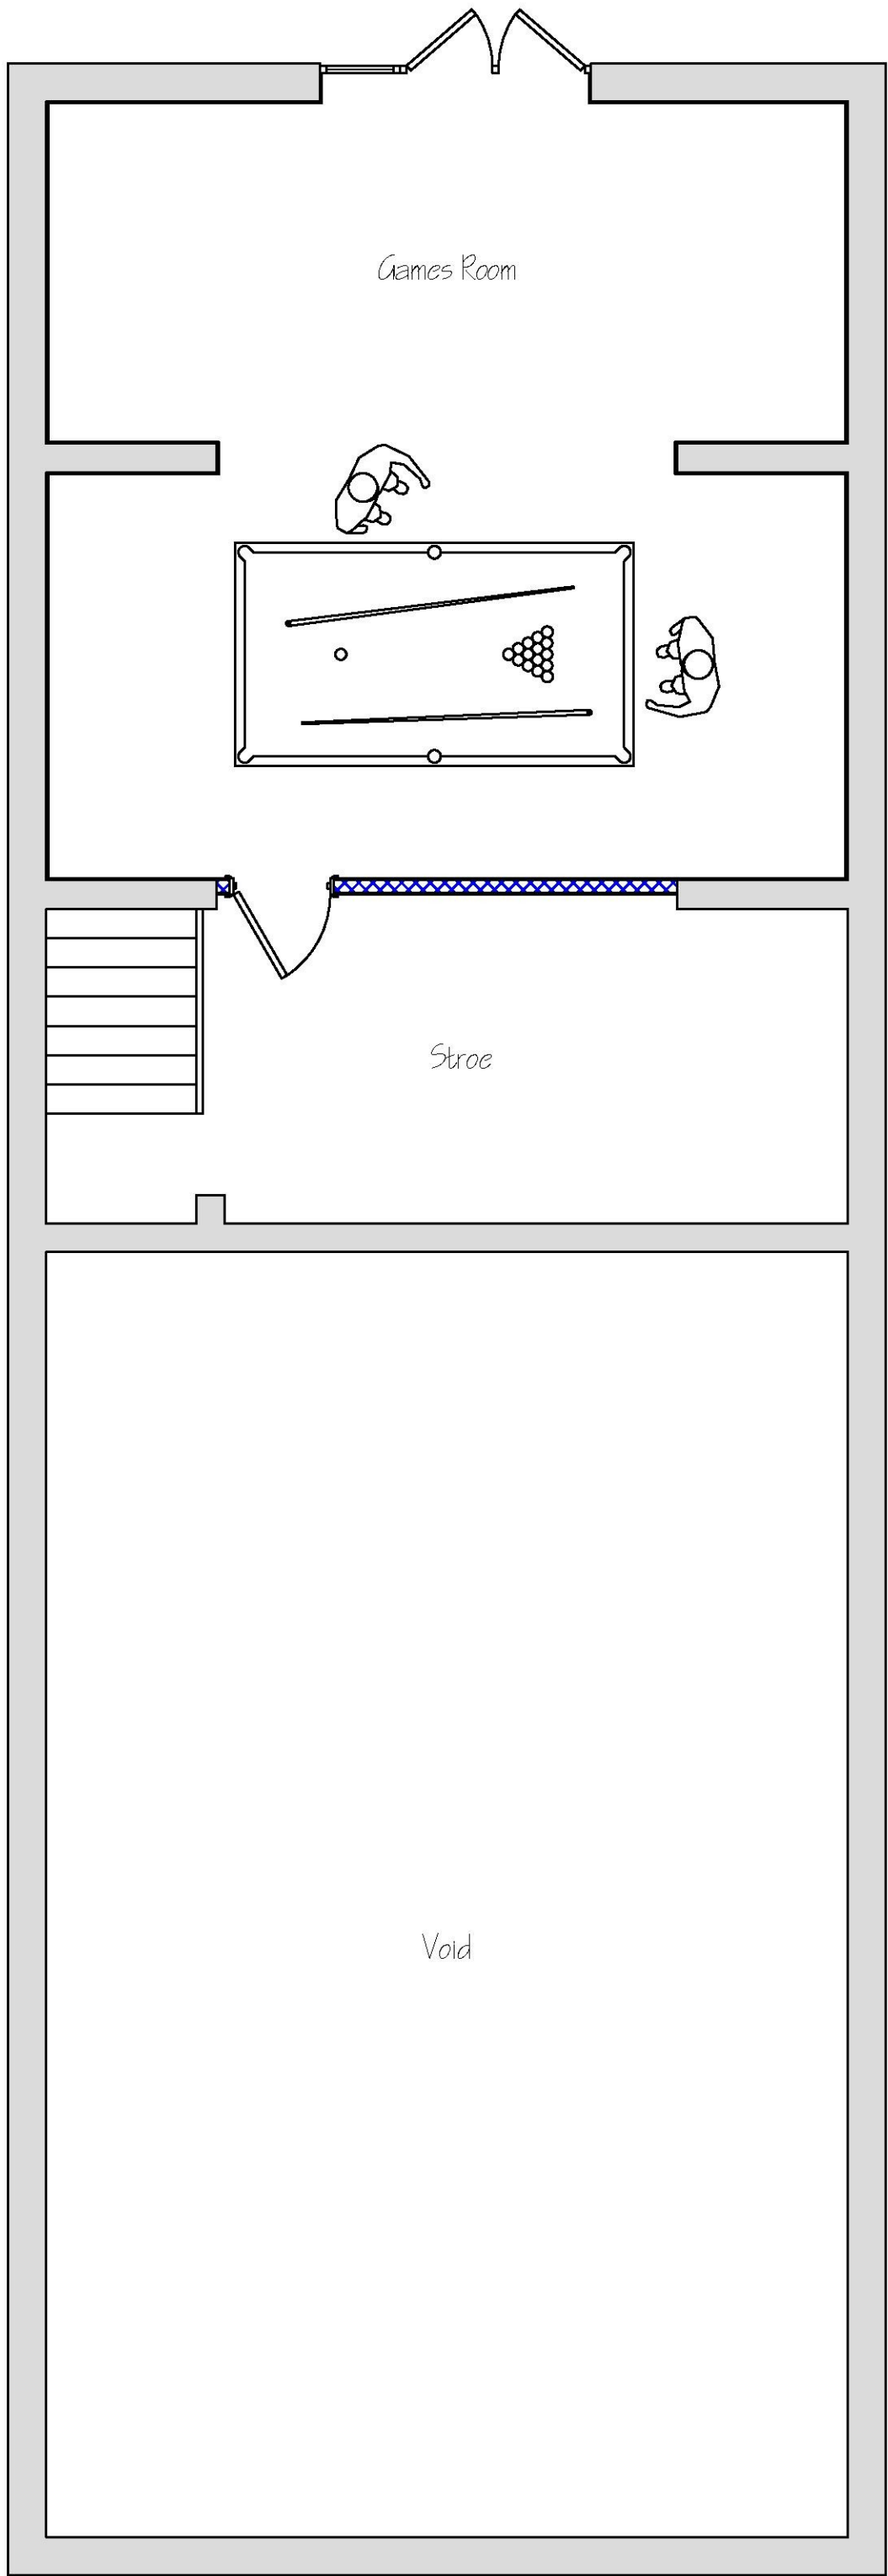


Lower Ground Floor

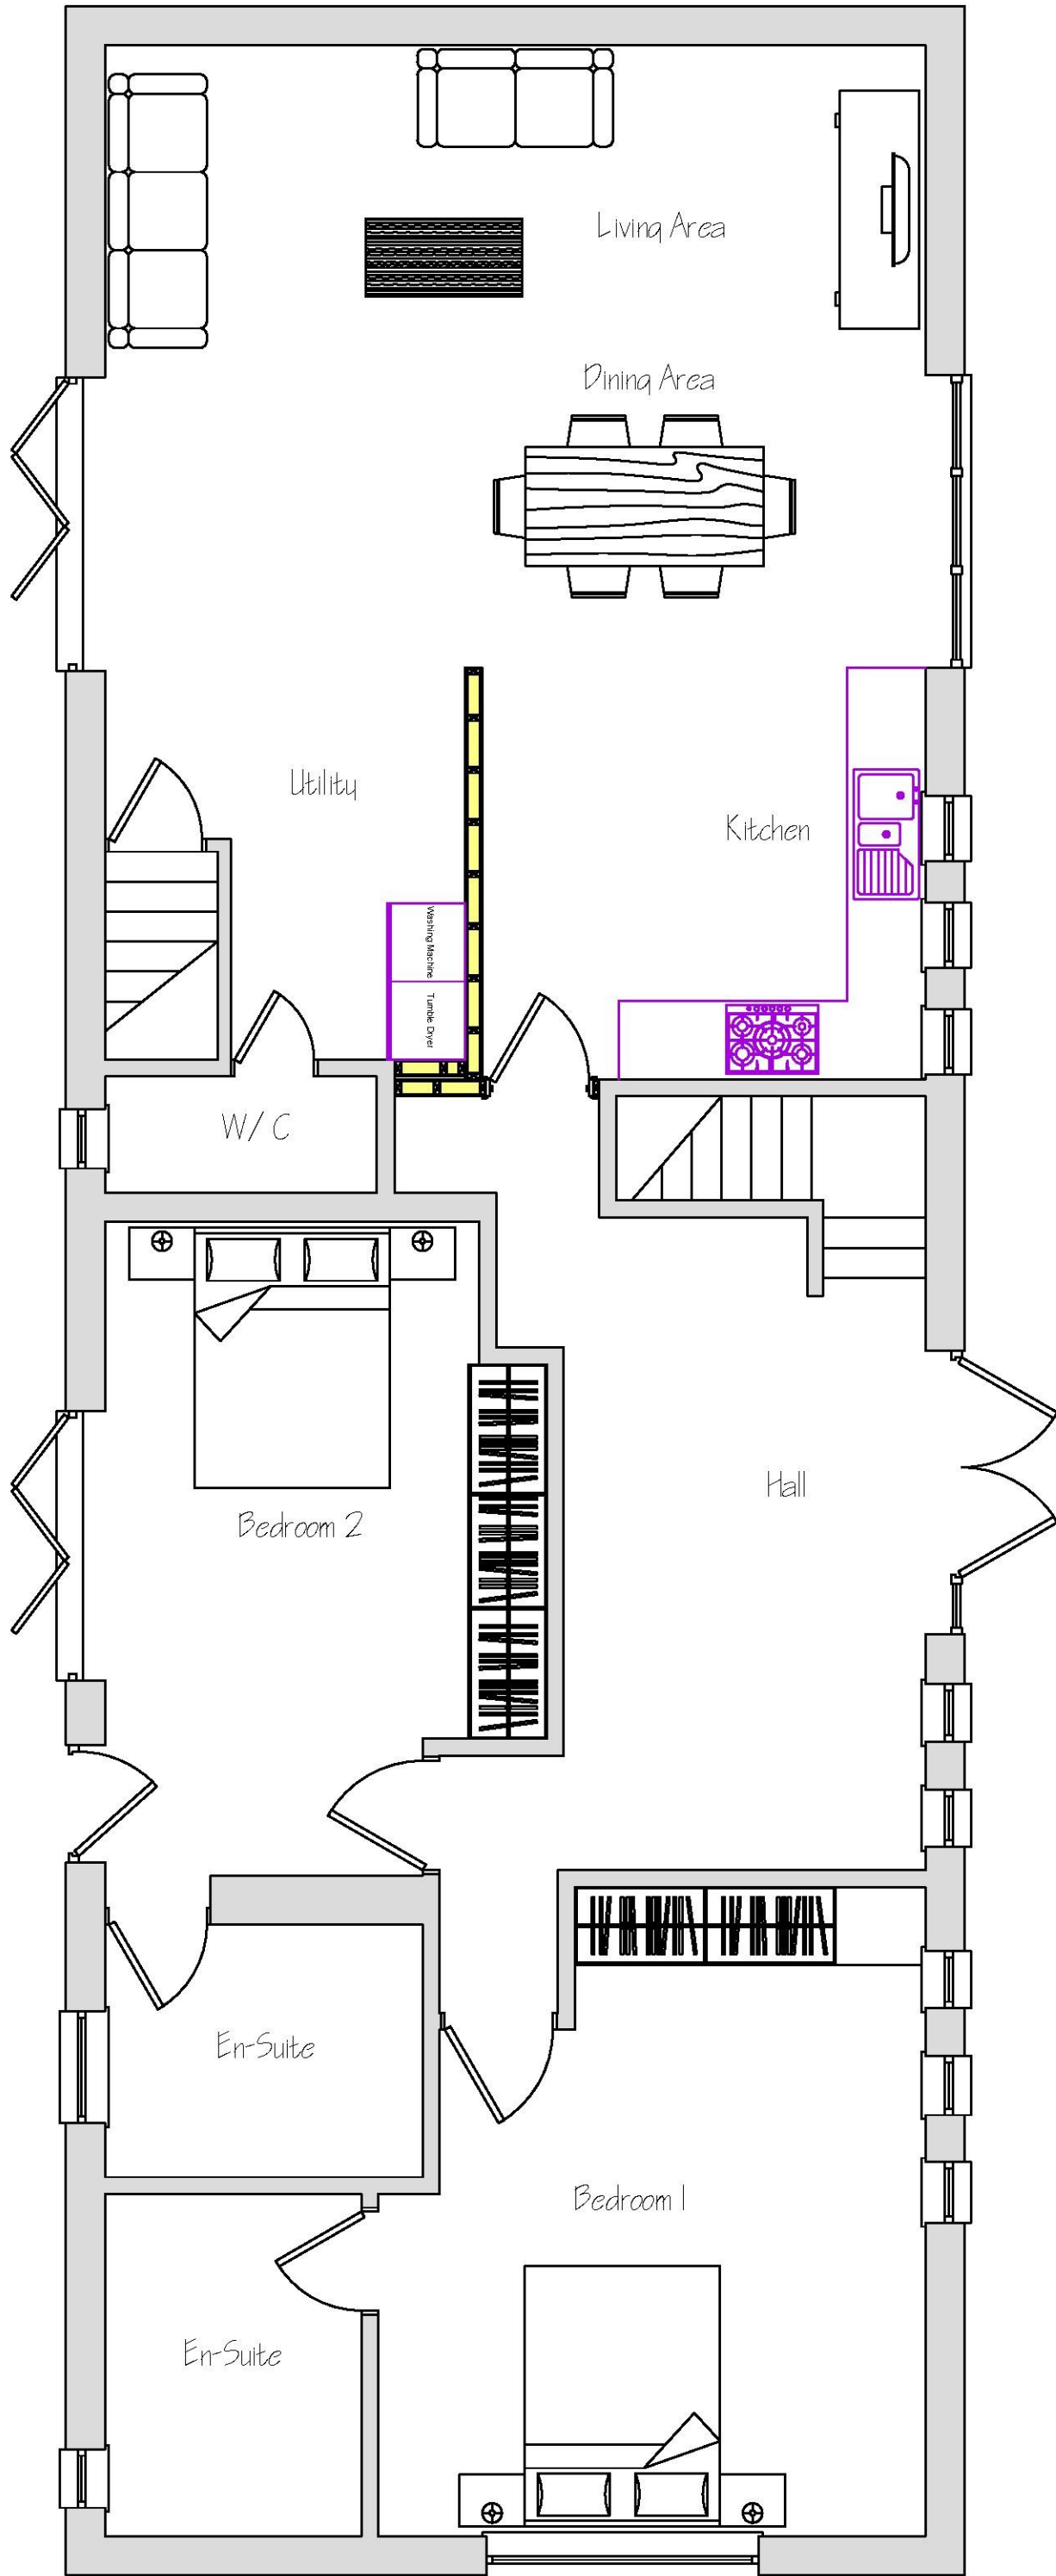

Ground Floor

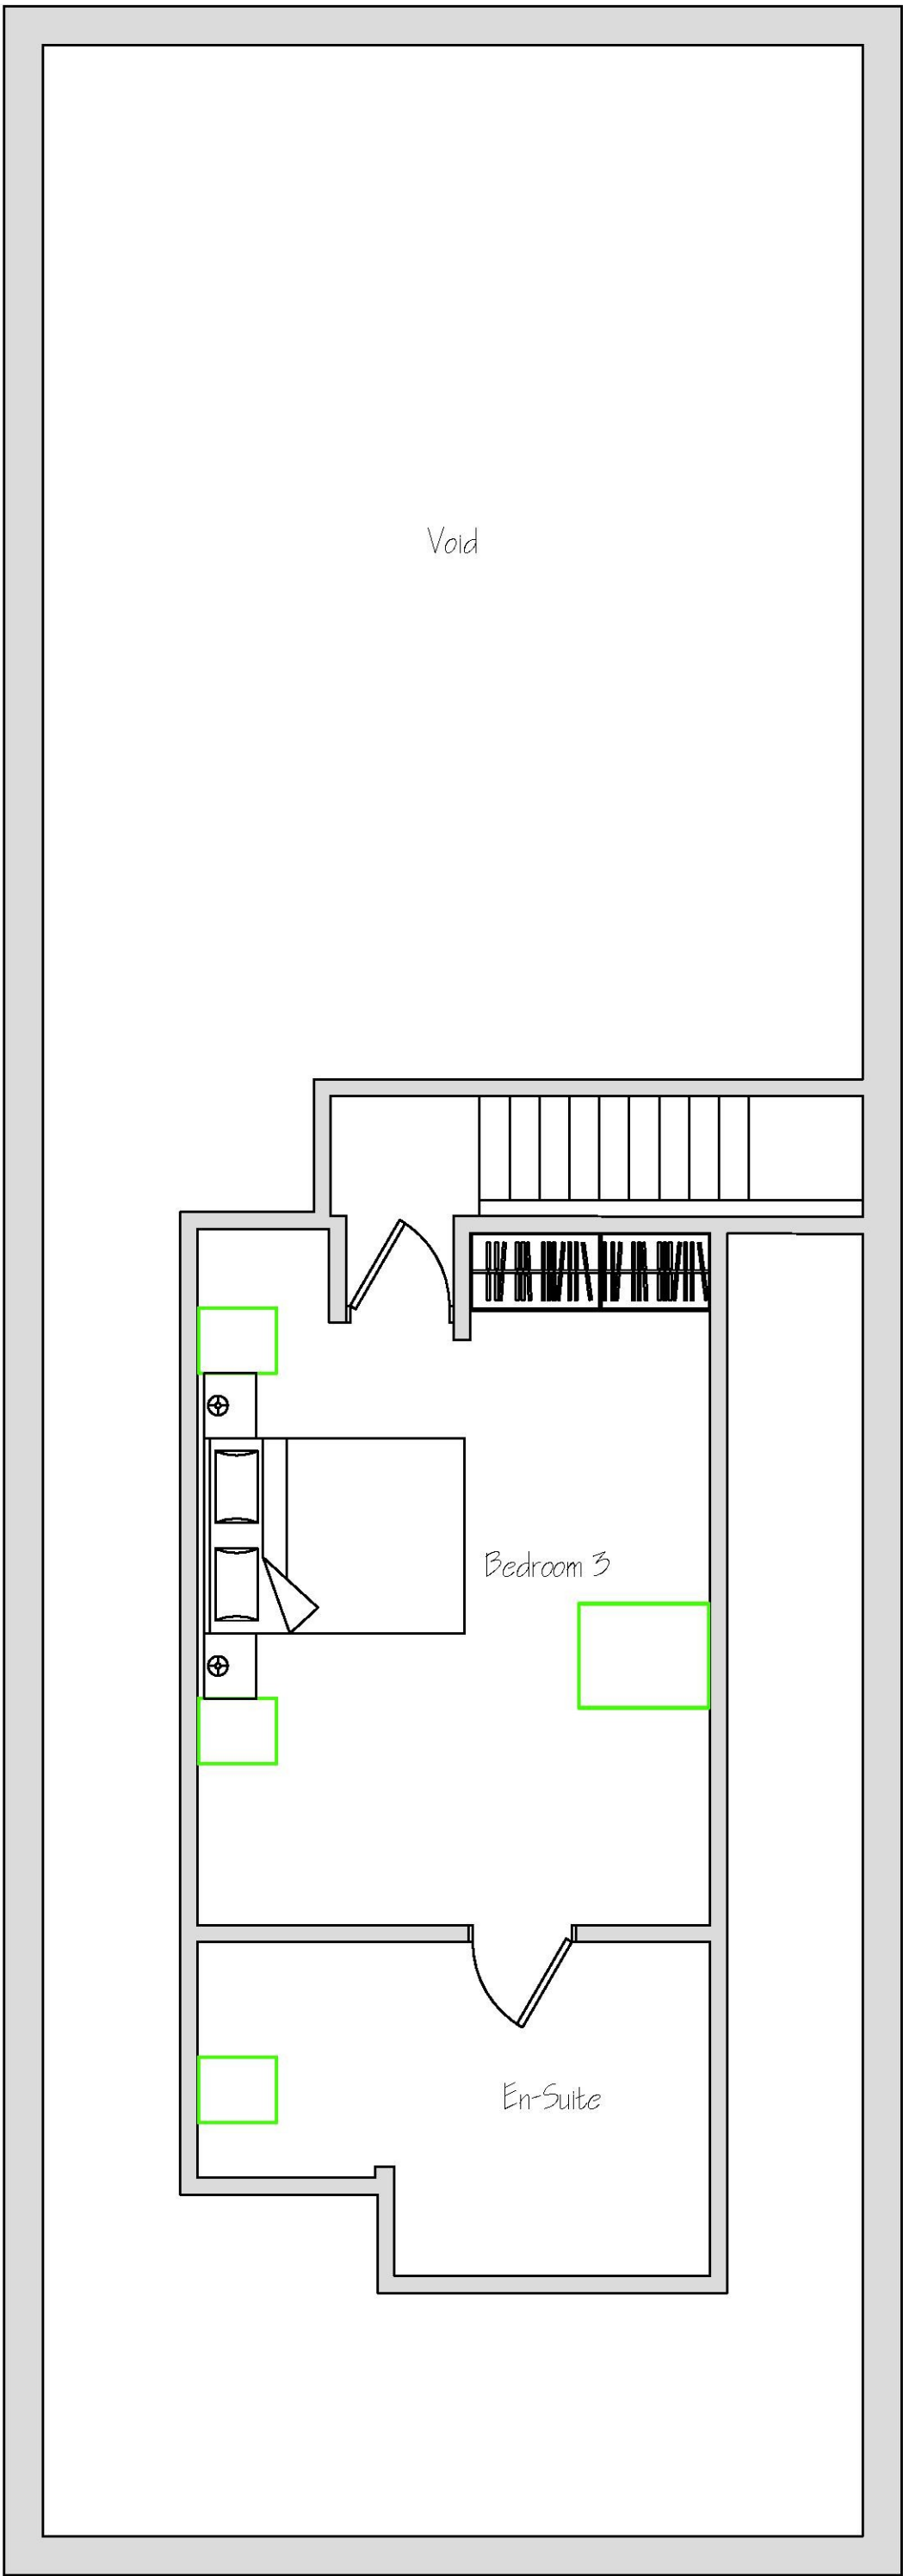

First Floor

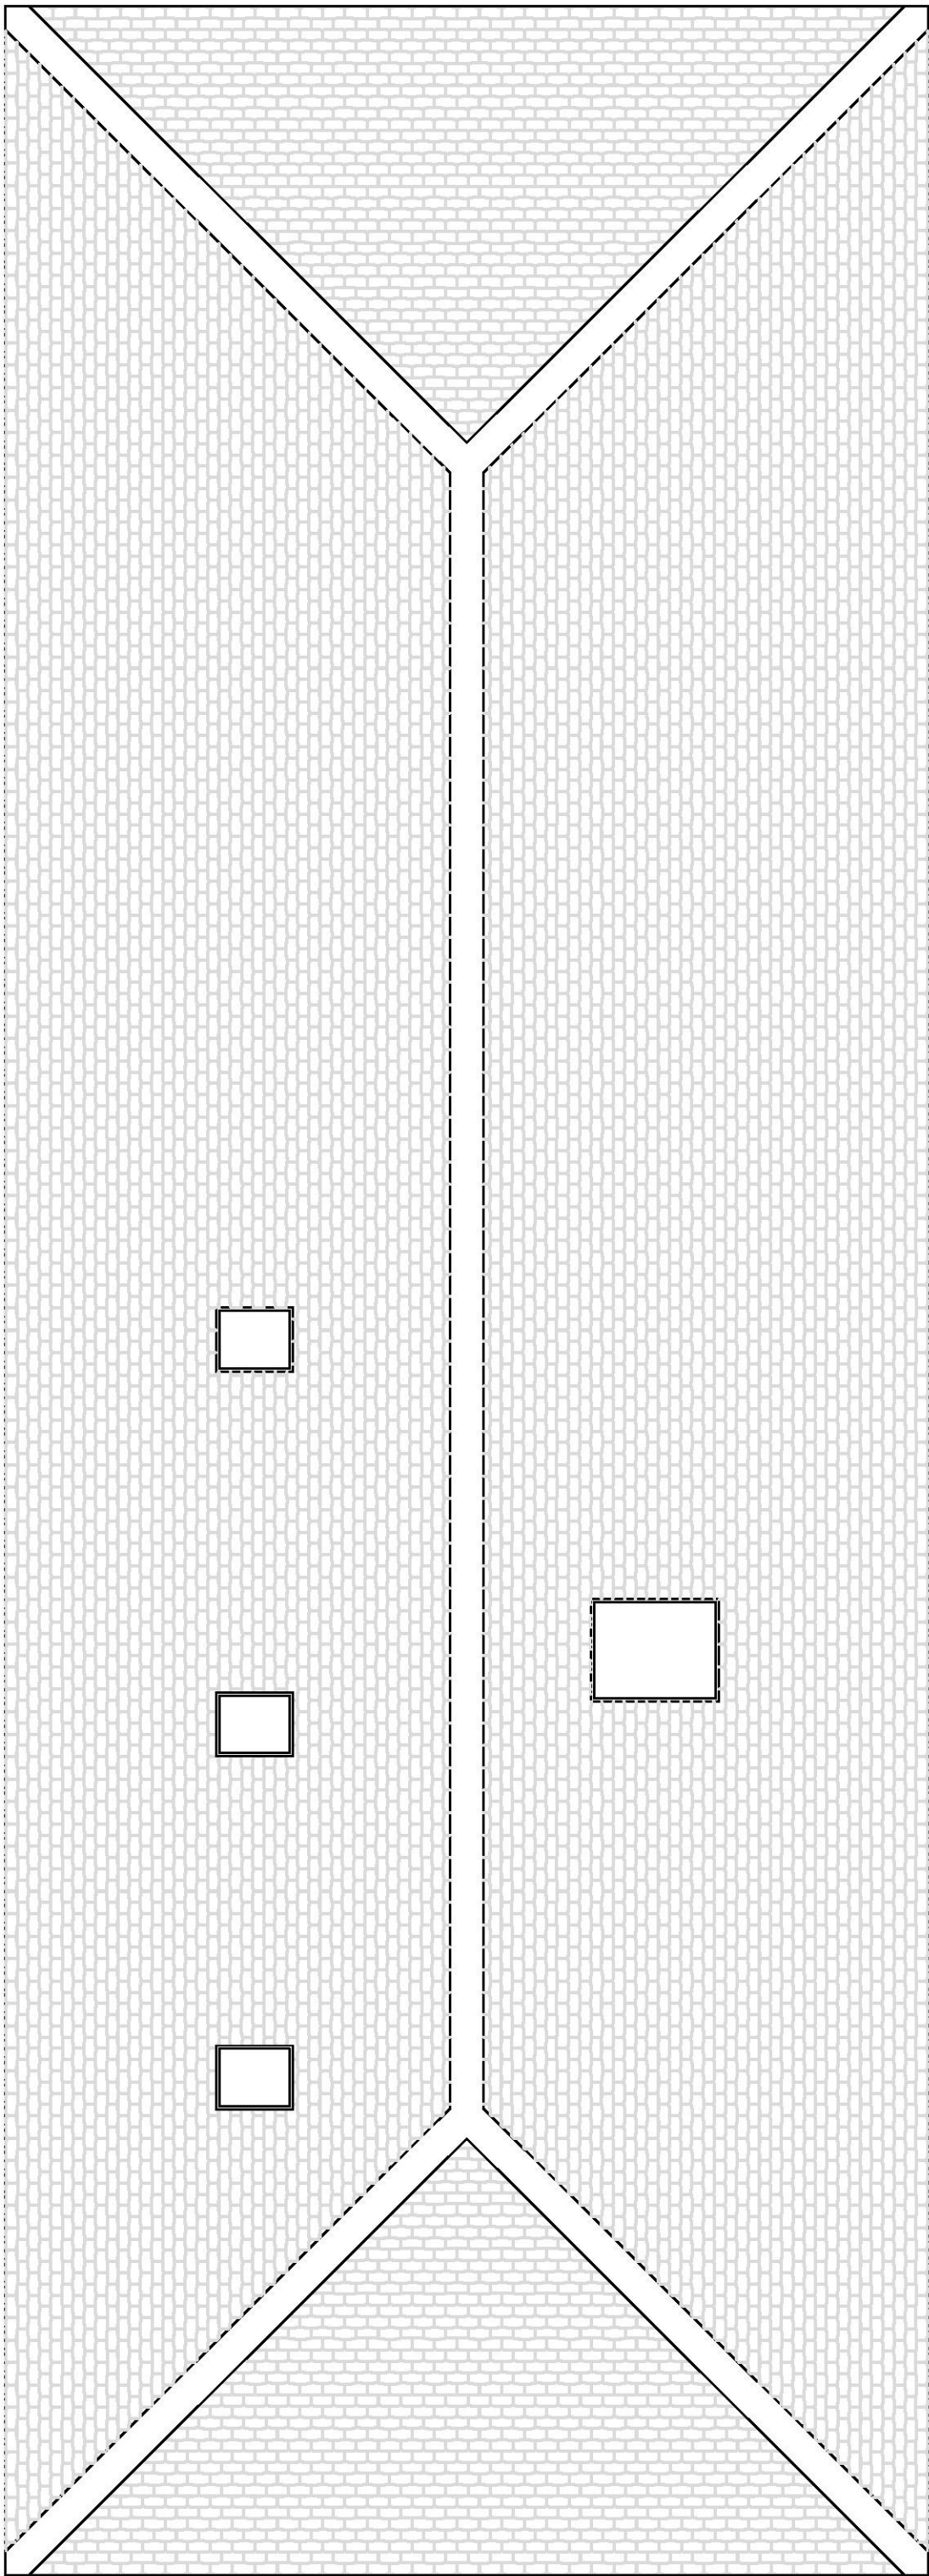

Roof Plan