



NOTE THE PROPERTY OF THIS DRAWING AND DESIGN IS VESTED IN CAPITA PROPERTY AND INFRASTRUCTURE LIMITED AND MUST NOT BE COPIED OR REPRODUCED IN ANY WAY WITHOUT THEIR WRITTEN CONSENT

PLOTTED: 16.07.2015 AT 12:28 BY KVAP

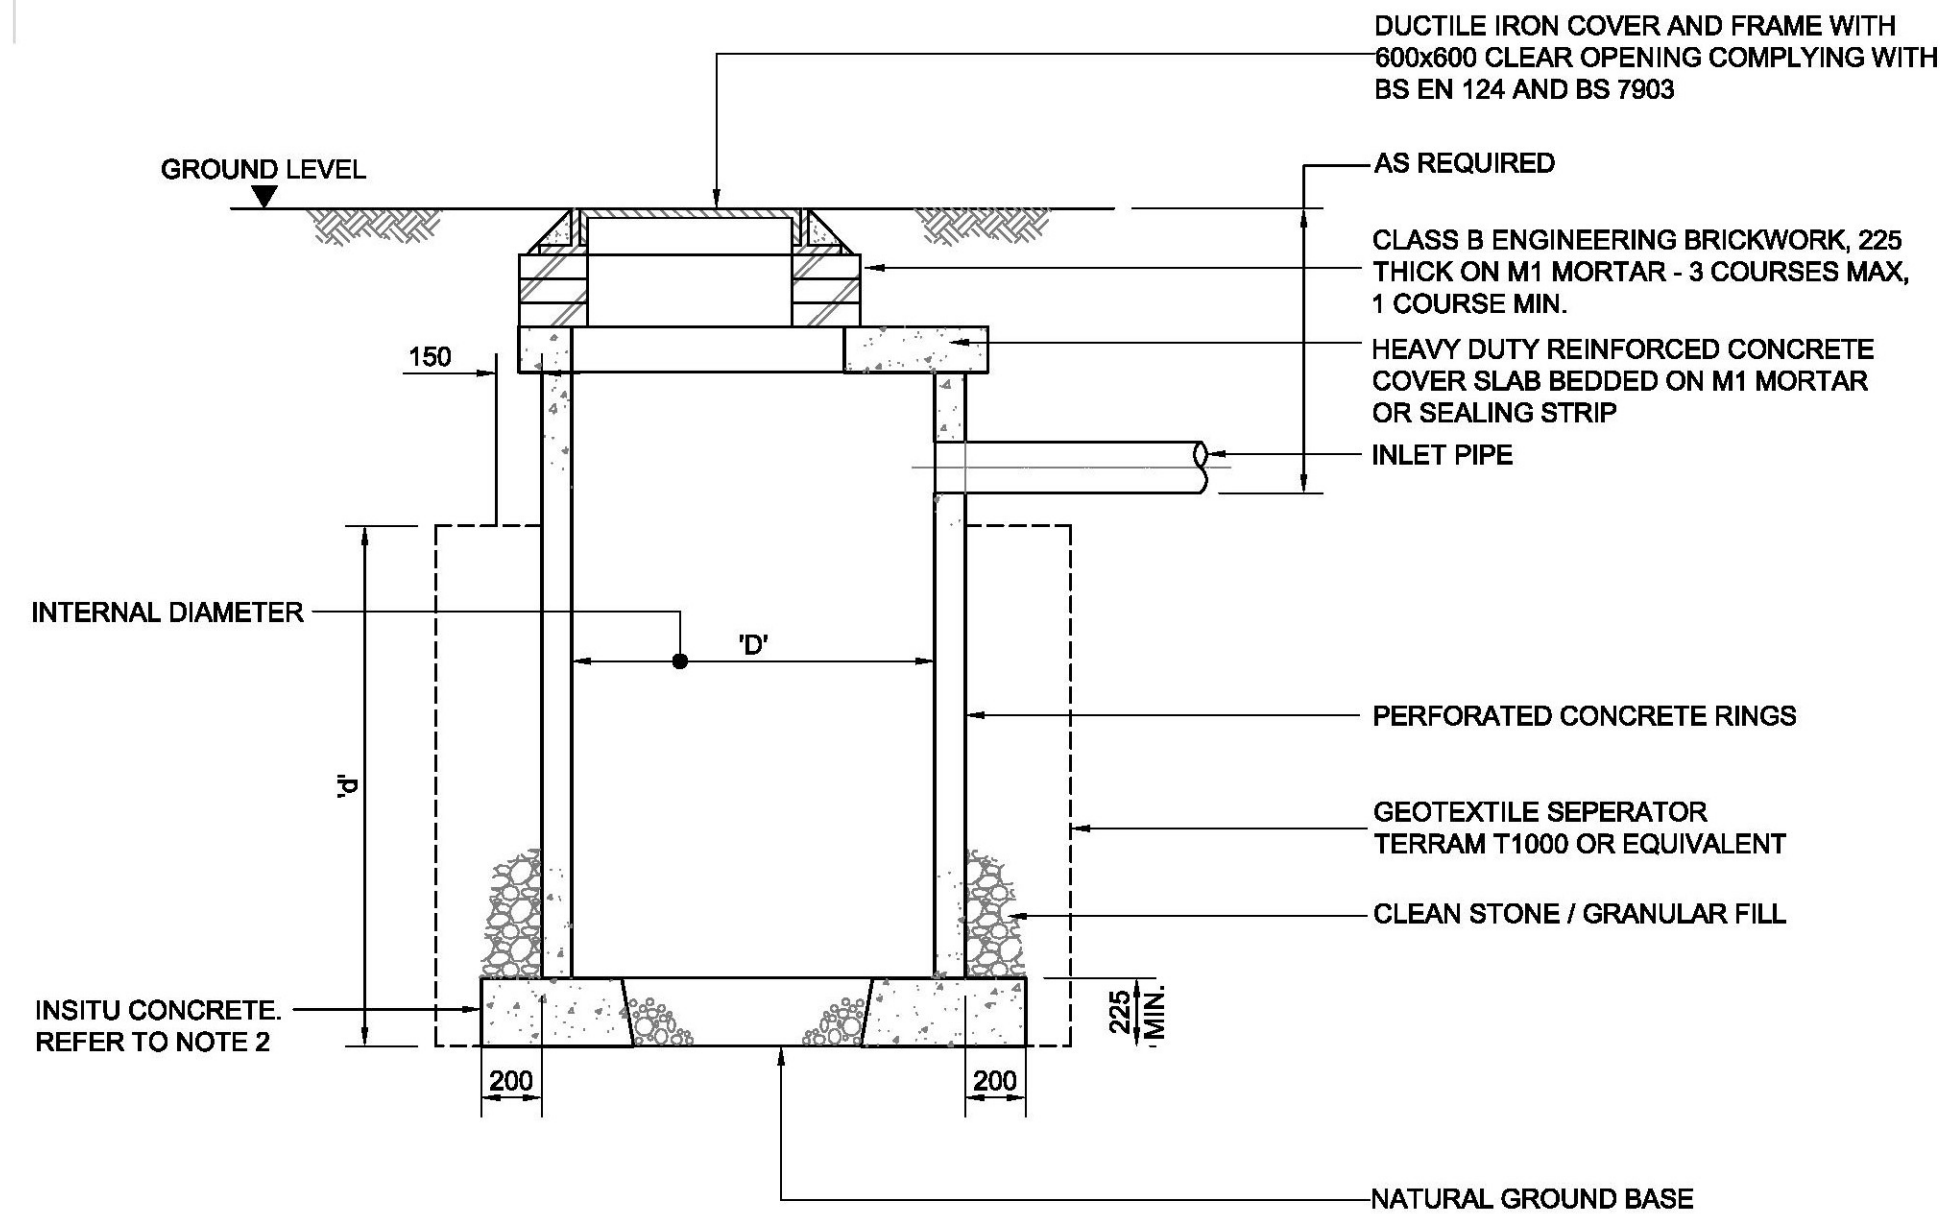

SECTION A - A
SCALE 1 : 25

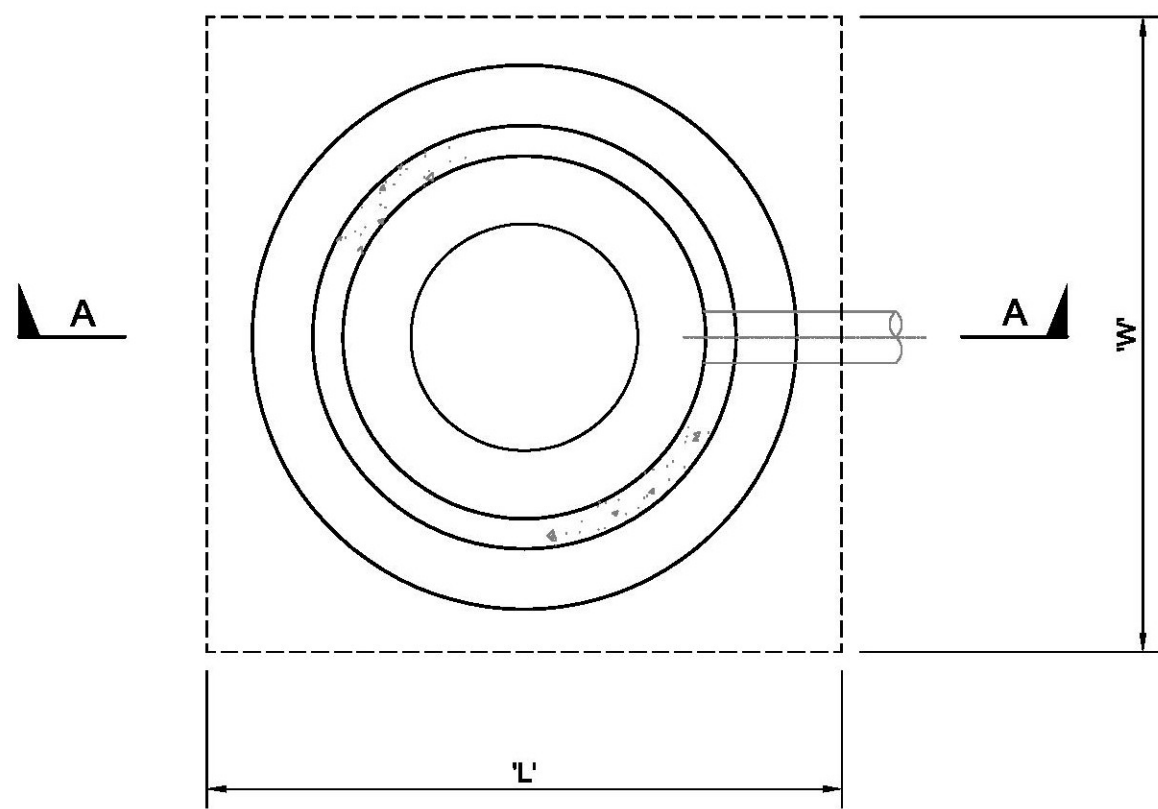

PLAN
SCALE 1 : 25


DIMENSIONS

SOAKAWAY	D	d	L	W
TYPE 1	900	VARIABLE	1800	1800
TYPE 2	1200	VARIABLE	2100	2100


D PERFORATED PRECAST CONCRETE RING
INTERNAL DIAMETER
d MINIMUM EFFECTIVE DEPTH OF
GRANULAR PIT
L MINIMUM LENGTH OF FILTER TRENCH / PIT
W MINIMUM WIDTH OF FILTER TRENCH / PIT

TO BE READ IN CONJUNCTION WITH CHAMBER
SCHEDULE IN DRAWING CS/072621-DR-1323

TYPICAL SOAKAWAY DETAILS
SCALE 1 : 25

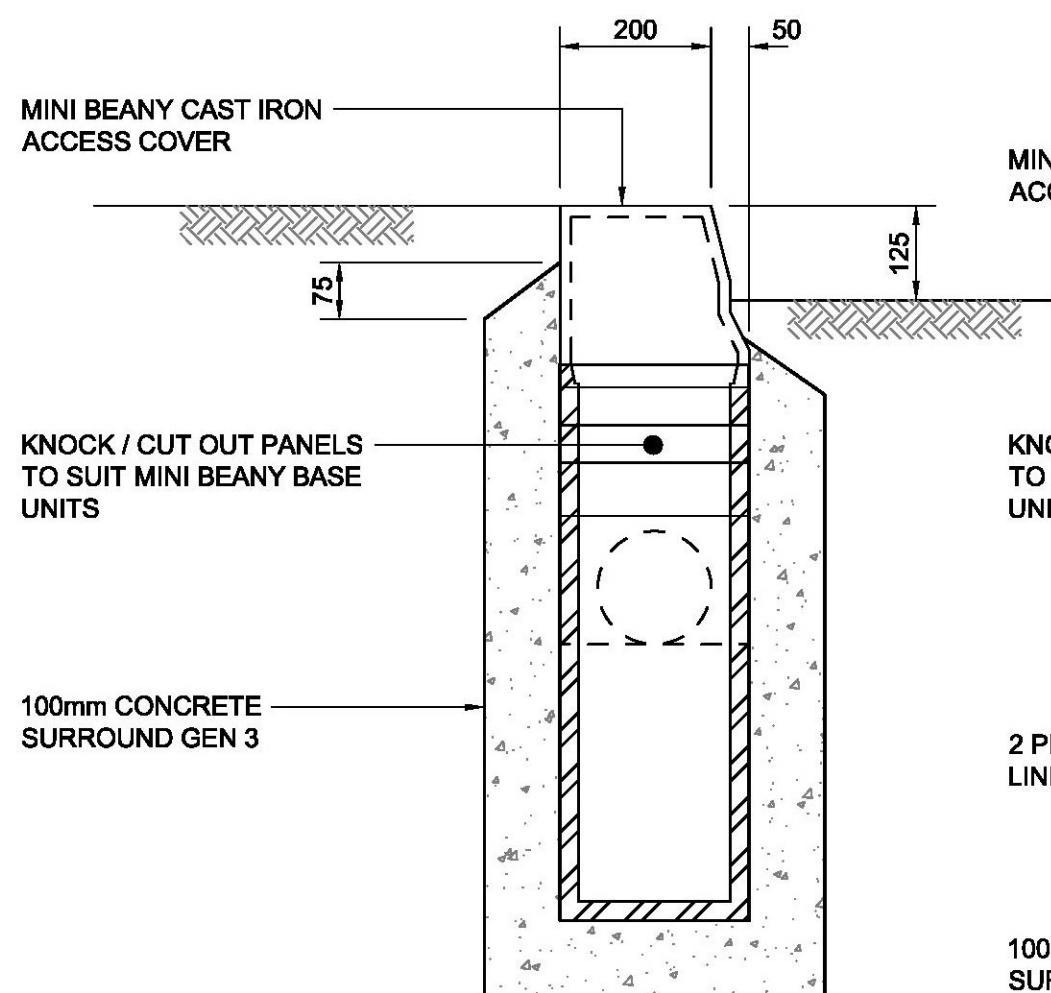


CROSS SECTION
SCALE 1 : 10

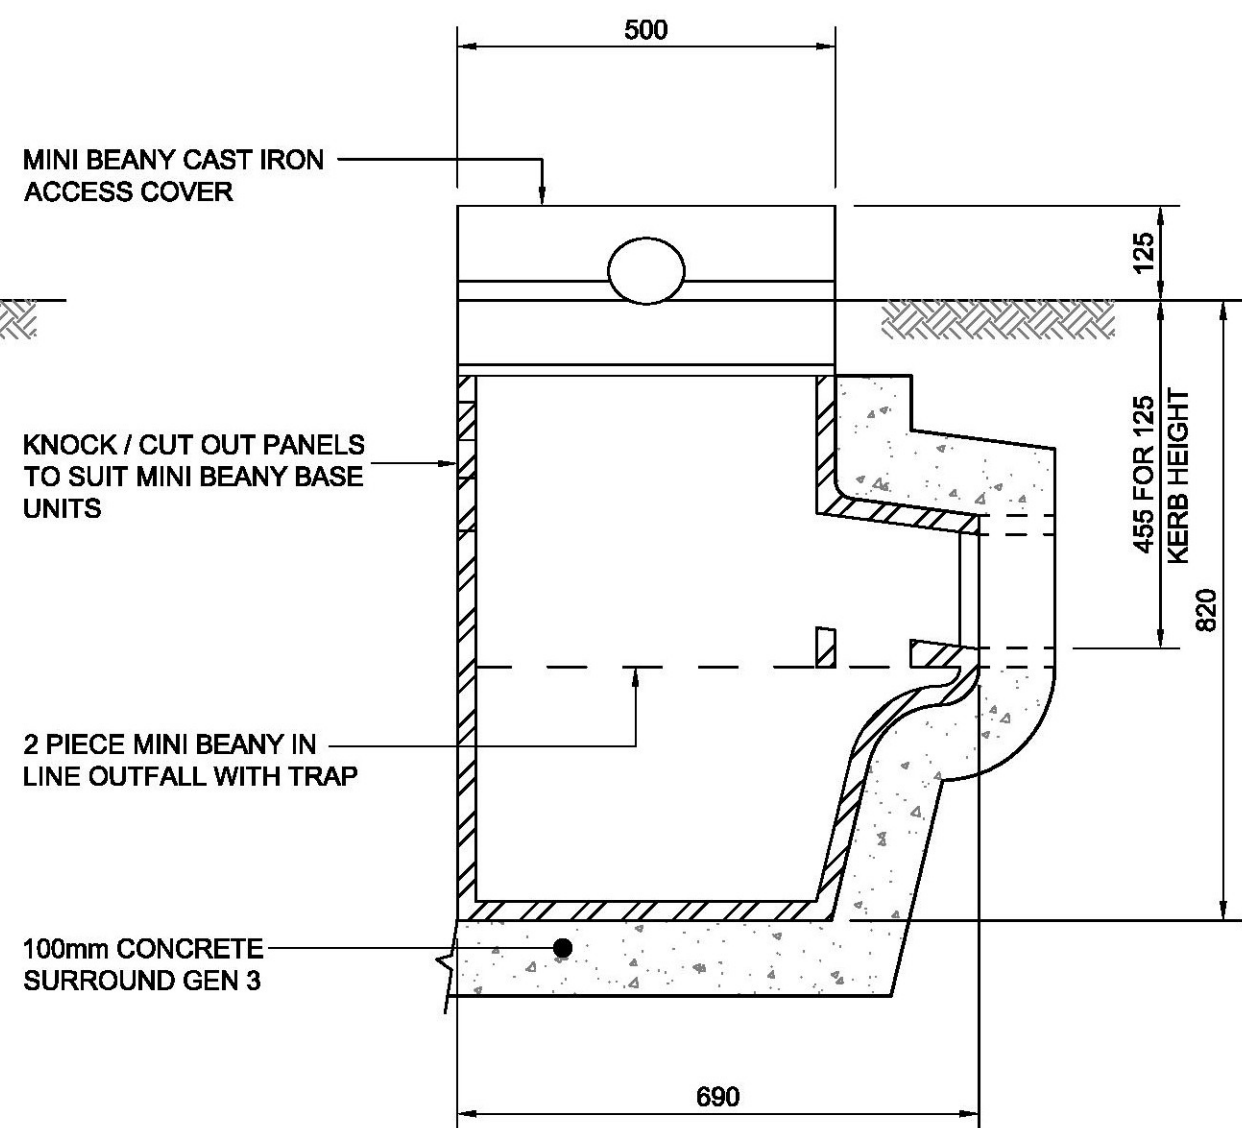

LONGITUDINAL ELEVATION
SCALE 1 : 10

MINI BEANY IN LINE TRAPPED OUTLET
SCALE 1 : 10

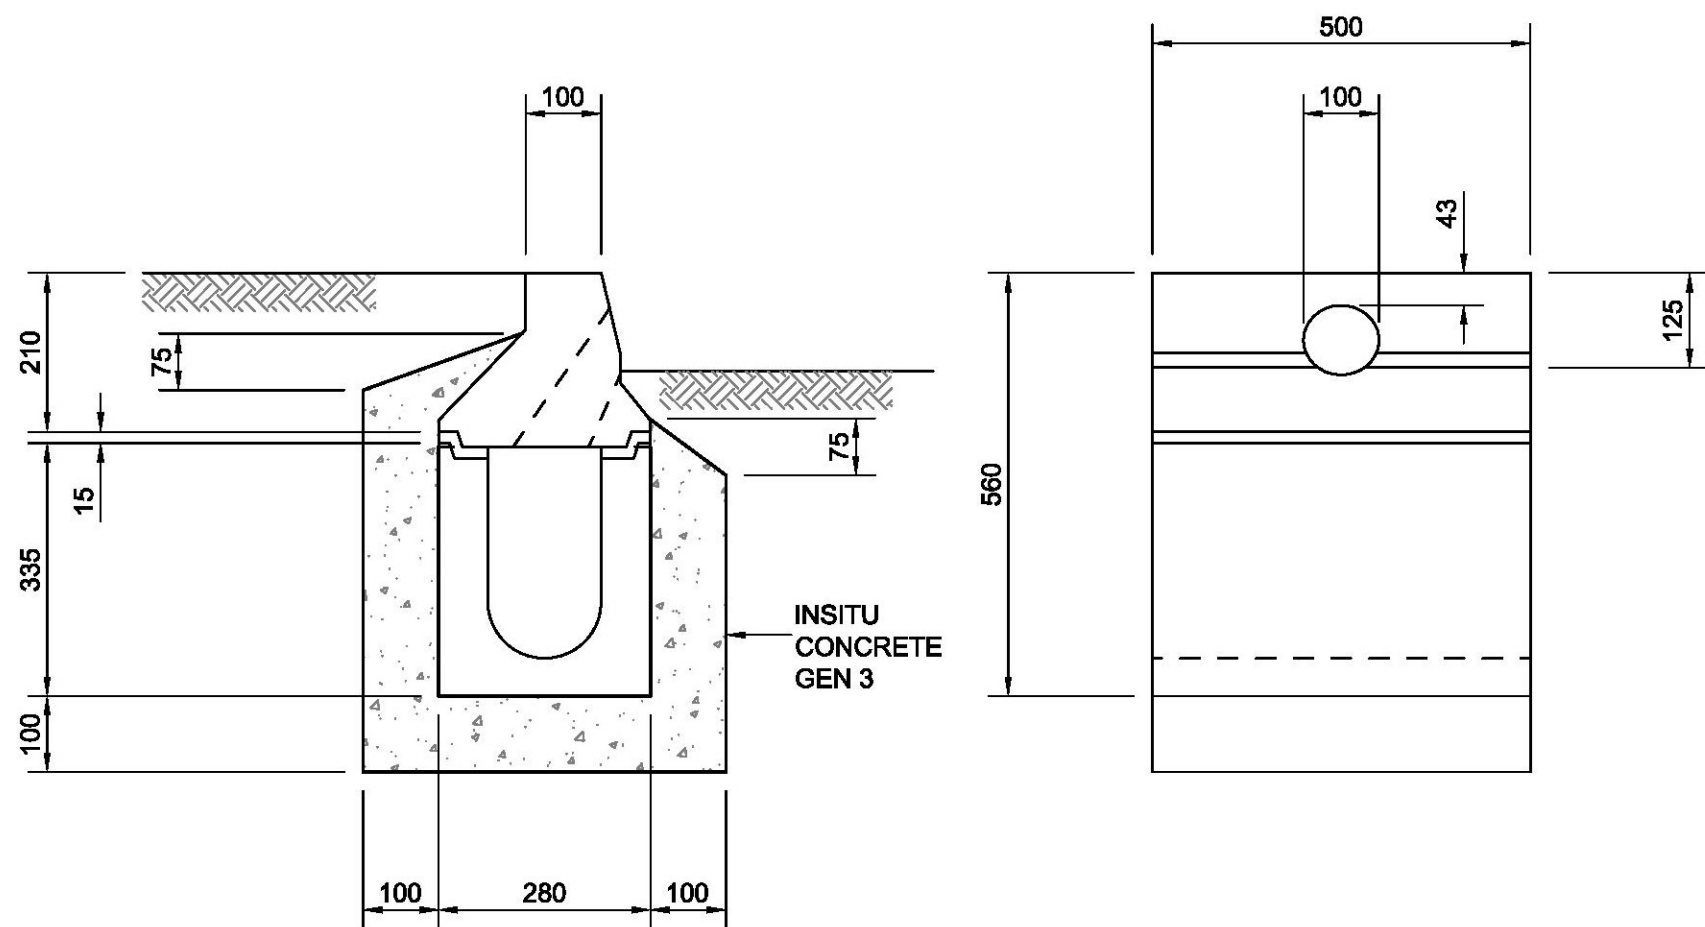


CROSS SECTION
SCALE 1 : 10


LONGITUDINAL ELEVATION
SCALE 1 : 10

MINI BEANY 335
SCALE 1 : 10

MARSHALL MINI BEANY WITH 335mm
MINIMUM DEEP CHANNEL UNIT OR
EQUIVALENT

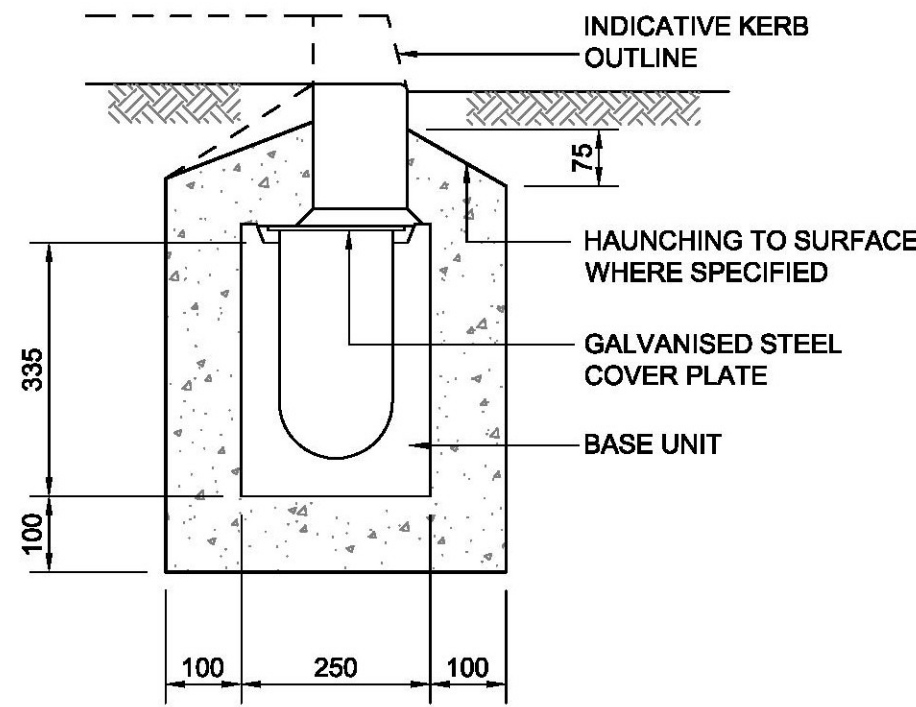

BASE UNIT AND
COVER PLATE
REFER TO NOTE 4
SCALE 1 : 10

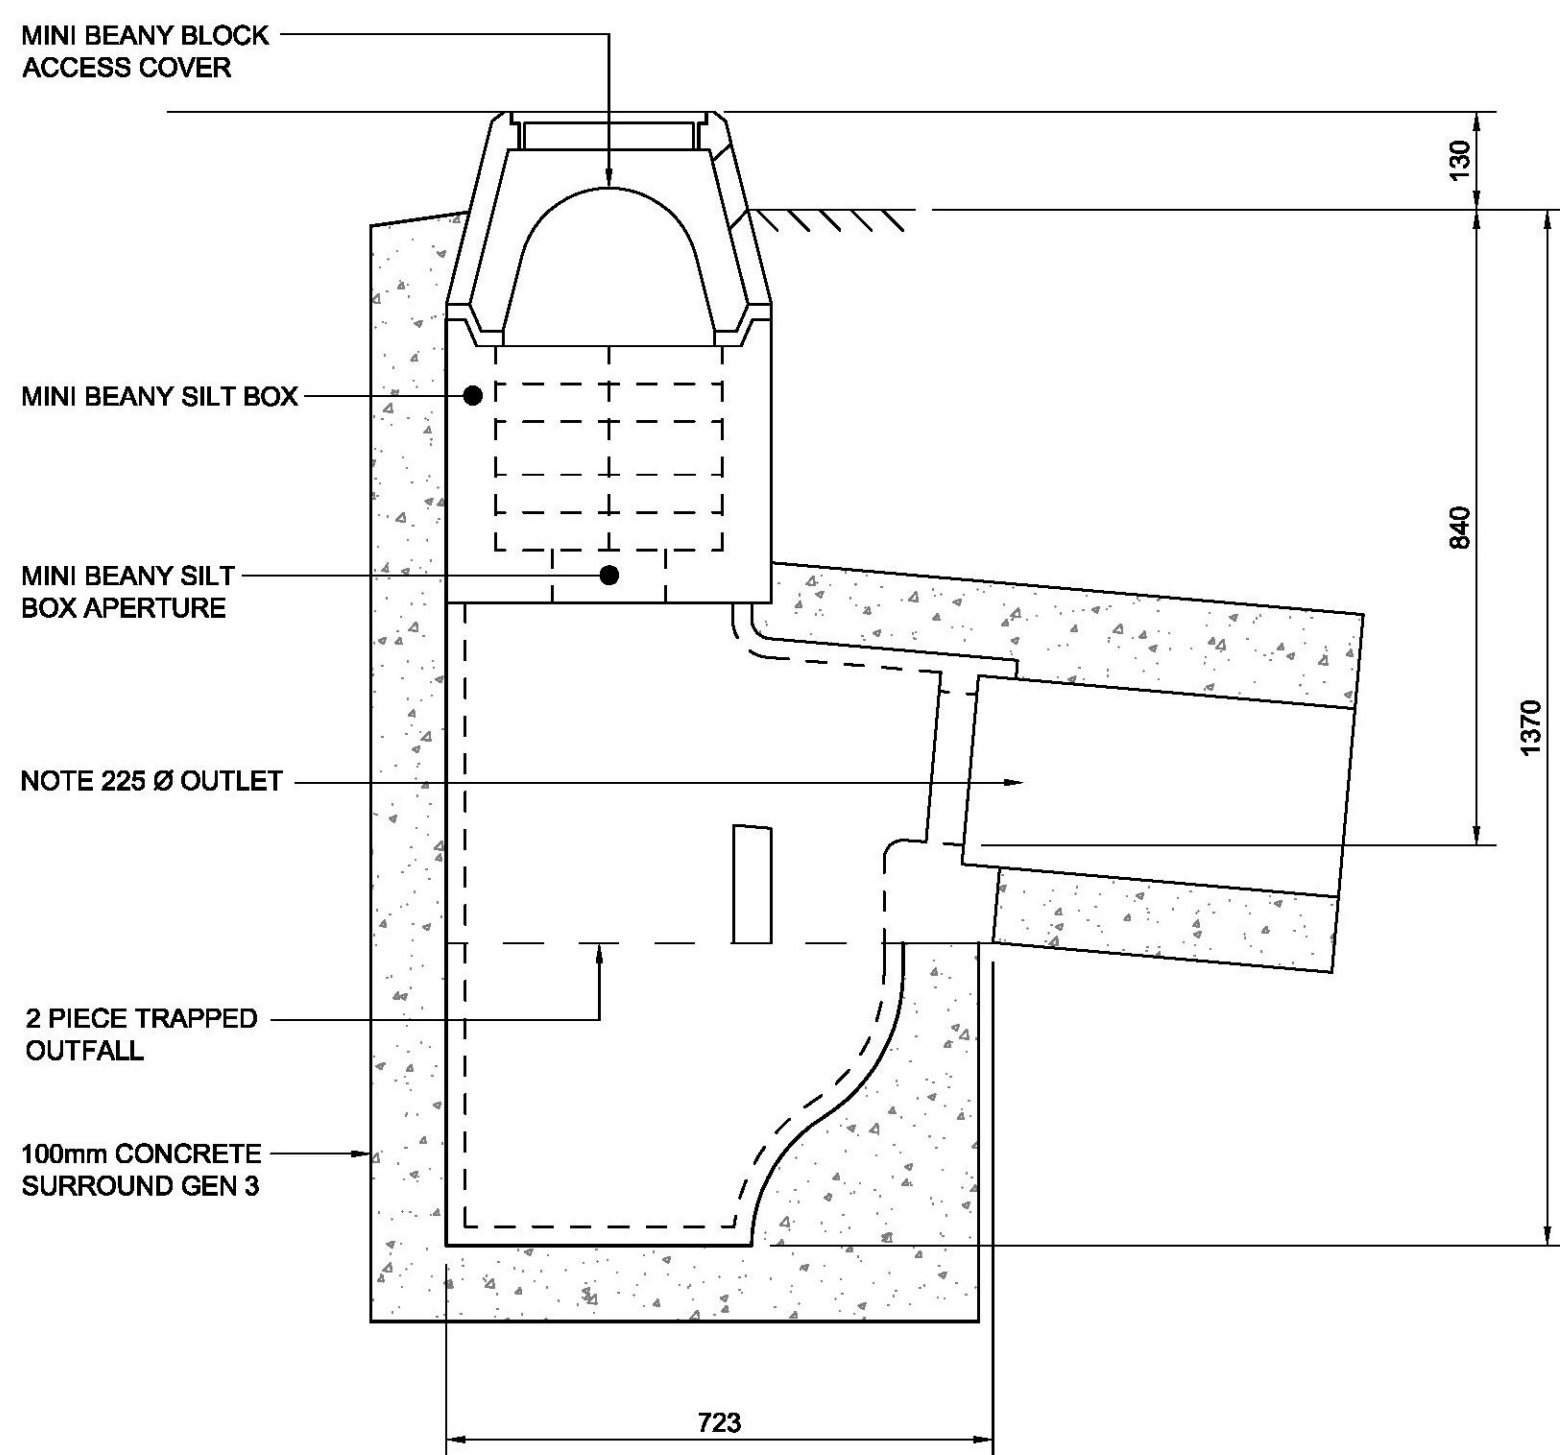

MINI BEANY TRAPPED GULLY
SIDE OUTLET
SCALE 1 : 10

NOTES

- ALL DIMENSIONS ARE IN MILLIMETRES UNLESS SPECIFIED OTHERWISE.
- UNLESS STATED OTHERWISE, ALL INSITU CONCRETE SHALL BE GEN 3 (DESIGNED TO BRE SPECIAL DIGEST 1 CONCRETE IN AGGRESSIVE GROUND).
- PRECAST GULLY AND COVER SLAB SHALL BE TO KCC STANDARD DETAIL - KCC/500/017/E
- GALVANISED STEEL COVER PLATES SHALL BE USED WITH MINI BEANY BASE UNITS WHERE A TOP UNIT IS NOT REQUIRED AS SHOWN ON DRAWINGS OR AT BUS STOPS AND DROPPED CROSSINGS.

CD1 CONSTRUCTION ISSUE	KS	KS	KD	16.07.15
P00 PRELIMINARY ISSUE	LGD	KS	RW	15.10.14

Rev/Description	By	Checked	Approved	Date
Purpose of Issue		Status		

For Construction A

Commercial in Confidence

Client
WARD HOMES

Project
**MARTELLO LAKES
HYTHE**

Drawing
**DYMCHURCH ROAD
DRAINAGE
STANDARD DETAILS
SHEET 1**

Scales @ A1	Drawn	Checked	Approved
1:10 1:25 L.G.D.		KS	RW

Project No.	Date
CS-072621	08.10.14

Drawing Identifier.	Revision
CS-072621-DR-1321	C01

CAPITA

Property and Infrastructure
Tel: +44 (0)1342 327161 Fax: +44 (0)1342 315827
Capita House, Wood Street, East Grinstead, West Sussex RH19 1UJ
Capita Property and Infrastructure Ltd www.capita.co.uk/infrastructure