



This drawing and the design are the copyright of ON Architecture Ltd only.
This drawing should not be copied or reproduced without written consent.
All dimensions should be checked on site prior to construction and ON Architecture Ltd shall be notified of any discrepancy prior to proceeding further.
Do not scale from this drawing, only the stated dimensions should be used.
Additional information from third party consultants is shown as indicative only. See other consultants' drawings for further information and details.

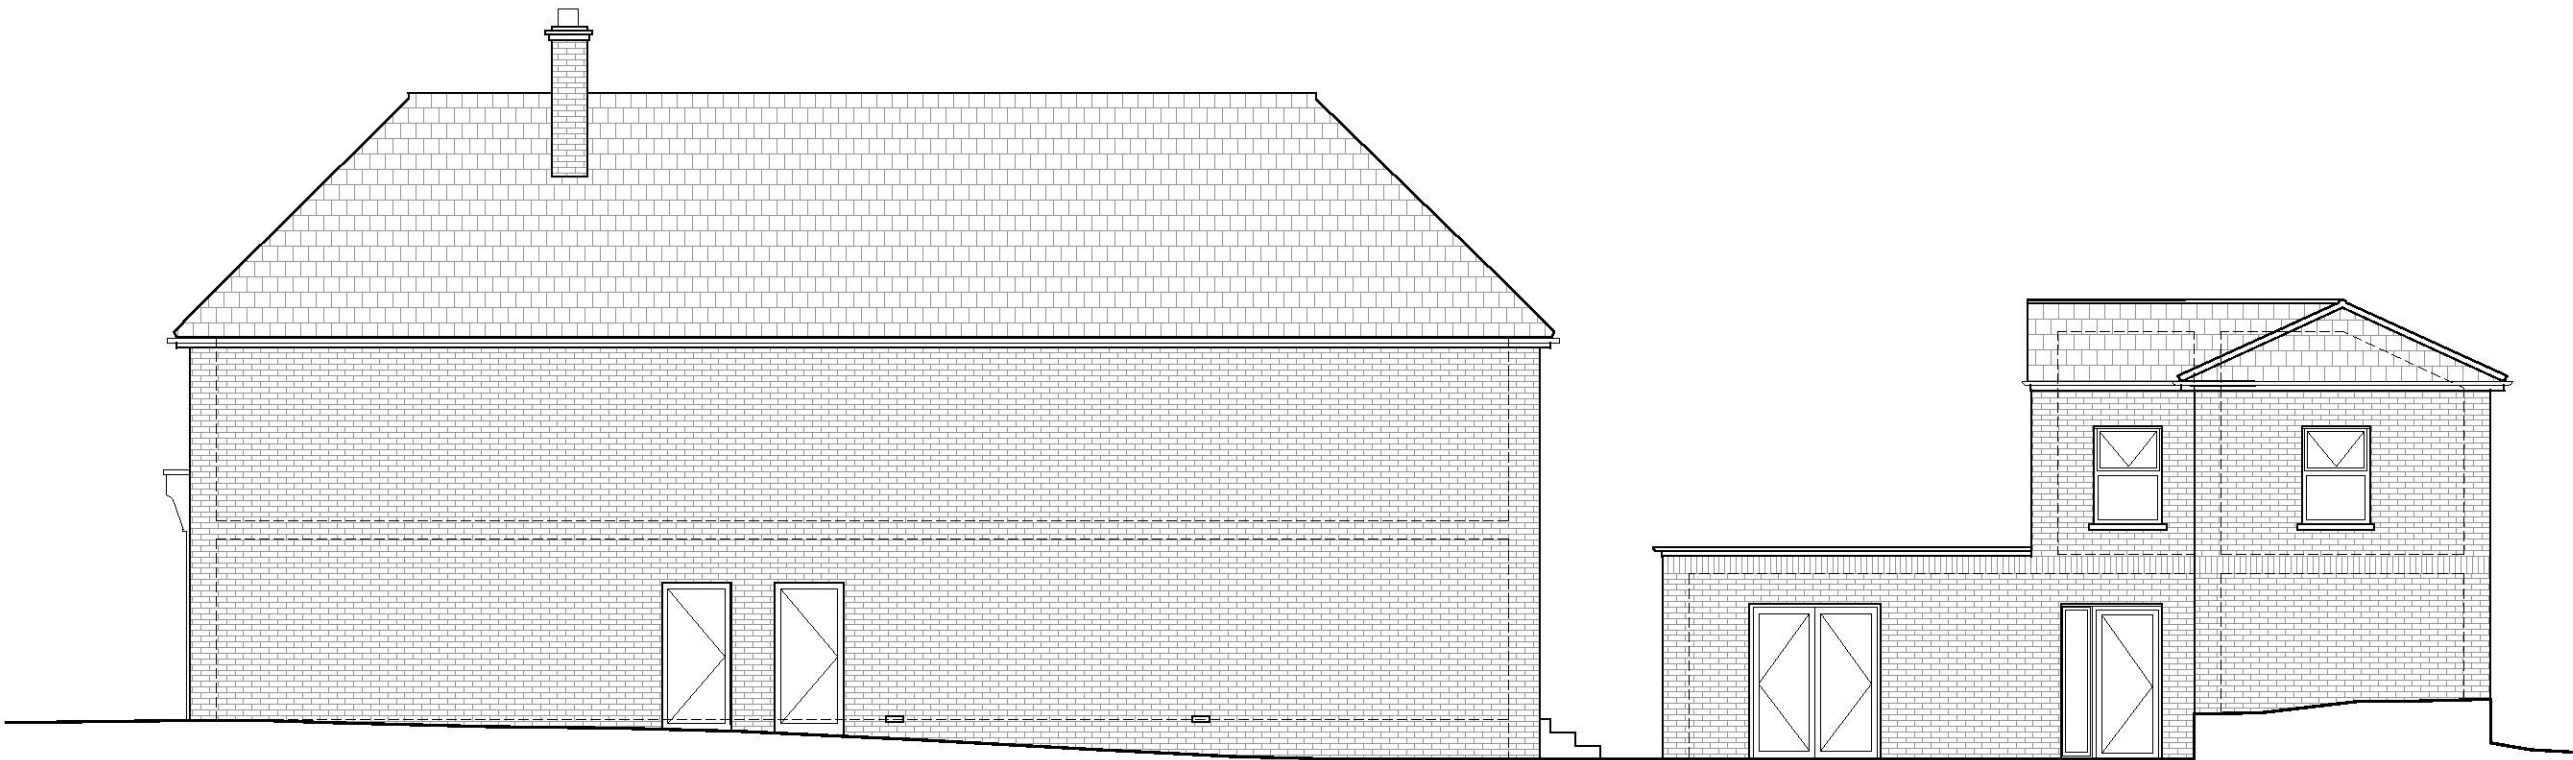

Elevation 9

KEY

--- INTERNAL WALLS/
FLOORS/ CEILINGS

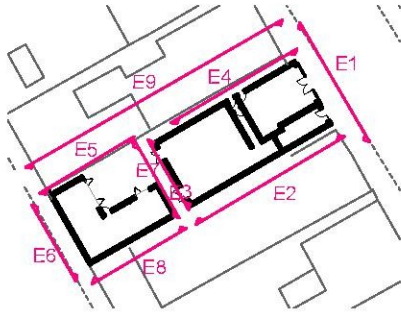

Rev. Date. Note

nils

ON
ARCH
TECT
URE

Canterbury Studio
Logan House, St Andrews Close
Canterbury,
CT1 2RP
Info@onarchitecture.co.uk
onarchitecture.co.uk
01227 634034

INCORPORATING
design
bdb

London Studio
5 Goswami Gardens
Hockney Road,
London,
E29PN

Project Title
51 High Street, New Romney

Clients Details
Lance McKay

Drawing Title
Proposed Long Elevation

BIM Number
N/A
Scale
1:100
Date
03/04/19
Drawn
RE
Checked
NL

Drawing Status
Planning

Project Number
PR303
Drawing Number
030.005
Drawing Revision

