


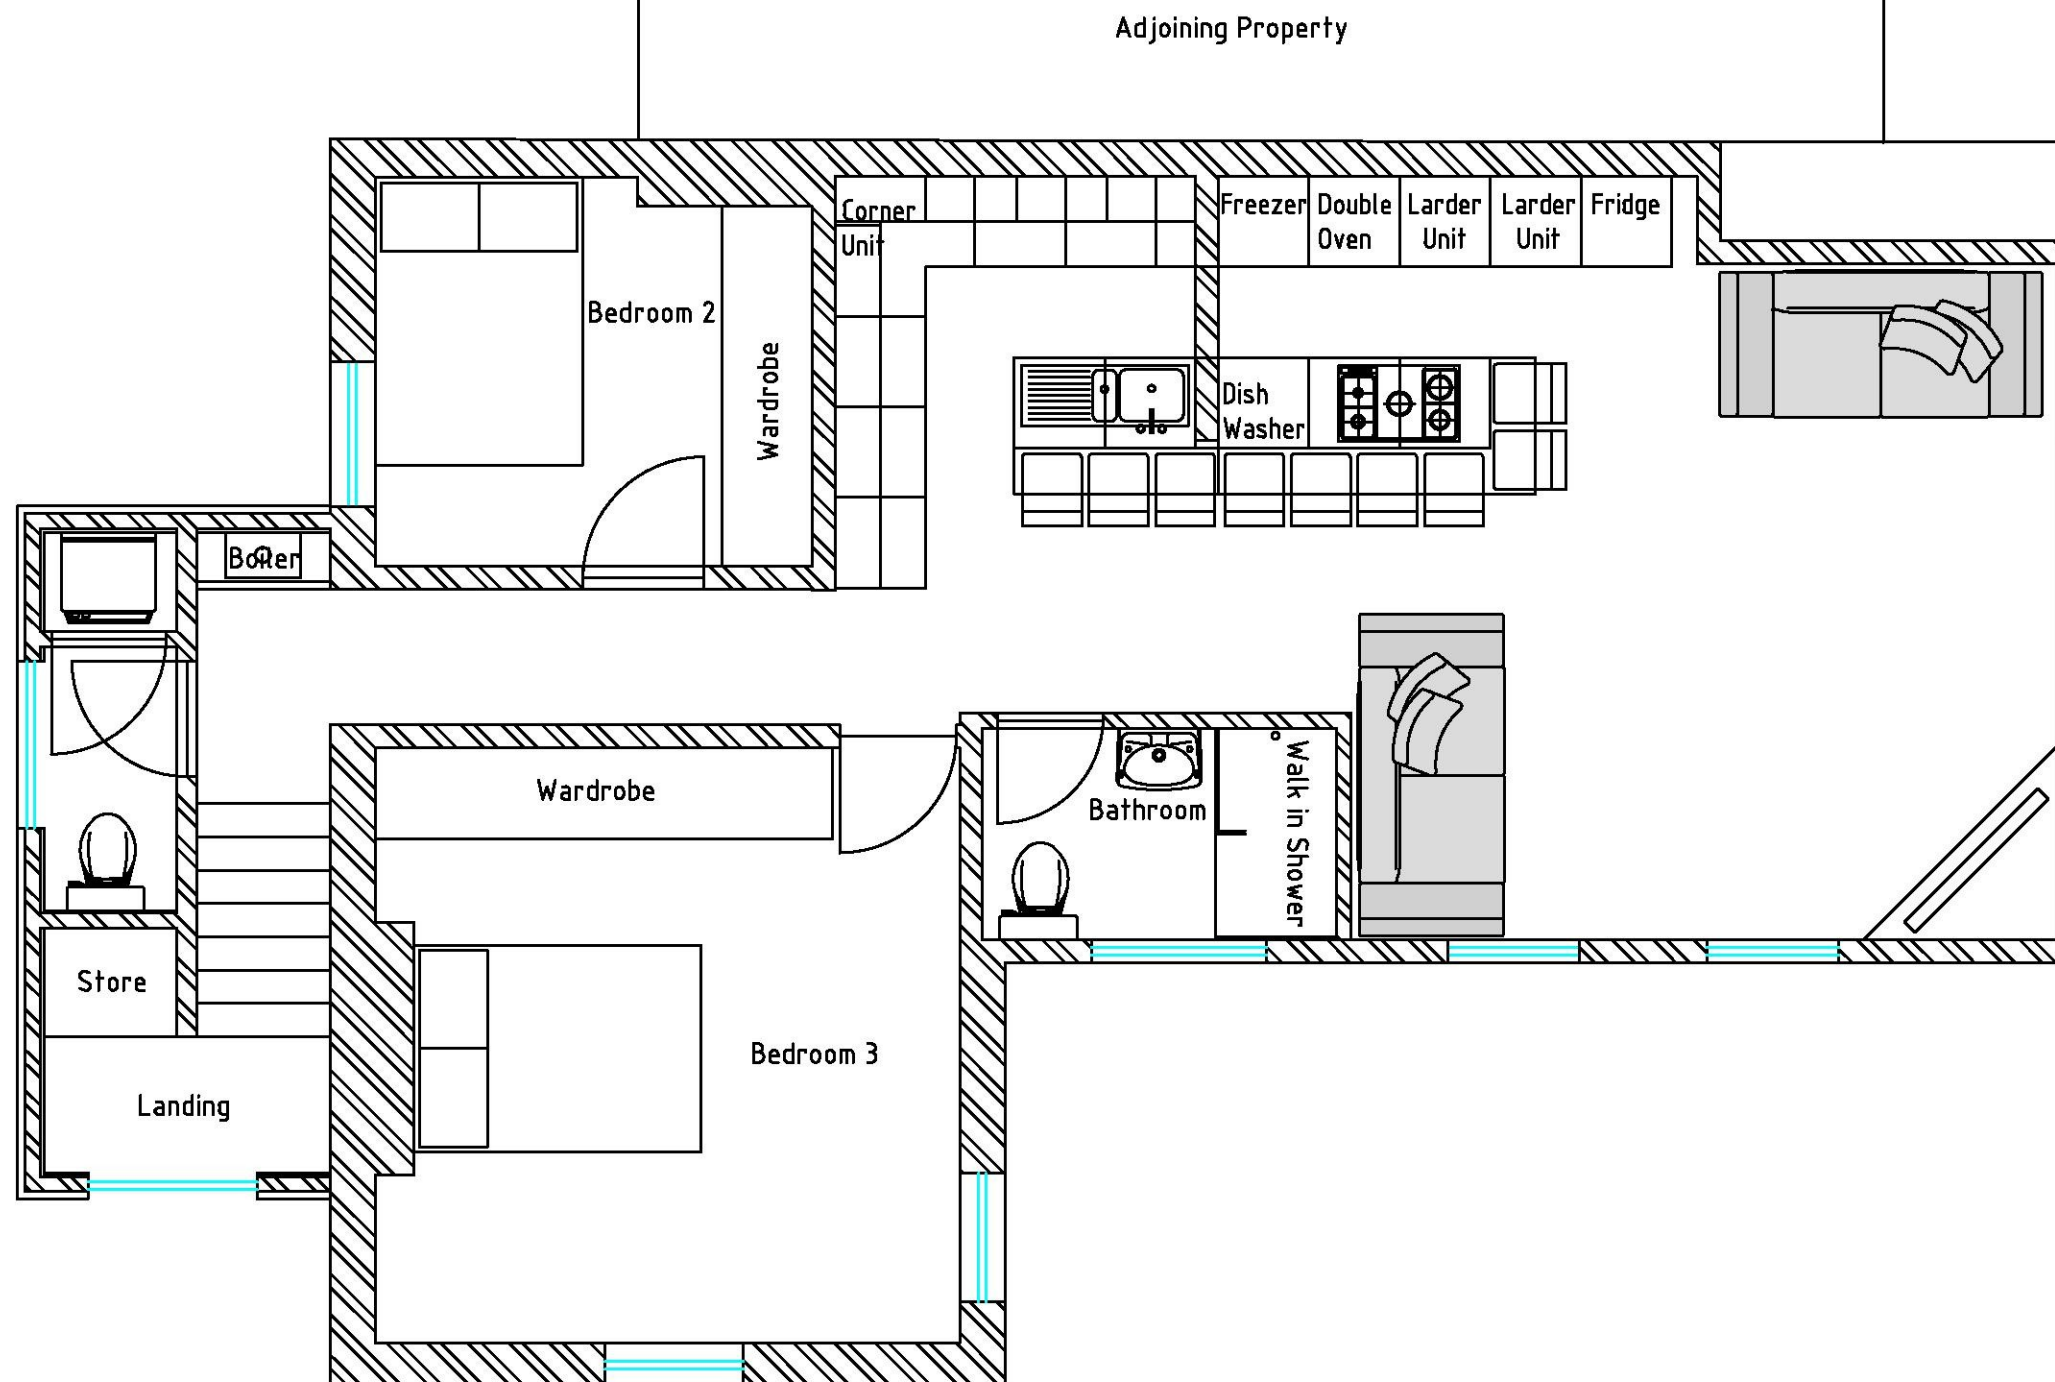

Project Title:	Drawing Title:	Scale: 1:50 on A3 paper	
54 Sandgate Hill	Proposed 2nd Floor Layout	Project Drawing No: 54SANDGATEHILL/19/11	Revision: