

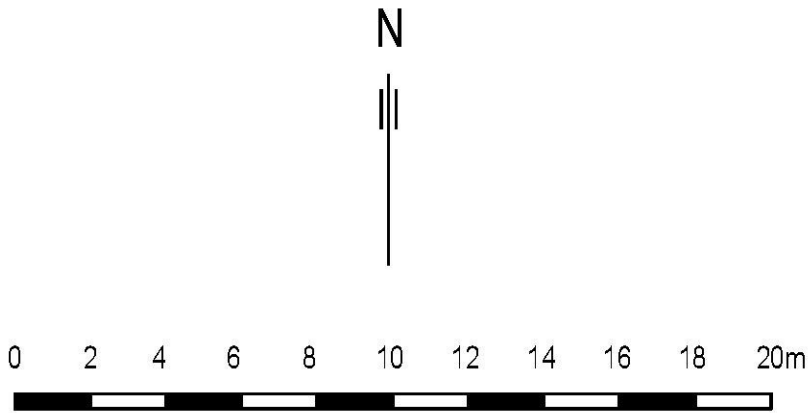
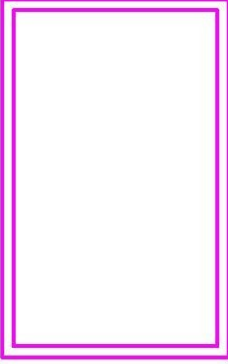


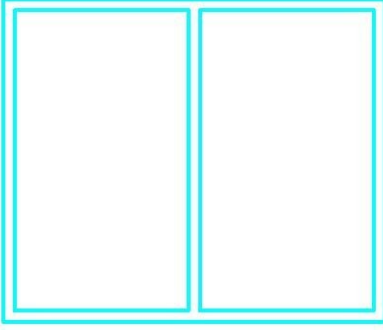

Future pedestrian connection to larger development to south in due course, as encouraged by Shepway planning department

27no. Dwellings
57no. Parking Spaces

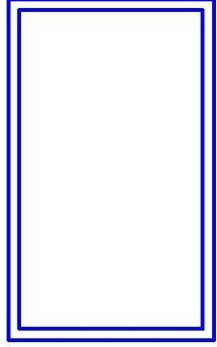


- 
- House type A
3 Bedroom
Wide

House type B
3 Bedroom
Wide

House type C
2 Bedroom

House type D
3 Bedroom
Dormer

House type E
3 Bedroom

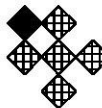		DESIGNSCAPE Consultancy Limited ARCHITECTURE + URBAN DESIGN		1A The Landway, Bearsted, Maidstone Kent, ME14 4BD Tel: 01622 735977 Fax: 01622 736087 designscapeconsultancy.co.uk	
Client: Pageant					
Project: Cockreed Lane, New Romney, TN28 8JH					
Drawing Title Proposed Site Layout Plan					
Scale 1:200 @ A1	Drawn CMY MV	Checked KH	Date May 2019	Dwg. No 322/210	Revision