


Scale 1:50

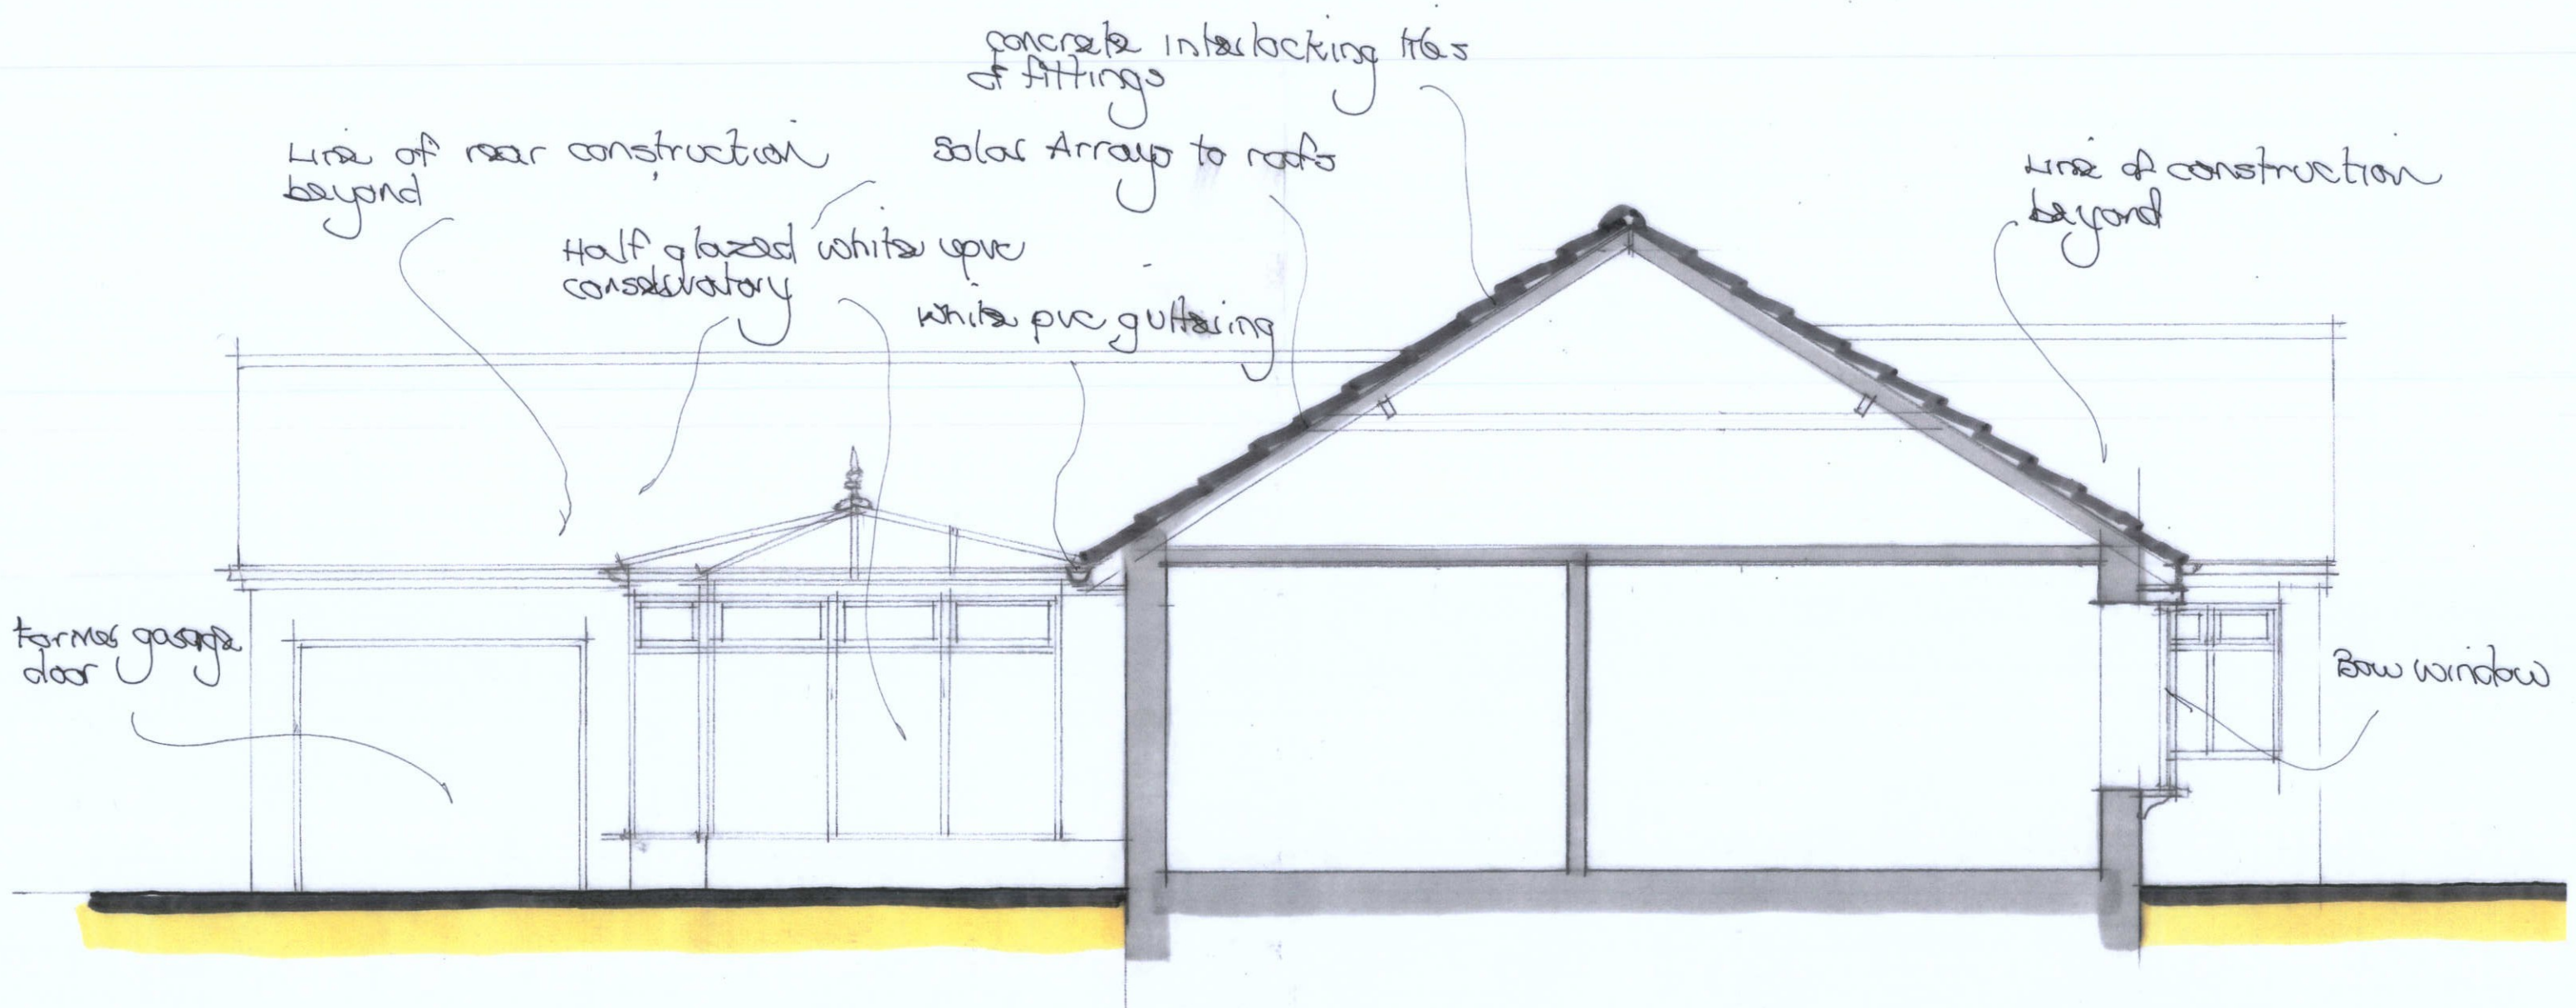

Corporate Pool R
11.7 MAY 2019



Extension & Alterations, 5 Dunstall Close, St Mary's Bay, Romney Marsh, Kent
For Mr P Rose

A J SCOTT Building Designs Ltd Architect
Forest House, Malthouse Lane, Warehorne, Ashford, Kent TN26 2EL
Tel 01233 733555 Mobile 07753 859569 E-Mail ajscott54@outlook.com

Section Existing

219/19-02