

David Thompson
Architectural Services

99a Bouverie Road West ,
Folkestone
CT20 2LB
07932676769

davidthompson@architectural.uk.com

NOTES

- 01 All new and existing building work dimensions are critical to the construction process.
- 02 All drawings are preliminary unless stated differently.
Preliminary drawings are not to be built or manufactured from.
- 03 This drawing is subject to copyright of **Architectural SERVICES**
reproduction only with written authority.
- 04 Drawing dimensions and scales to be checked prior to commencement of work.
- 05 All structural work where mentioned on this drawing is subject to a qualified structural and civil engineer calculations before building work commences.
- 06 These plans may be subject to "Planning & Building Regulation Approval" or any other statute in law before the commencement of building works.
- 07 All materials to match existing unless otherwise stated.

M 1:1250 0 12.5 25 37.5 50 62.5
M 1:500 0 5 10 15 200 25

Location Plan

34 Atkinson Road,
Hawkinge,
CT18 7SB

DRAFT 1A - 21.05.19

CLIENT NO:

JOB NO:


DATE:
21.05.19

SCALE @ A3: Shown

PG NO: 01



1:1250

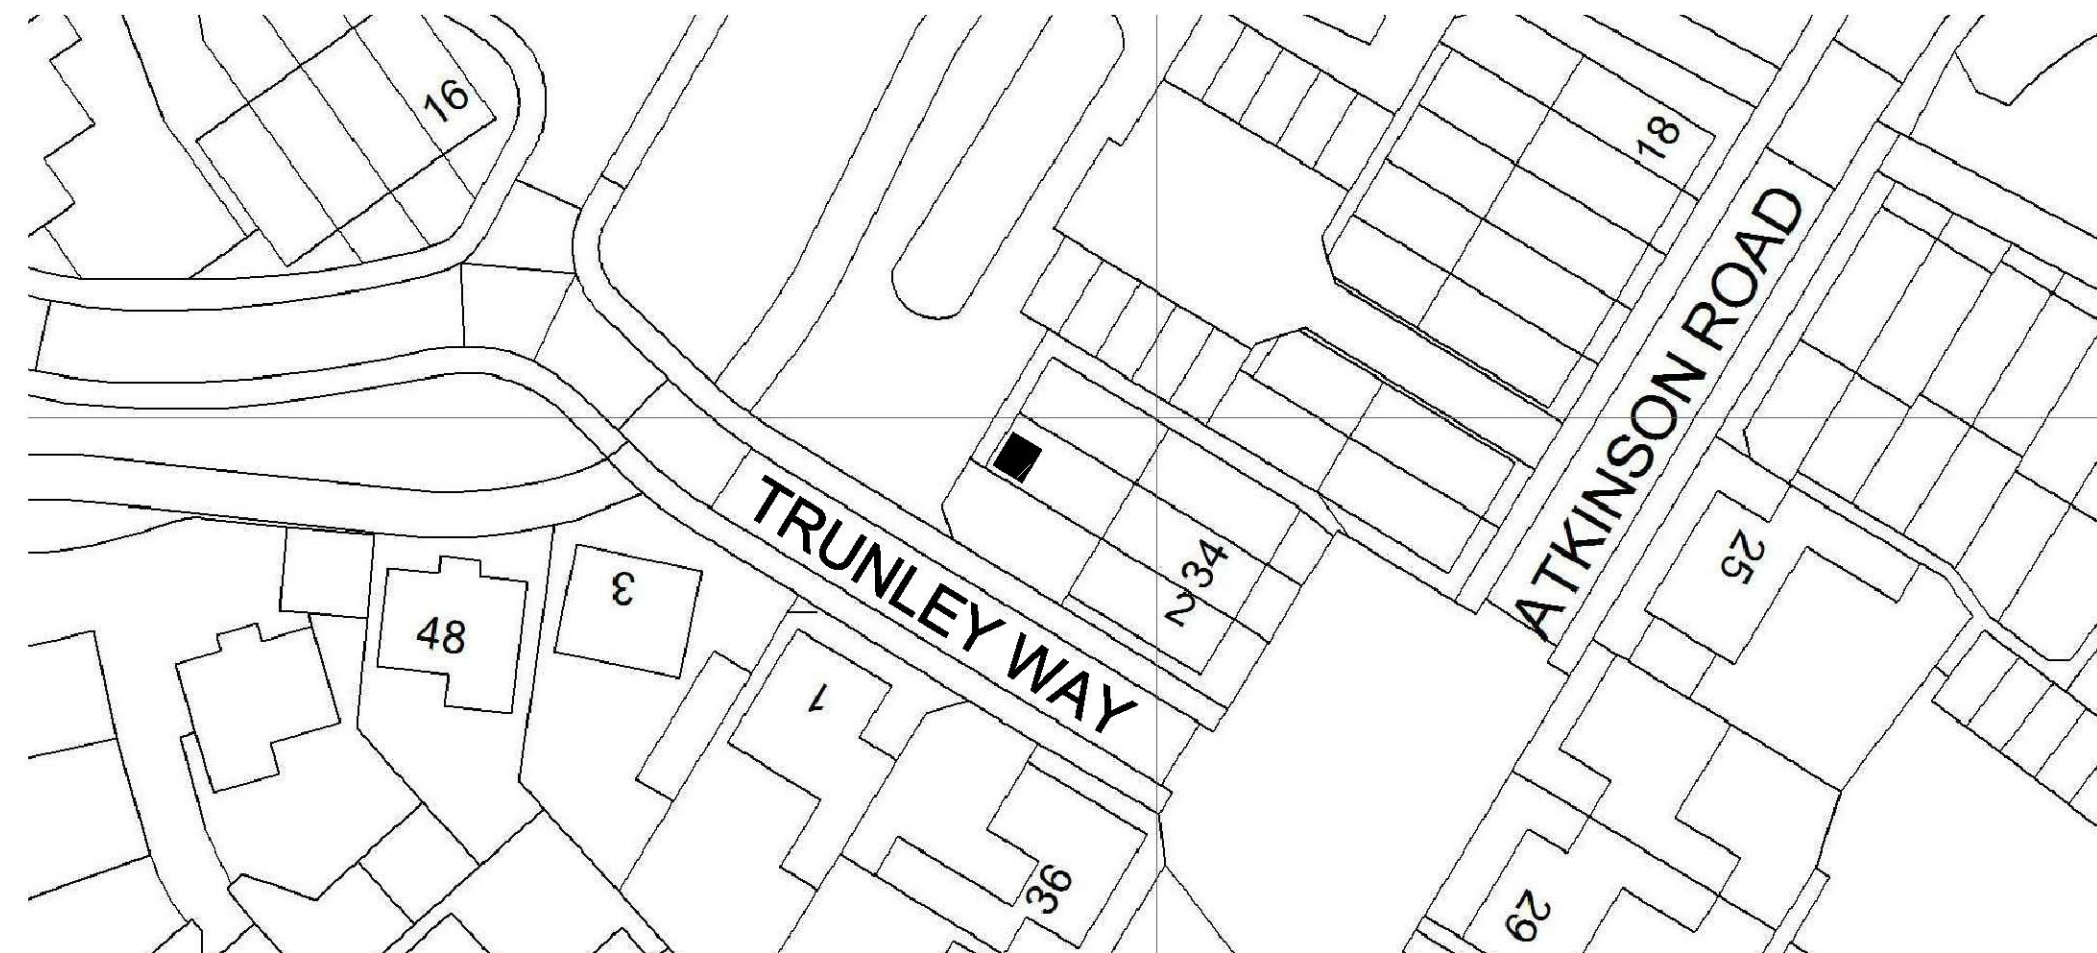

1:500