



EXISTING

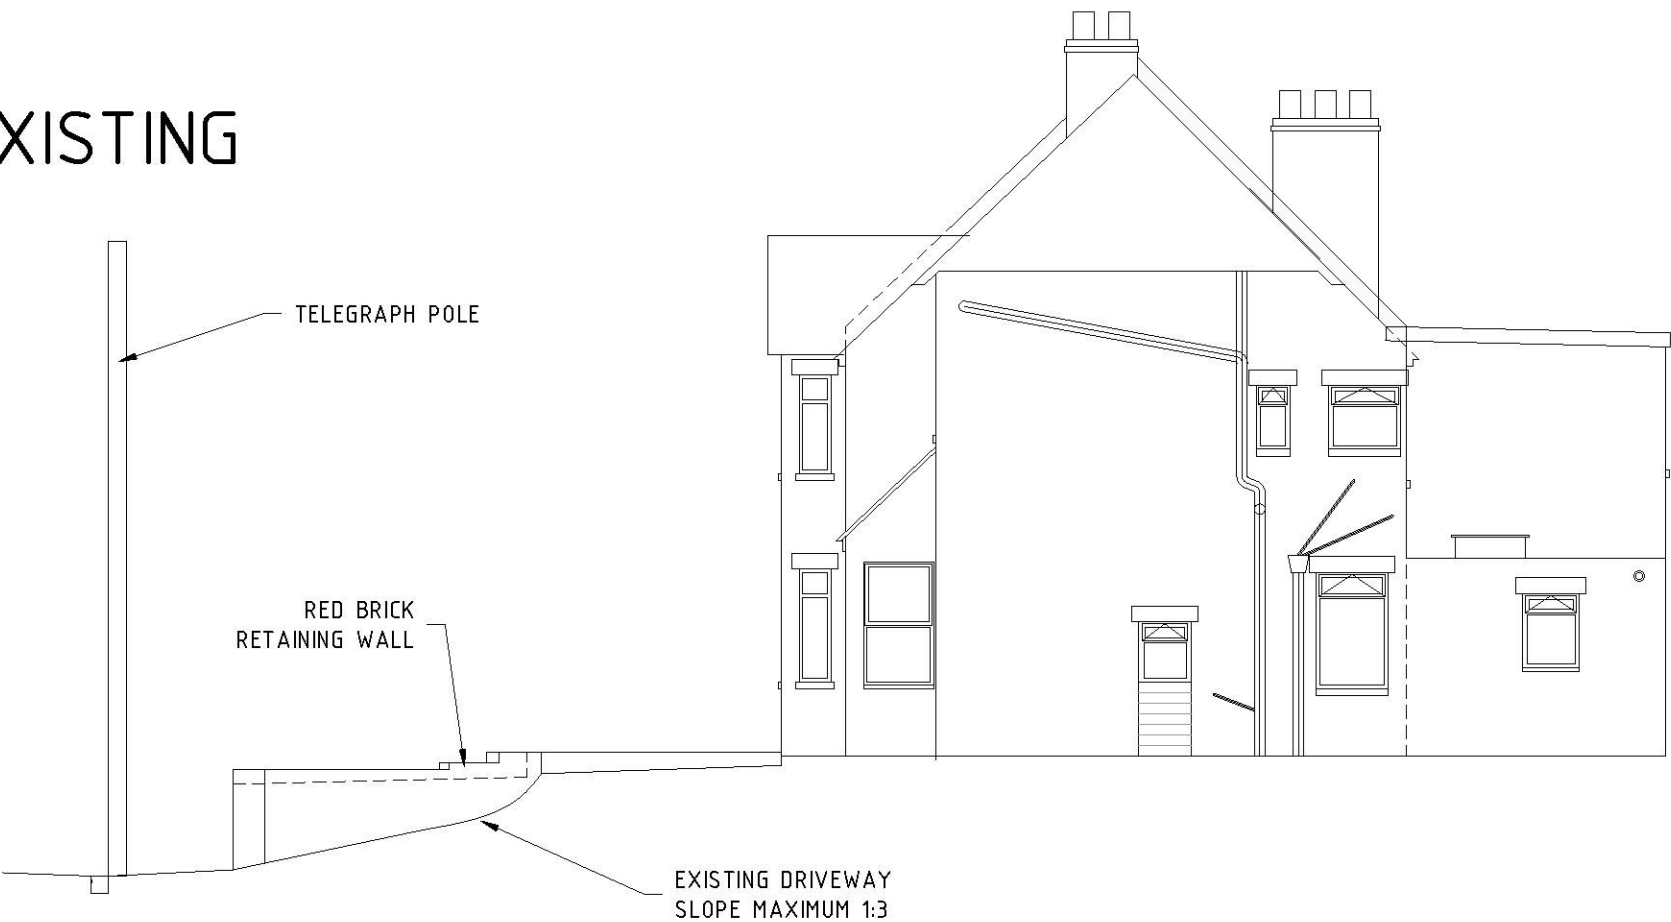

PROPOSED

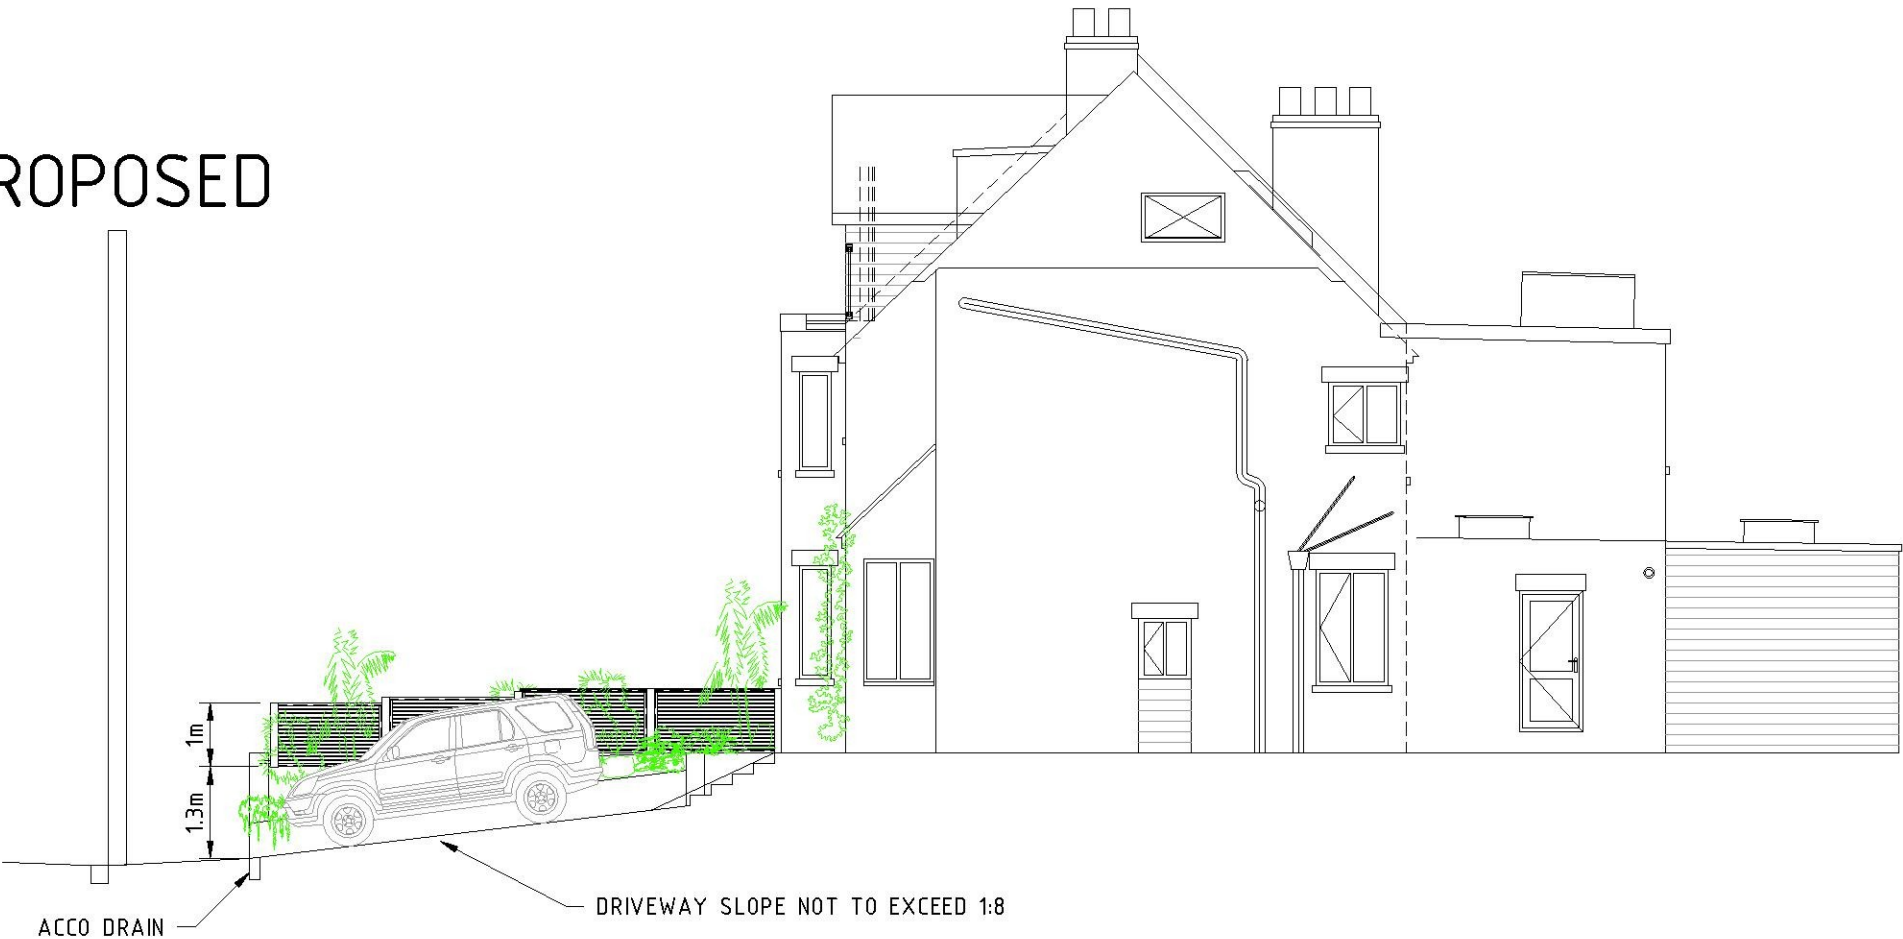

TITLE			261 DOVER ROAD SIDE ELEVATIONS (NORTH)
DATE	08/03/17	DRAWING No	
SCALE @ A3	1:100	JR-32	
REV 0	02/04/19		
REV 1	21/05/19	original issue to comments	