



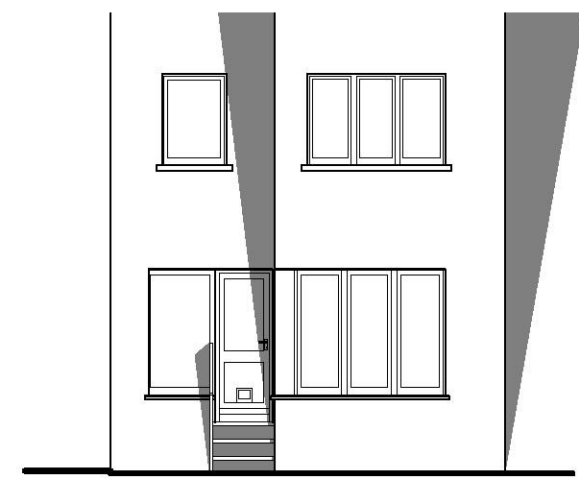


EXISTING SIDE (West) ELEVATION




EXISTING REAR (South) ELEVATION

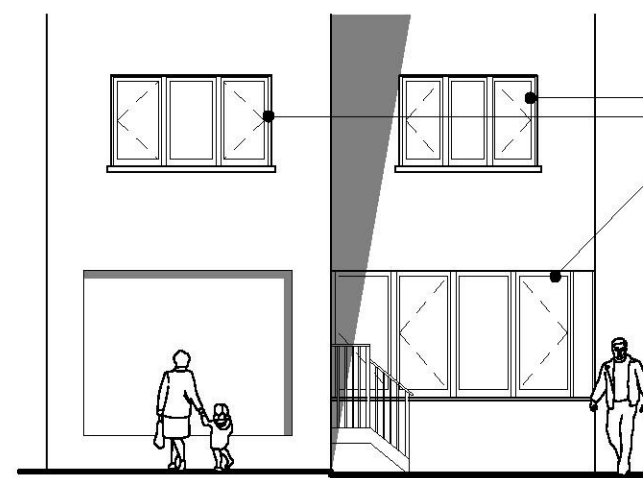


PROPOSED SIDE (West) ELEVATION

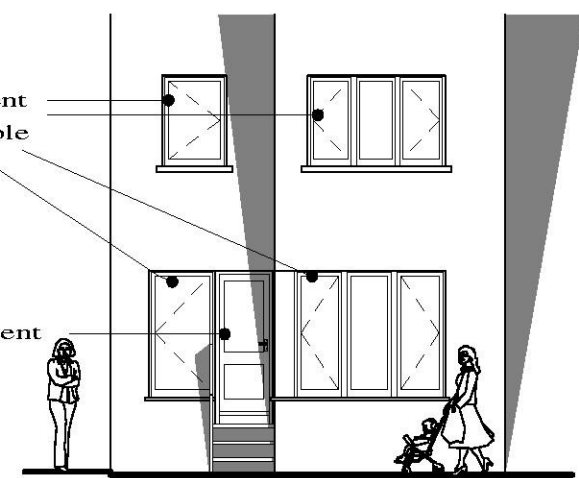


PROPOSED REAR (South) ELEVATION

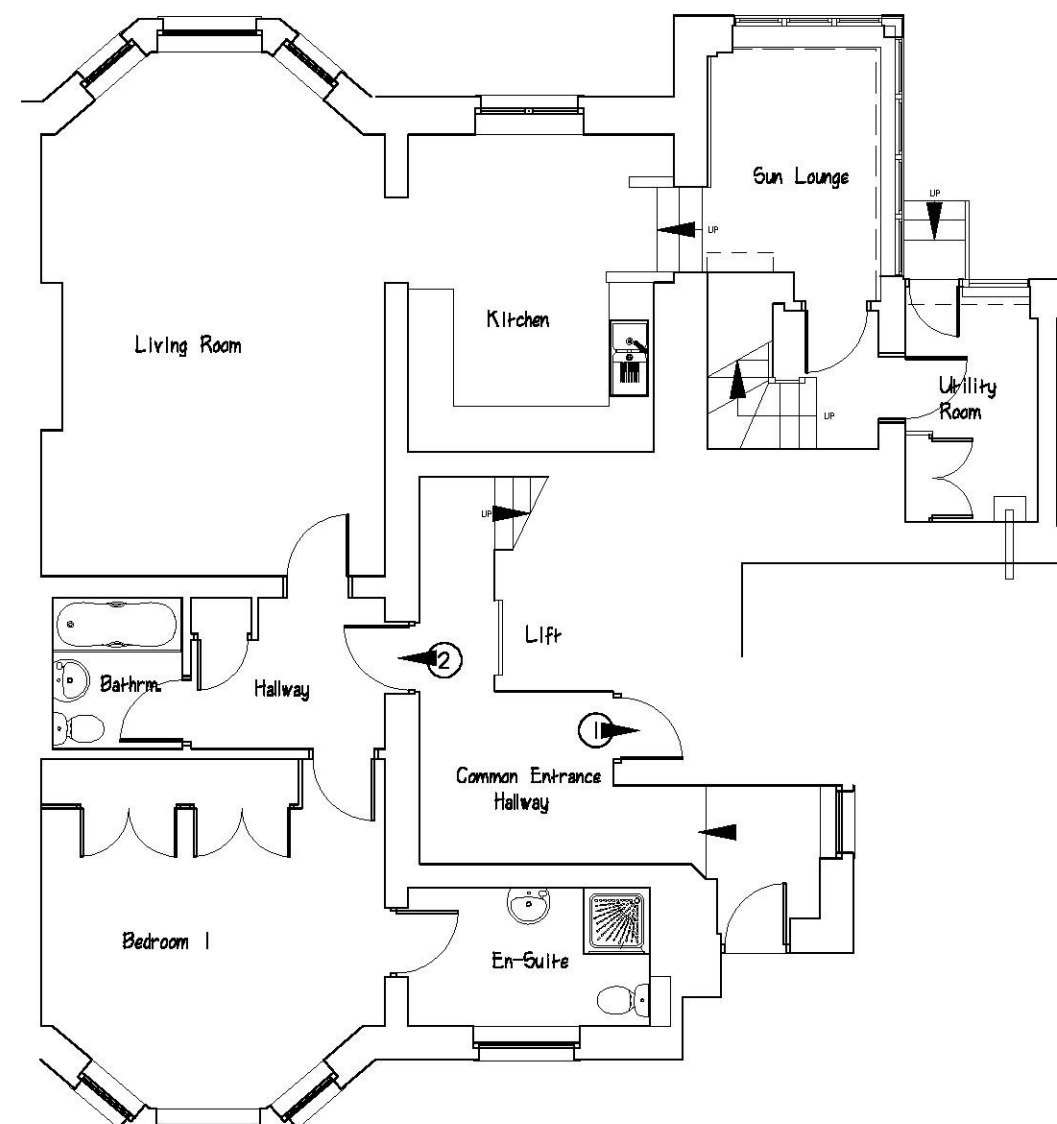


EXISTING GROUND FLOOR LAYOUT

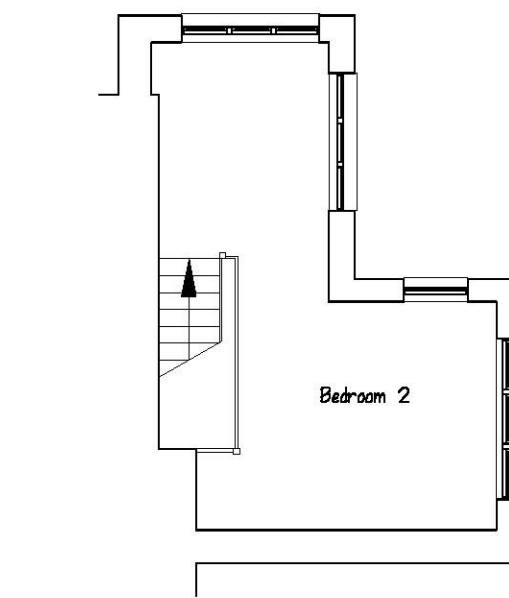


EXISTING FIRST FLOOR LAYOUT

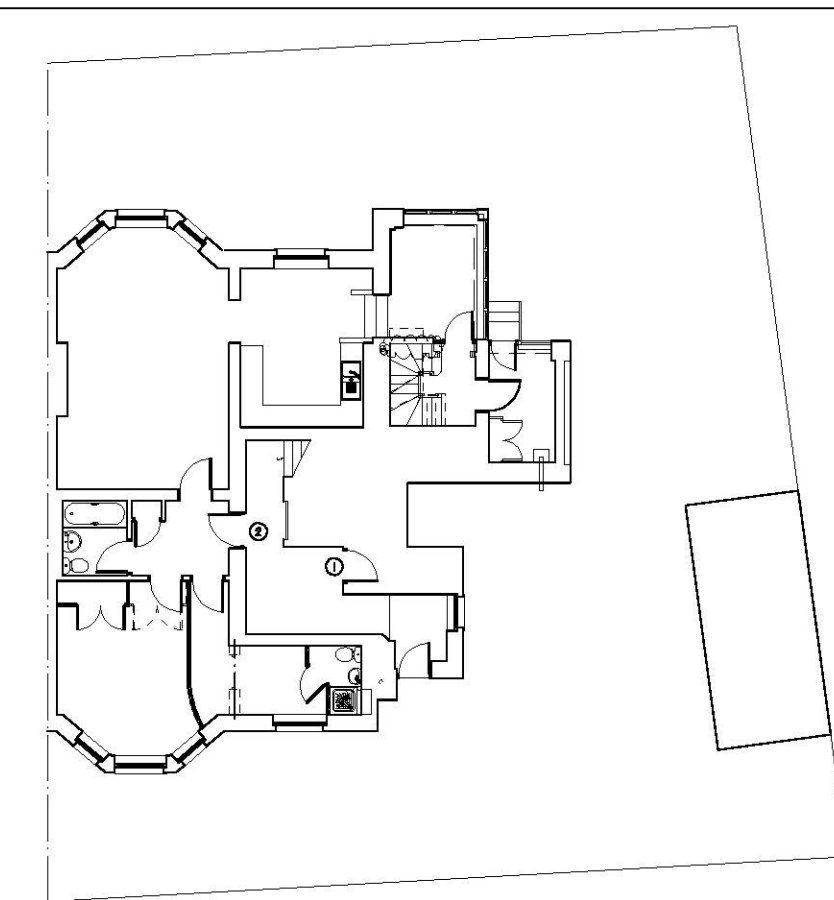



Block Plan

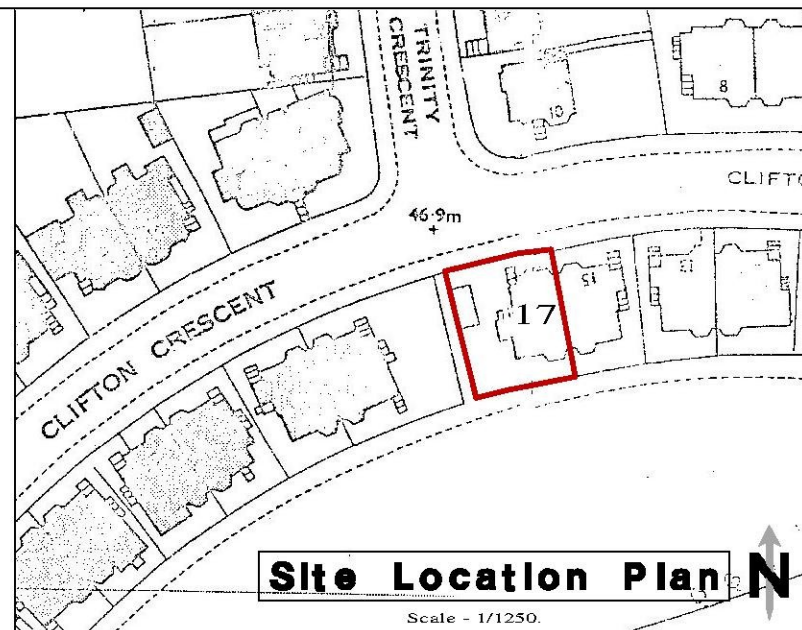


Site Location Plan

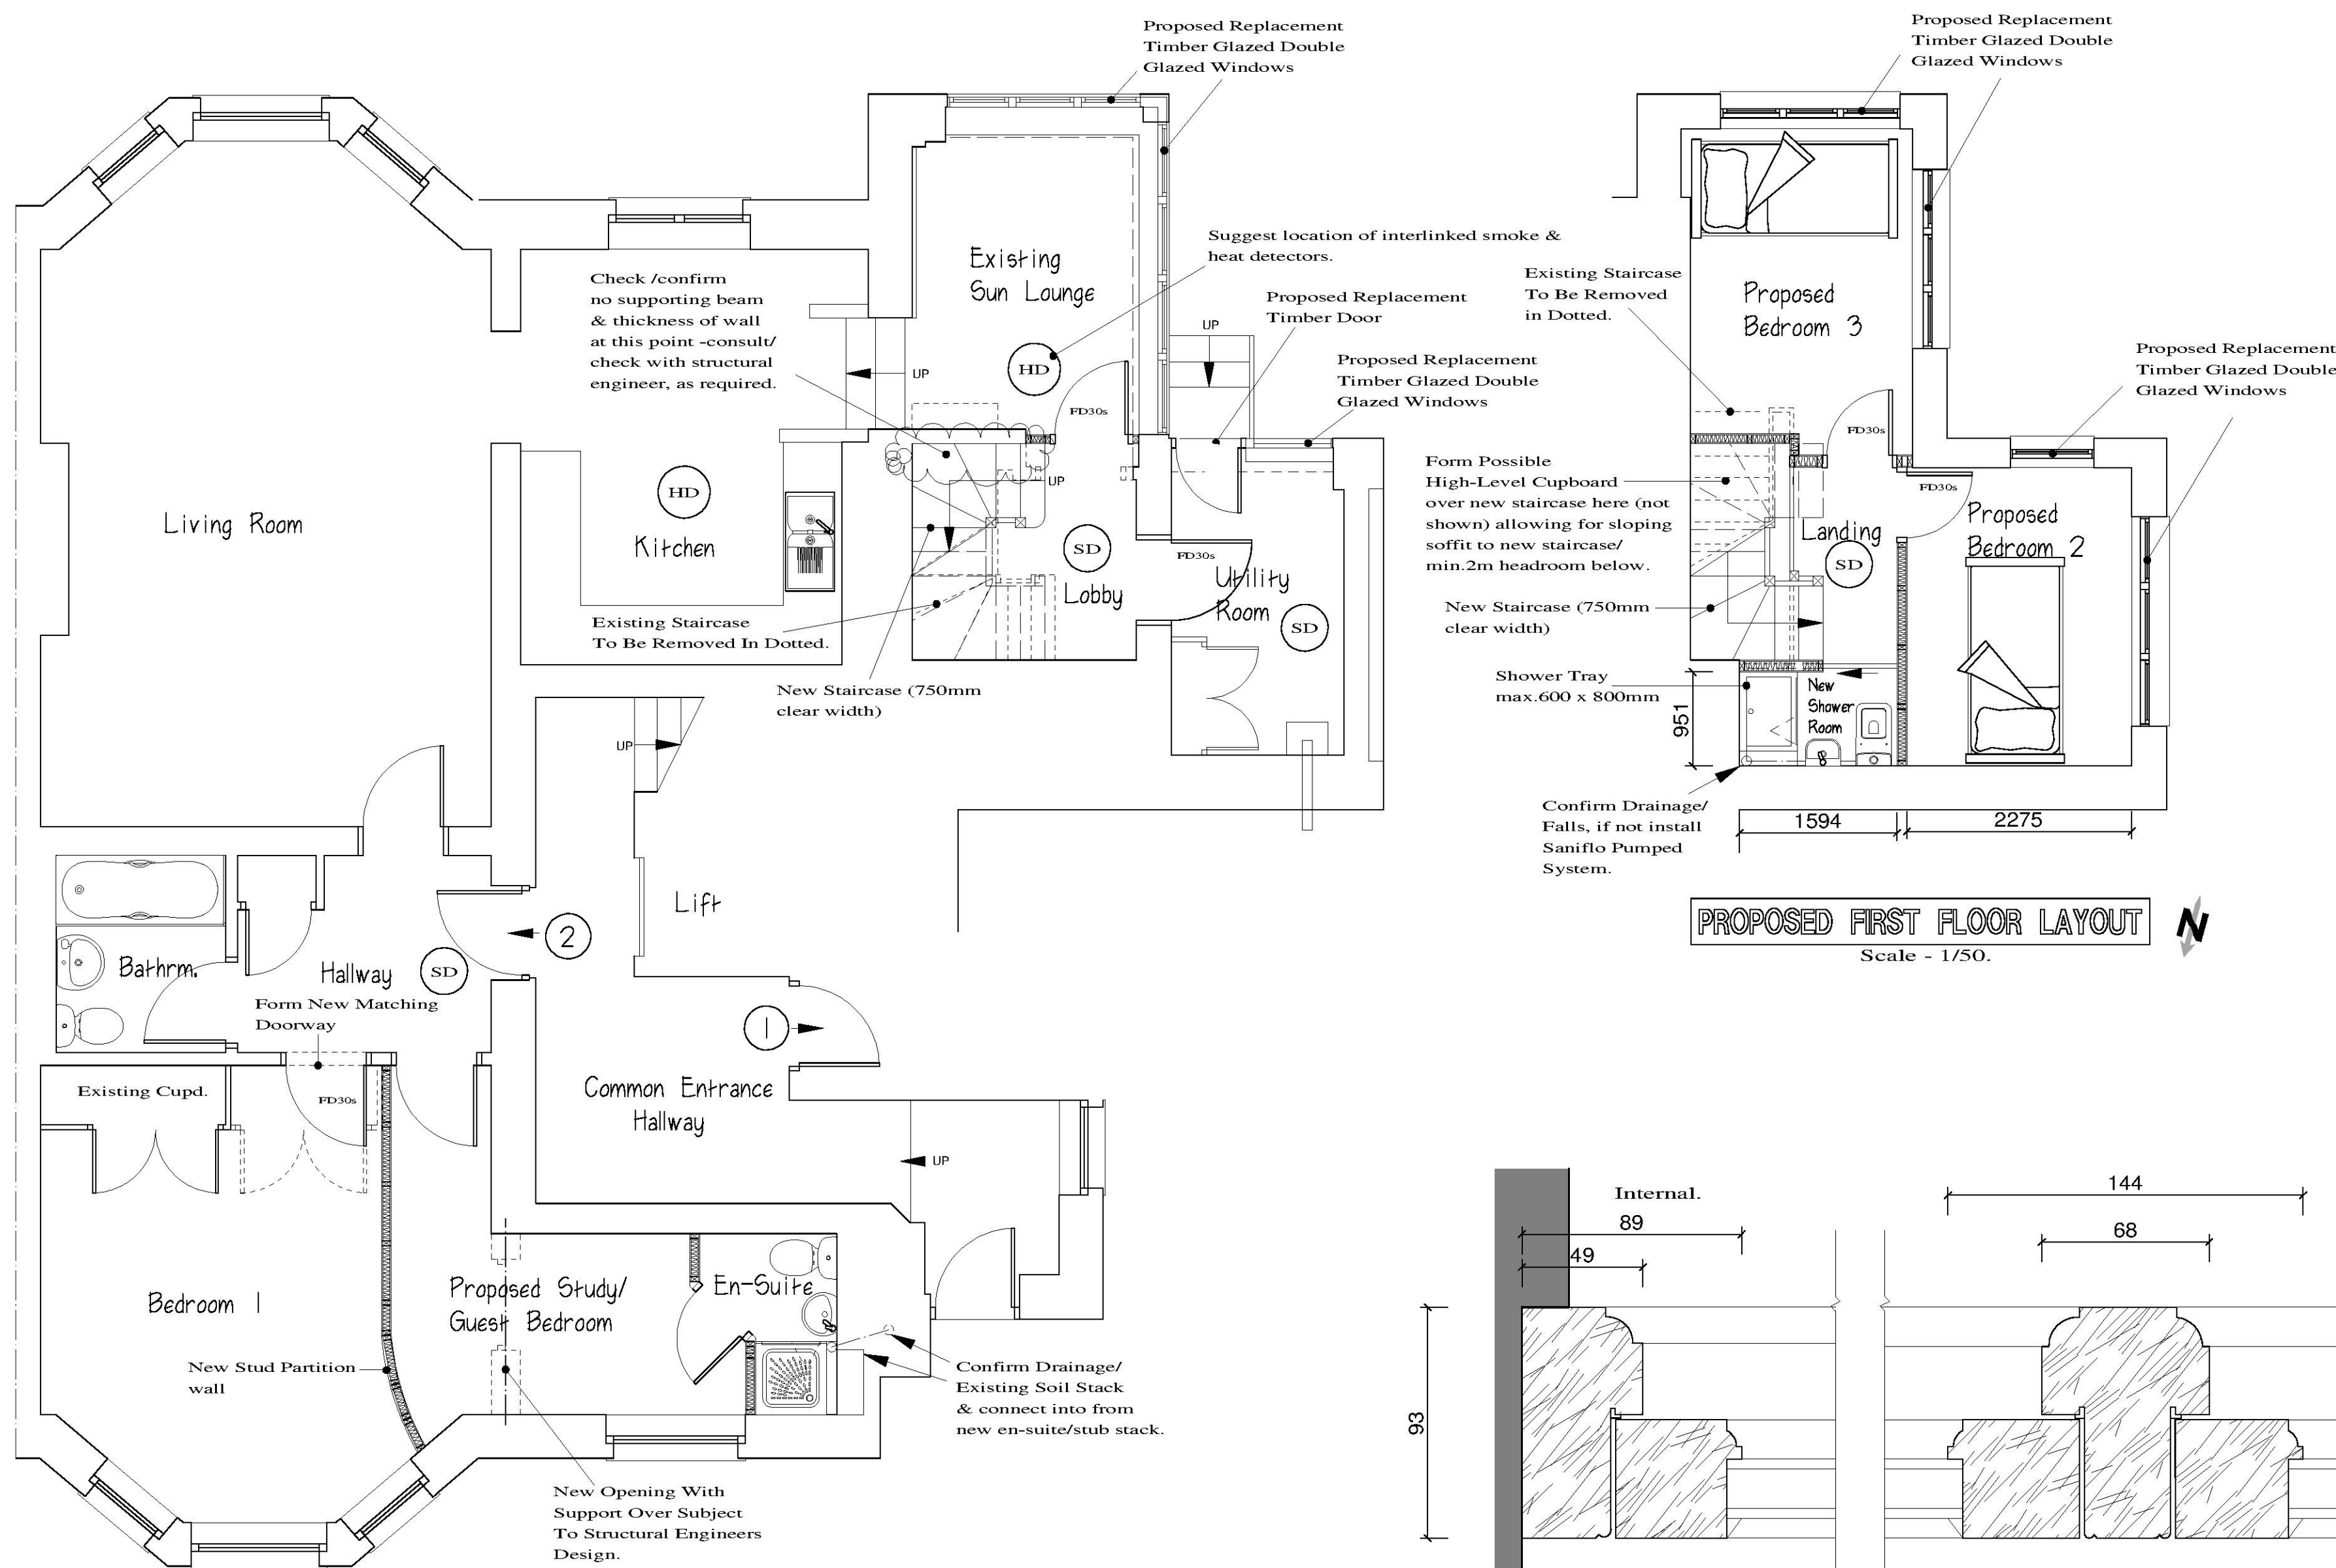


PROPOSED GROUND FLOOR LAYOUT

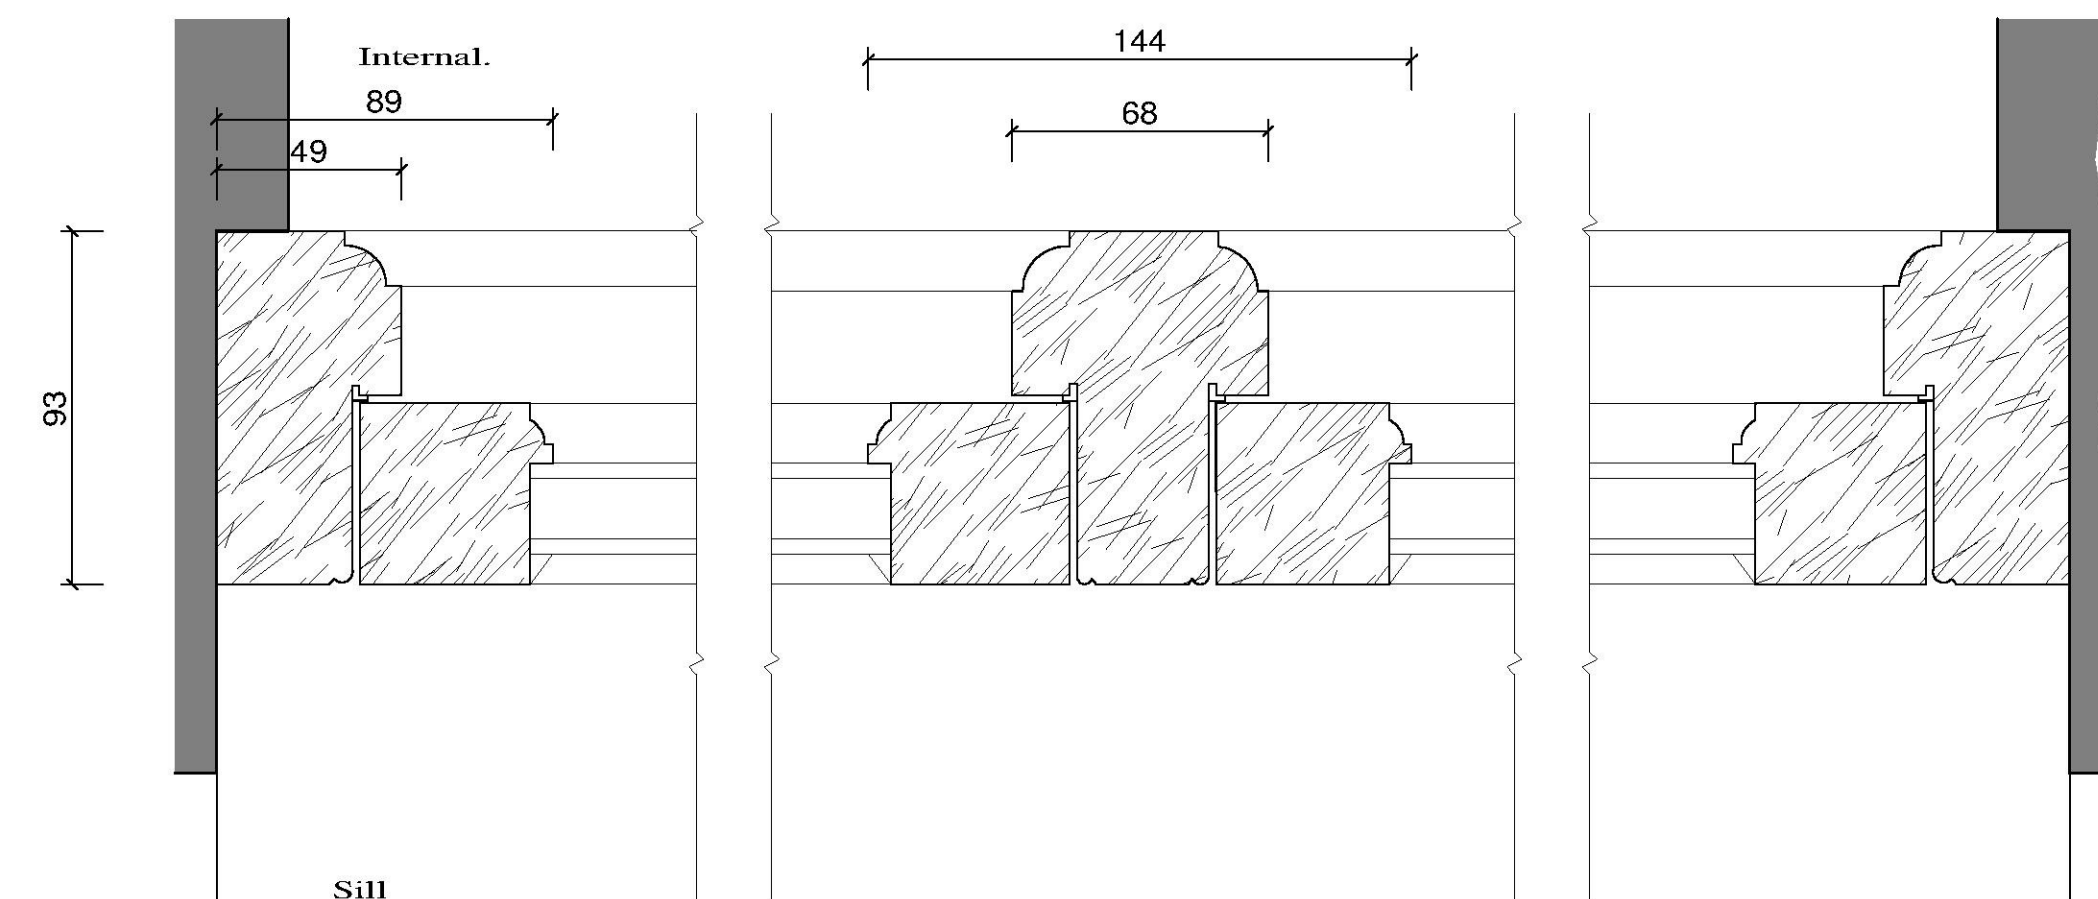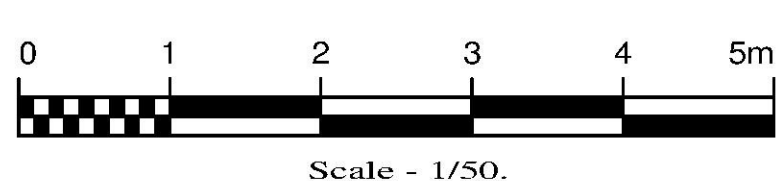

Plan of New Timber Casement Windows

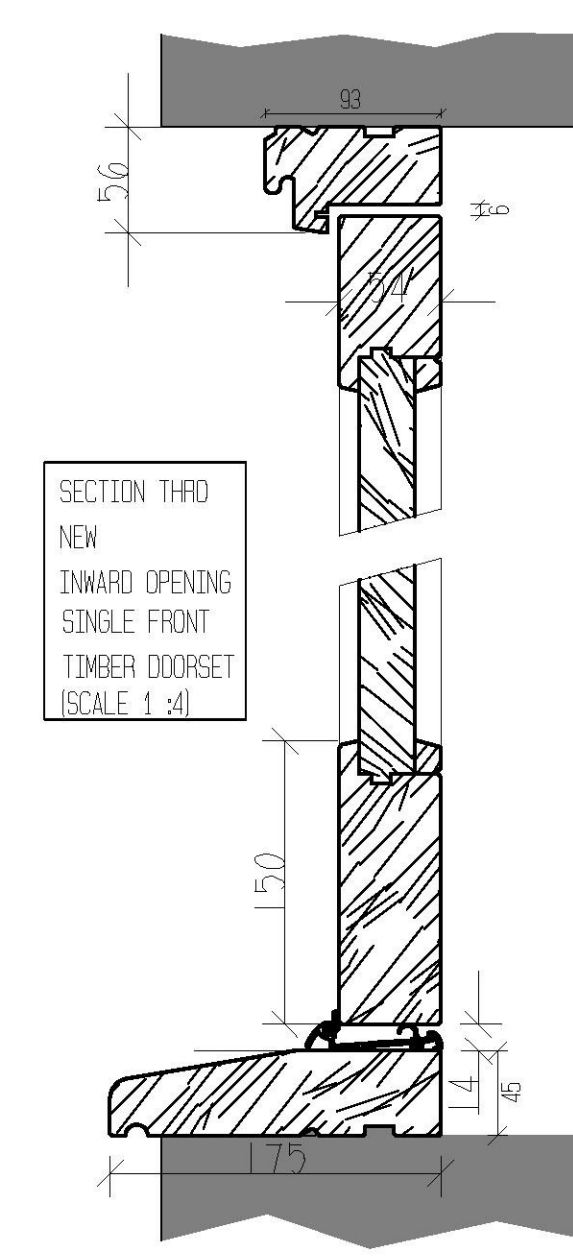

SECTION THRO' NEW INWARD OPENING SINGLE FRONT TIMBER DOORSET

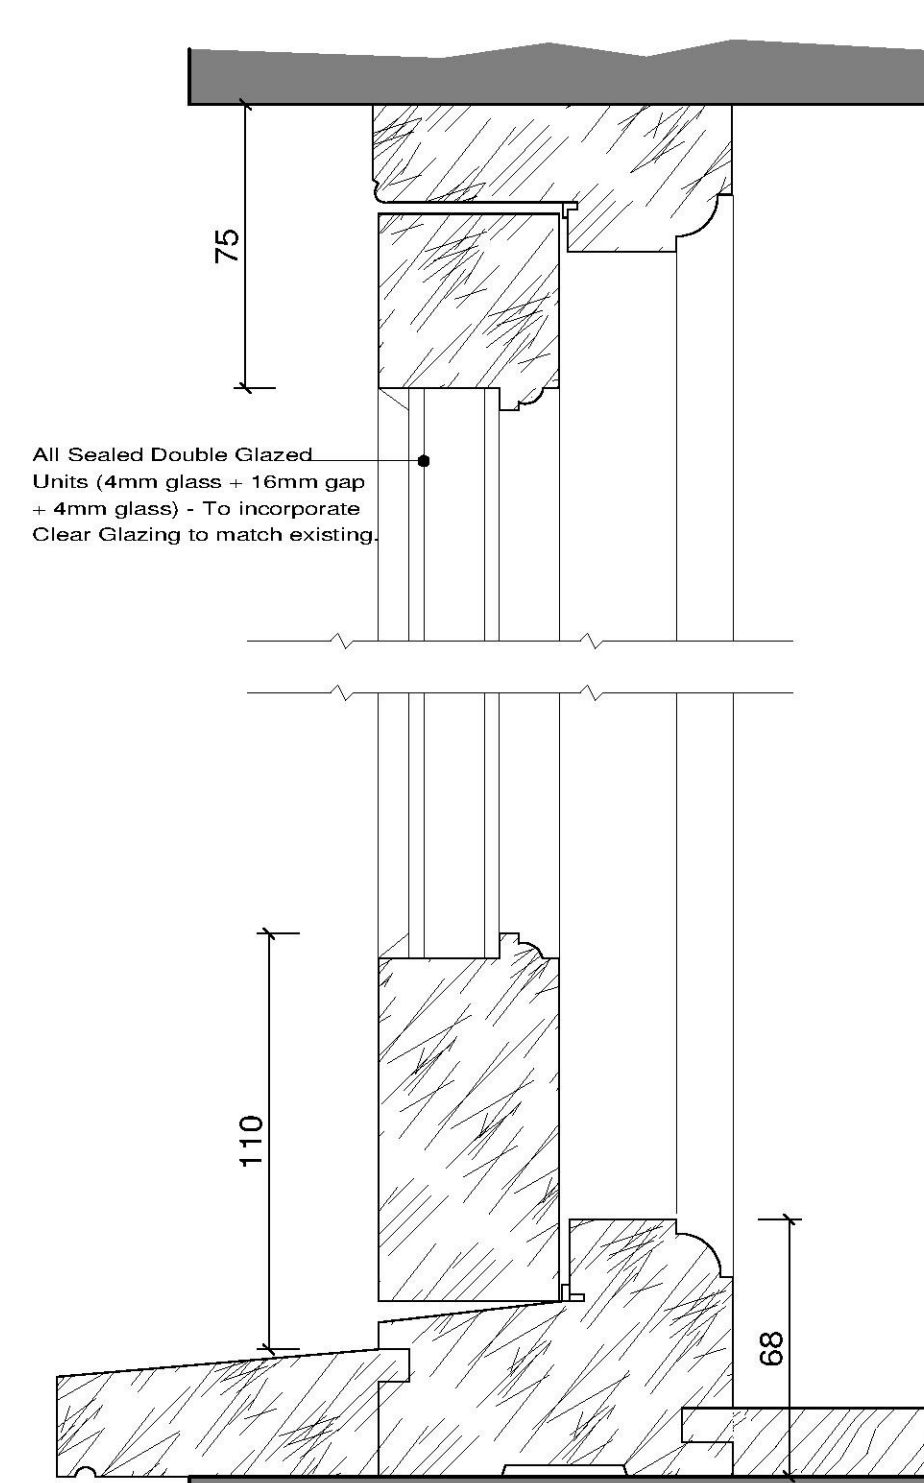

Cross-Section Thro' New Timber Casement Windows

| Date | Revisions                                                           |
|------|---------------------------------------------------------------------|
| A    | June '18. Minor revision to new staircase design, as req'd. by LPA. |

© Copyright  
NOTES  
All dimensions must be checked on site and not scaled from this drawing.  
Drawing detailed for Planning & Listed Building Applications purposes only.

Client  
Mr. J. Bromage

Job Title  
Proposed Internal Alterations to Existing Flat & Replacement Timber Windows & Door.

Flat 2,  
No.17, Clifton Crescent,  
Folkestone,  
Kent CT20 2EL.

**S.I. CHARTERED  
BUILDING SURVEYORS**

No.8 JOINTON ROAD  
FOLKESTONE · KENT · CT20 2RG  
TEL: (01303) 240088  
e-mail: stuart@sicbs.co.uk

Scales  
1/2, 1/4, 1/50, 1/100, 1/200, 1/1250. (EA1)

Date  
Jan. '19.

Drawn by  
S.J.

Drg. No.  
053/18/01

Rev.  
A