



63-69, High Street Dymchurch TN 29 0NH	
Location 1:500	Site 1:200 @ A3
Dwg. MW A	8/9/2014

Location Plan 1:500

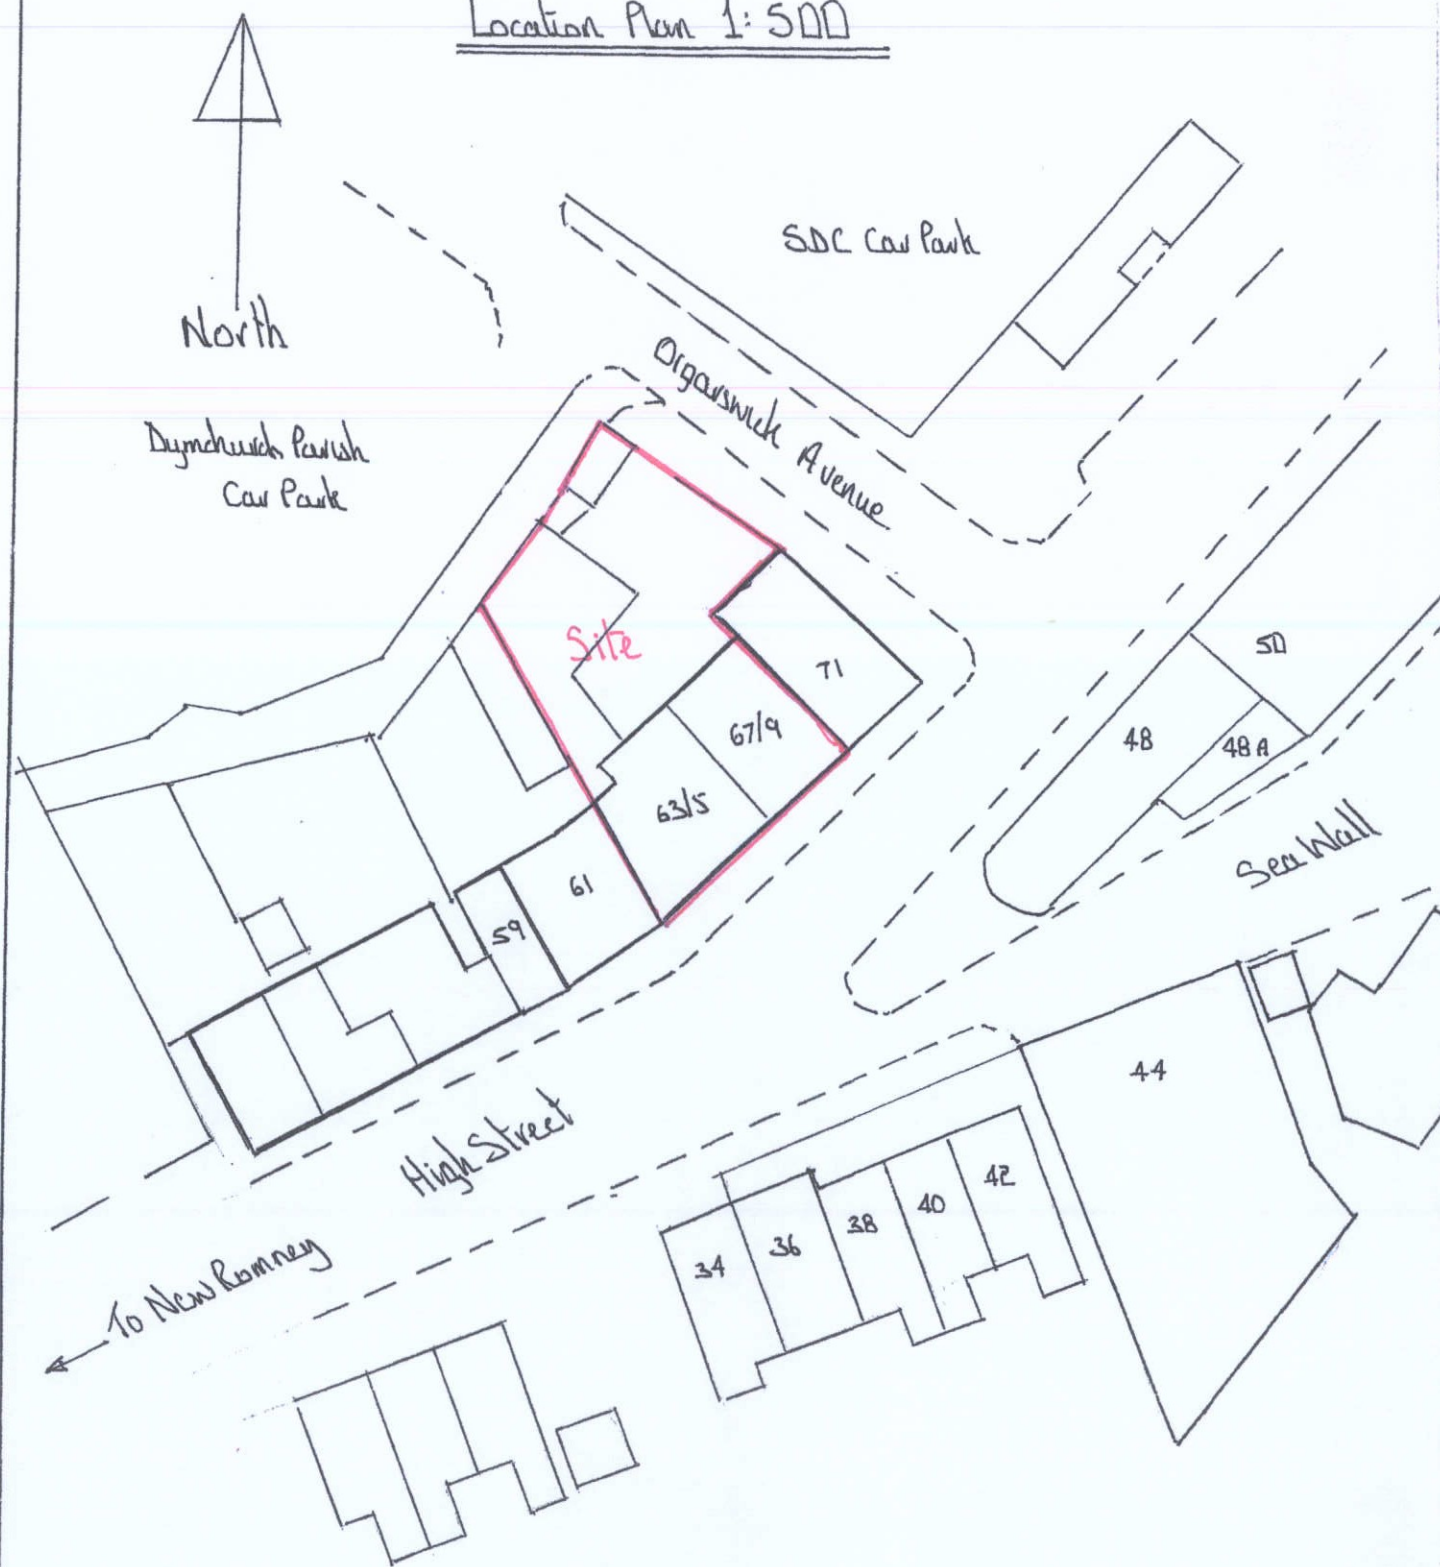

Site Plan 1:200

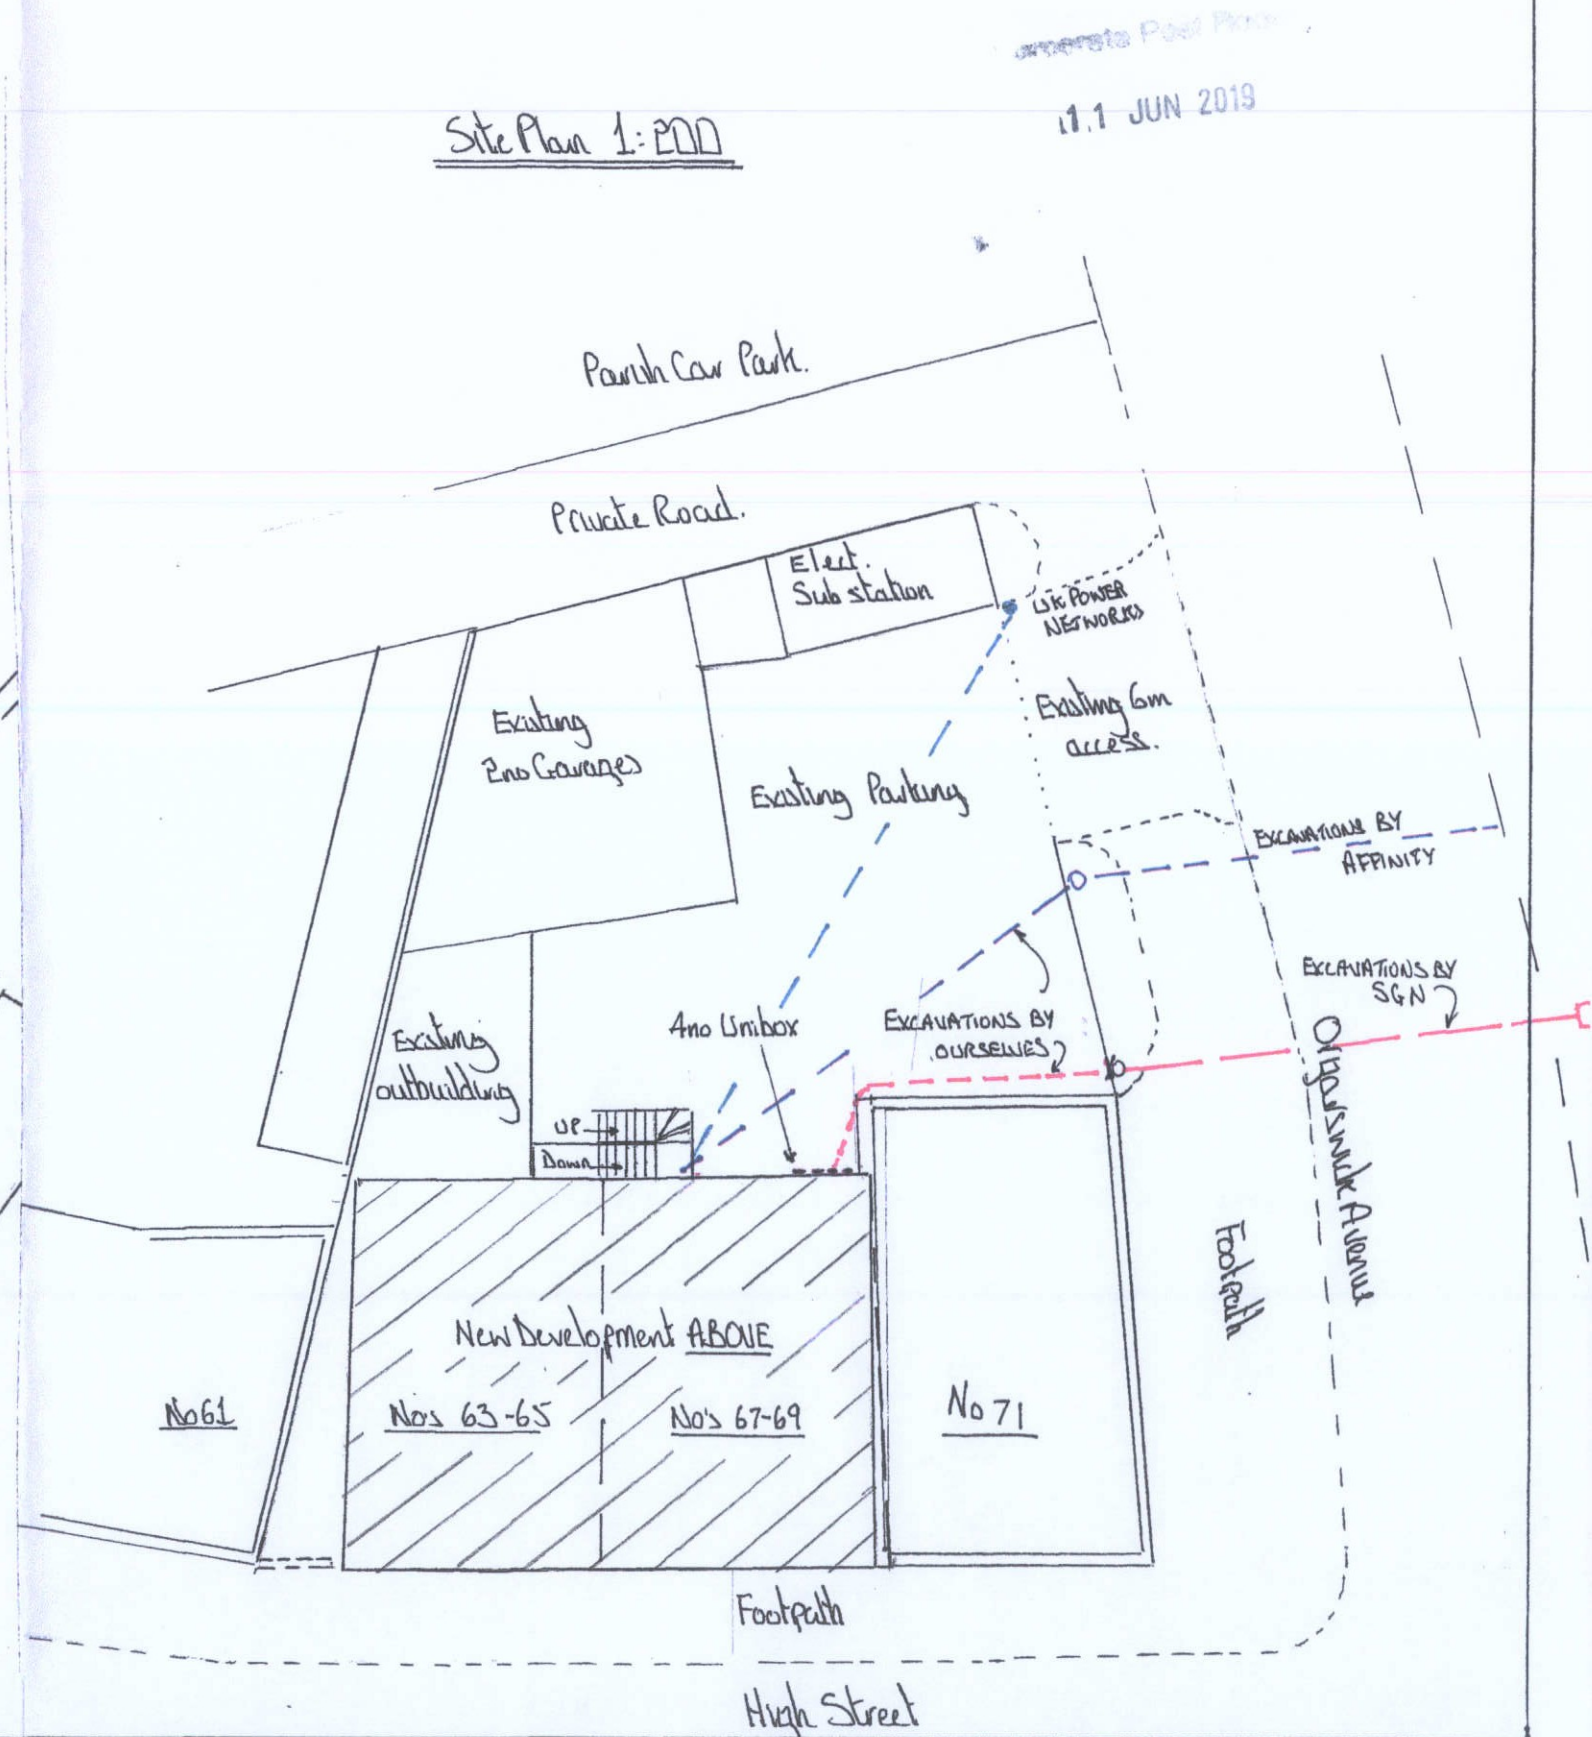

1.1 JUN 2019