



SOAKAWAY

Soakaway size and type dependent on space requirements, site layout, topography, water table, subsoil type, etc.
Designed to BS EN 752

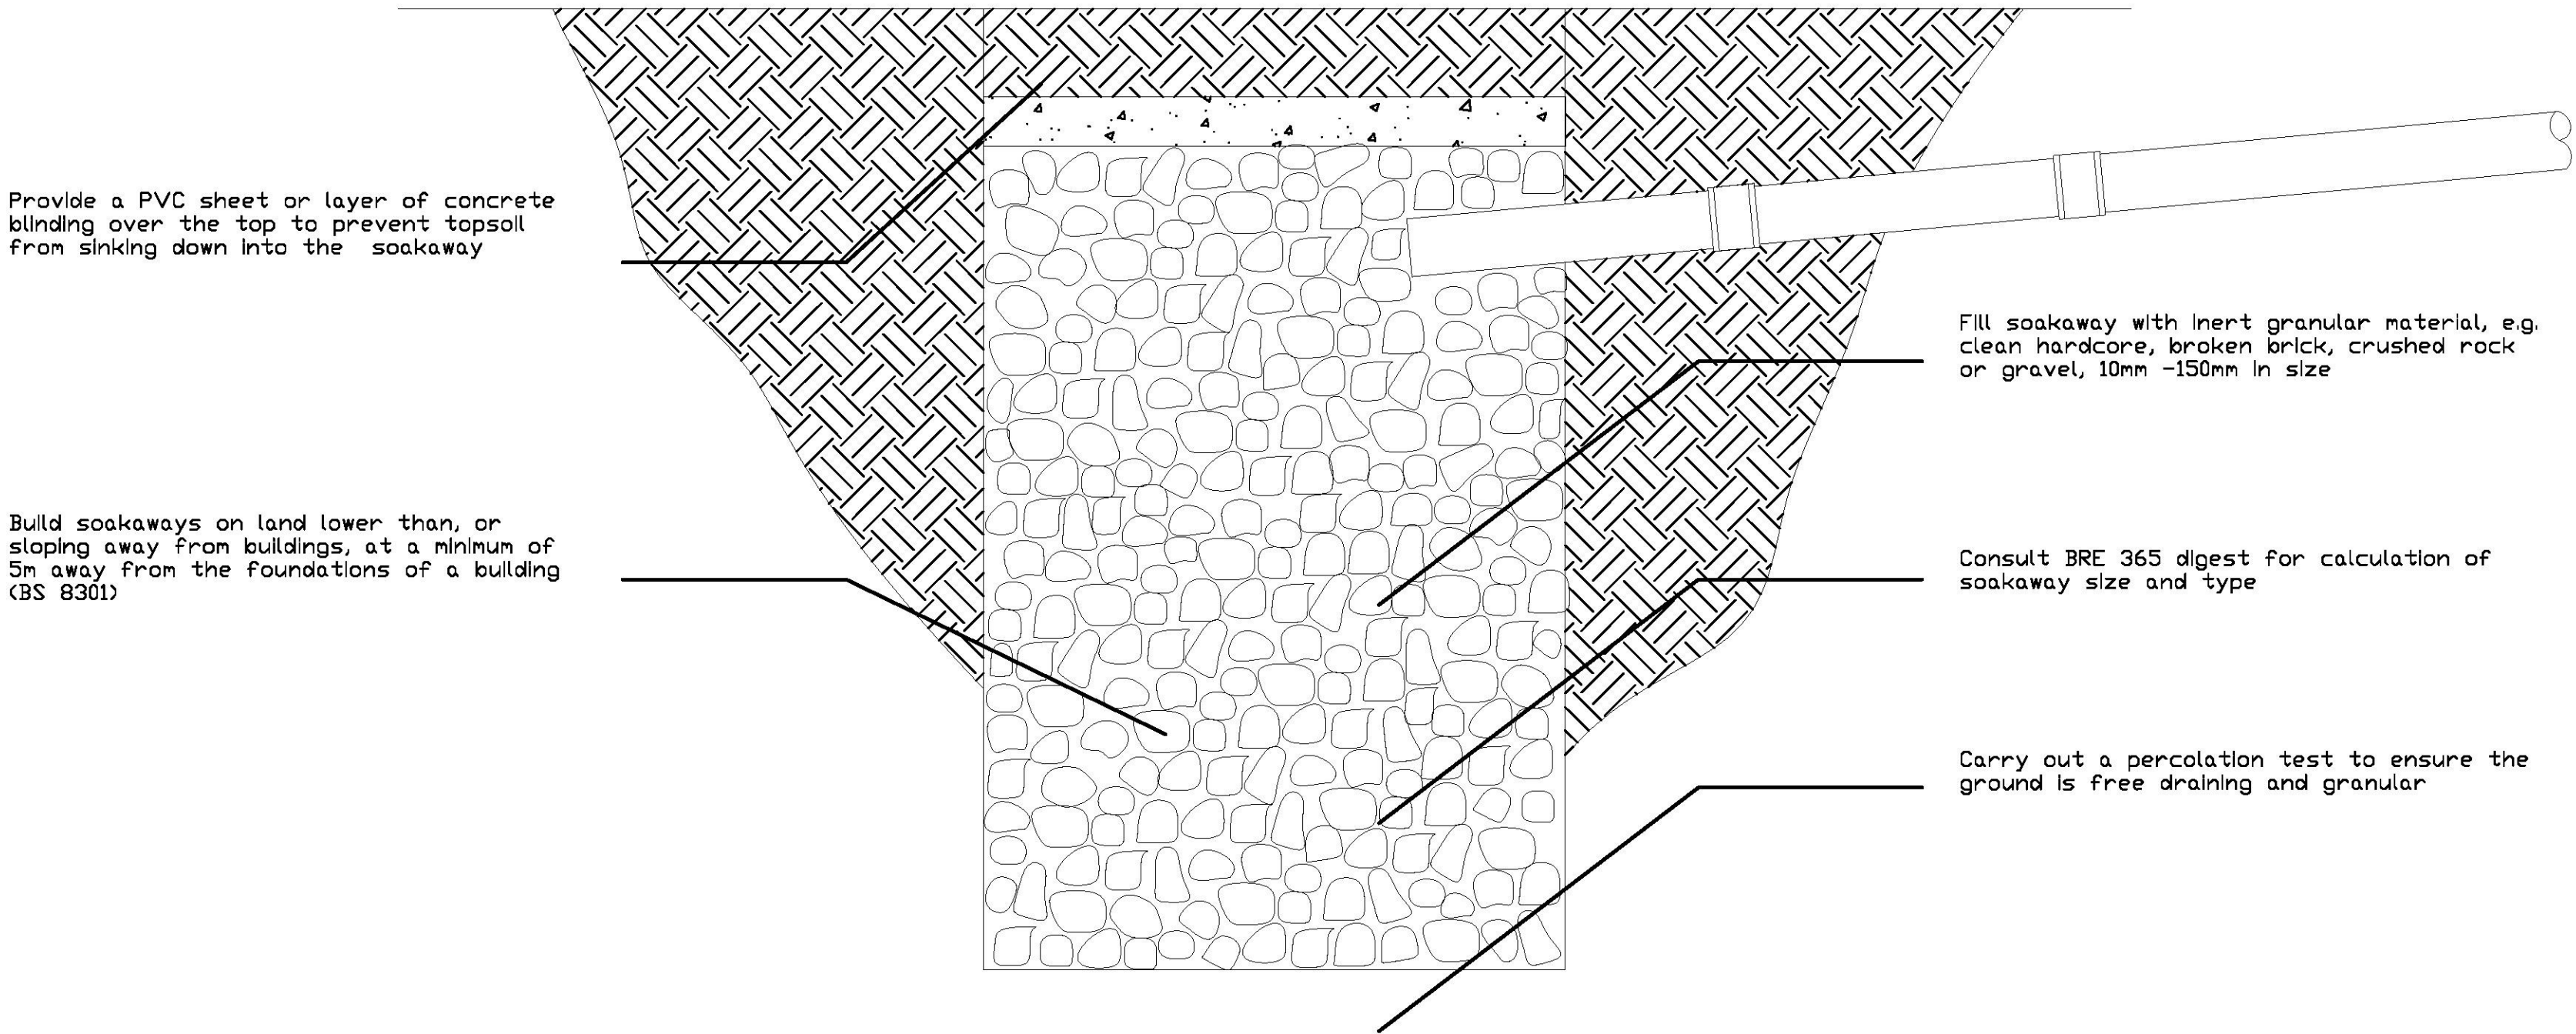

ROOFLIGHTS (STRUCTURE)


Rooflight installed in accordance with manufactures details

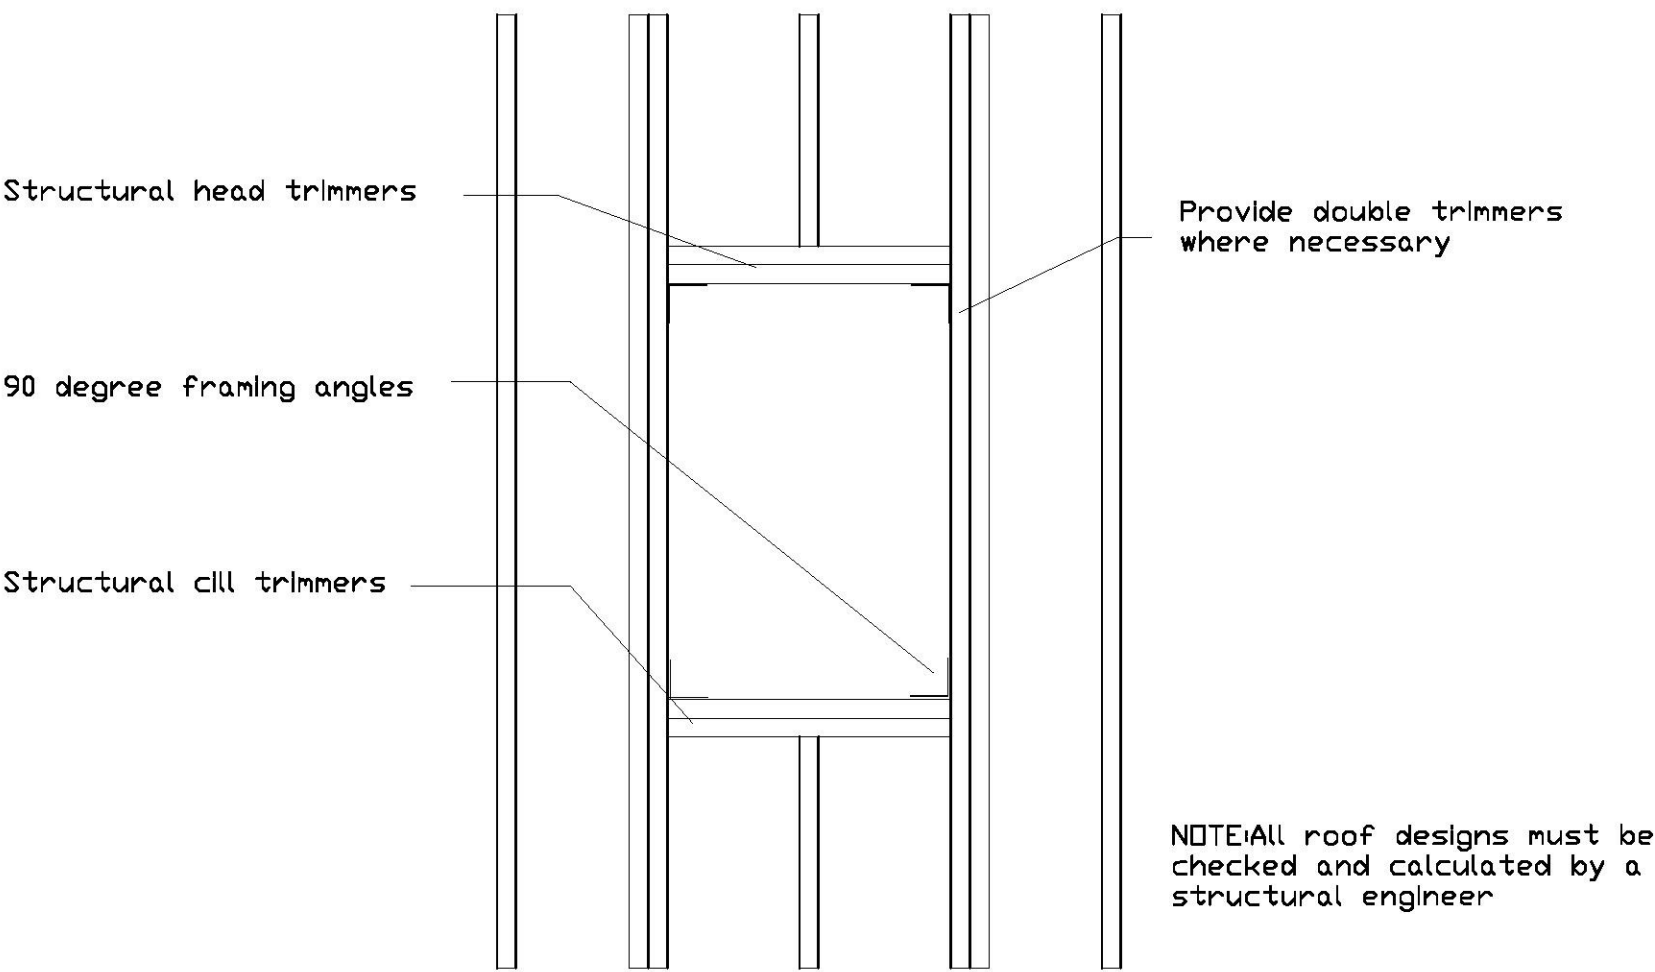

ROOF LIGHTS
Min U-value of 1.6 W/m²K.
Roof-lights to be double glazed with 16mm argon gap and soft low-E glass. Window Energy Rating to be Band C or better. Roof lights to be fitted in accordance with manufactures instructions with rafters doubled up to sides and suitable flashings etc.

ROOFLIGHTS (SECTION)

Rooflight installed in accordance with manufactures details

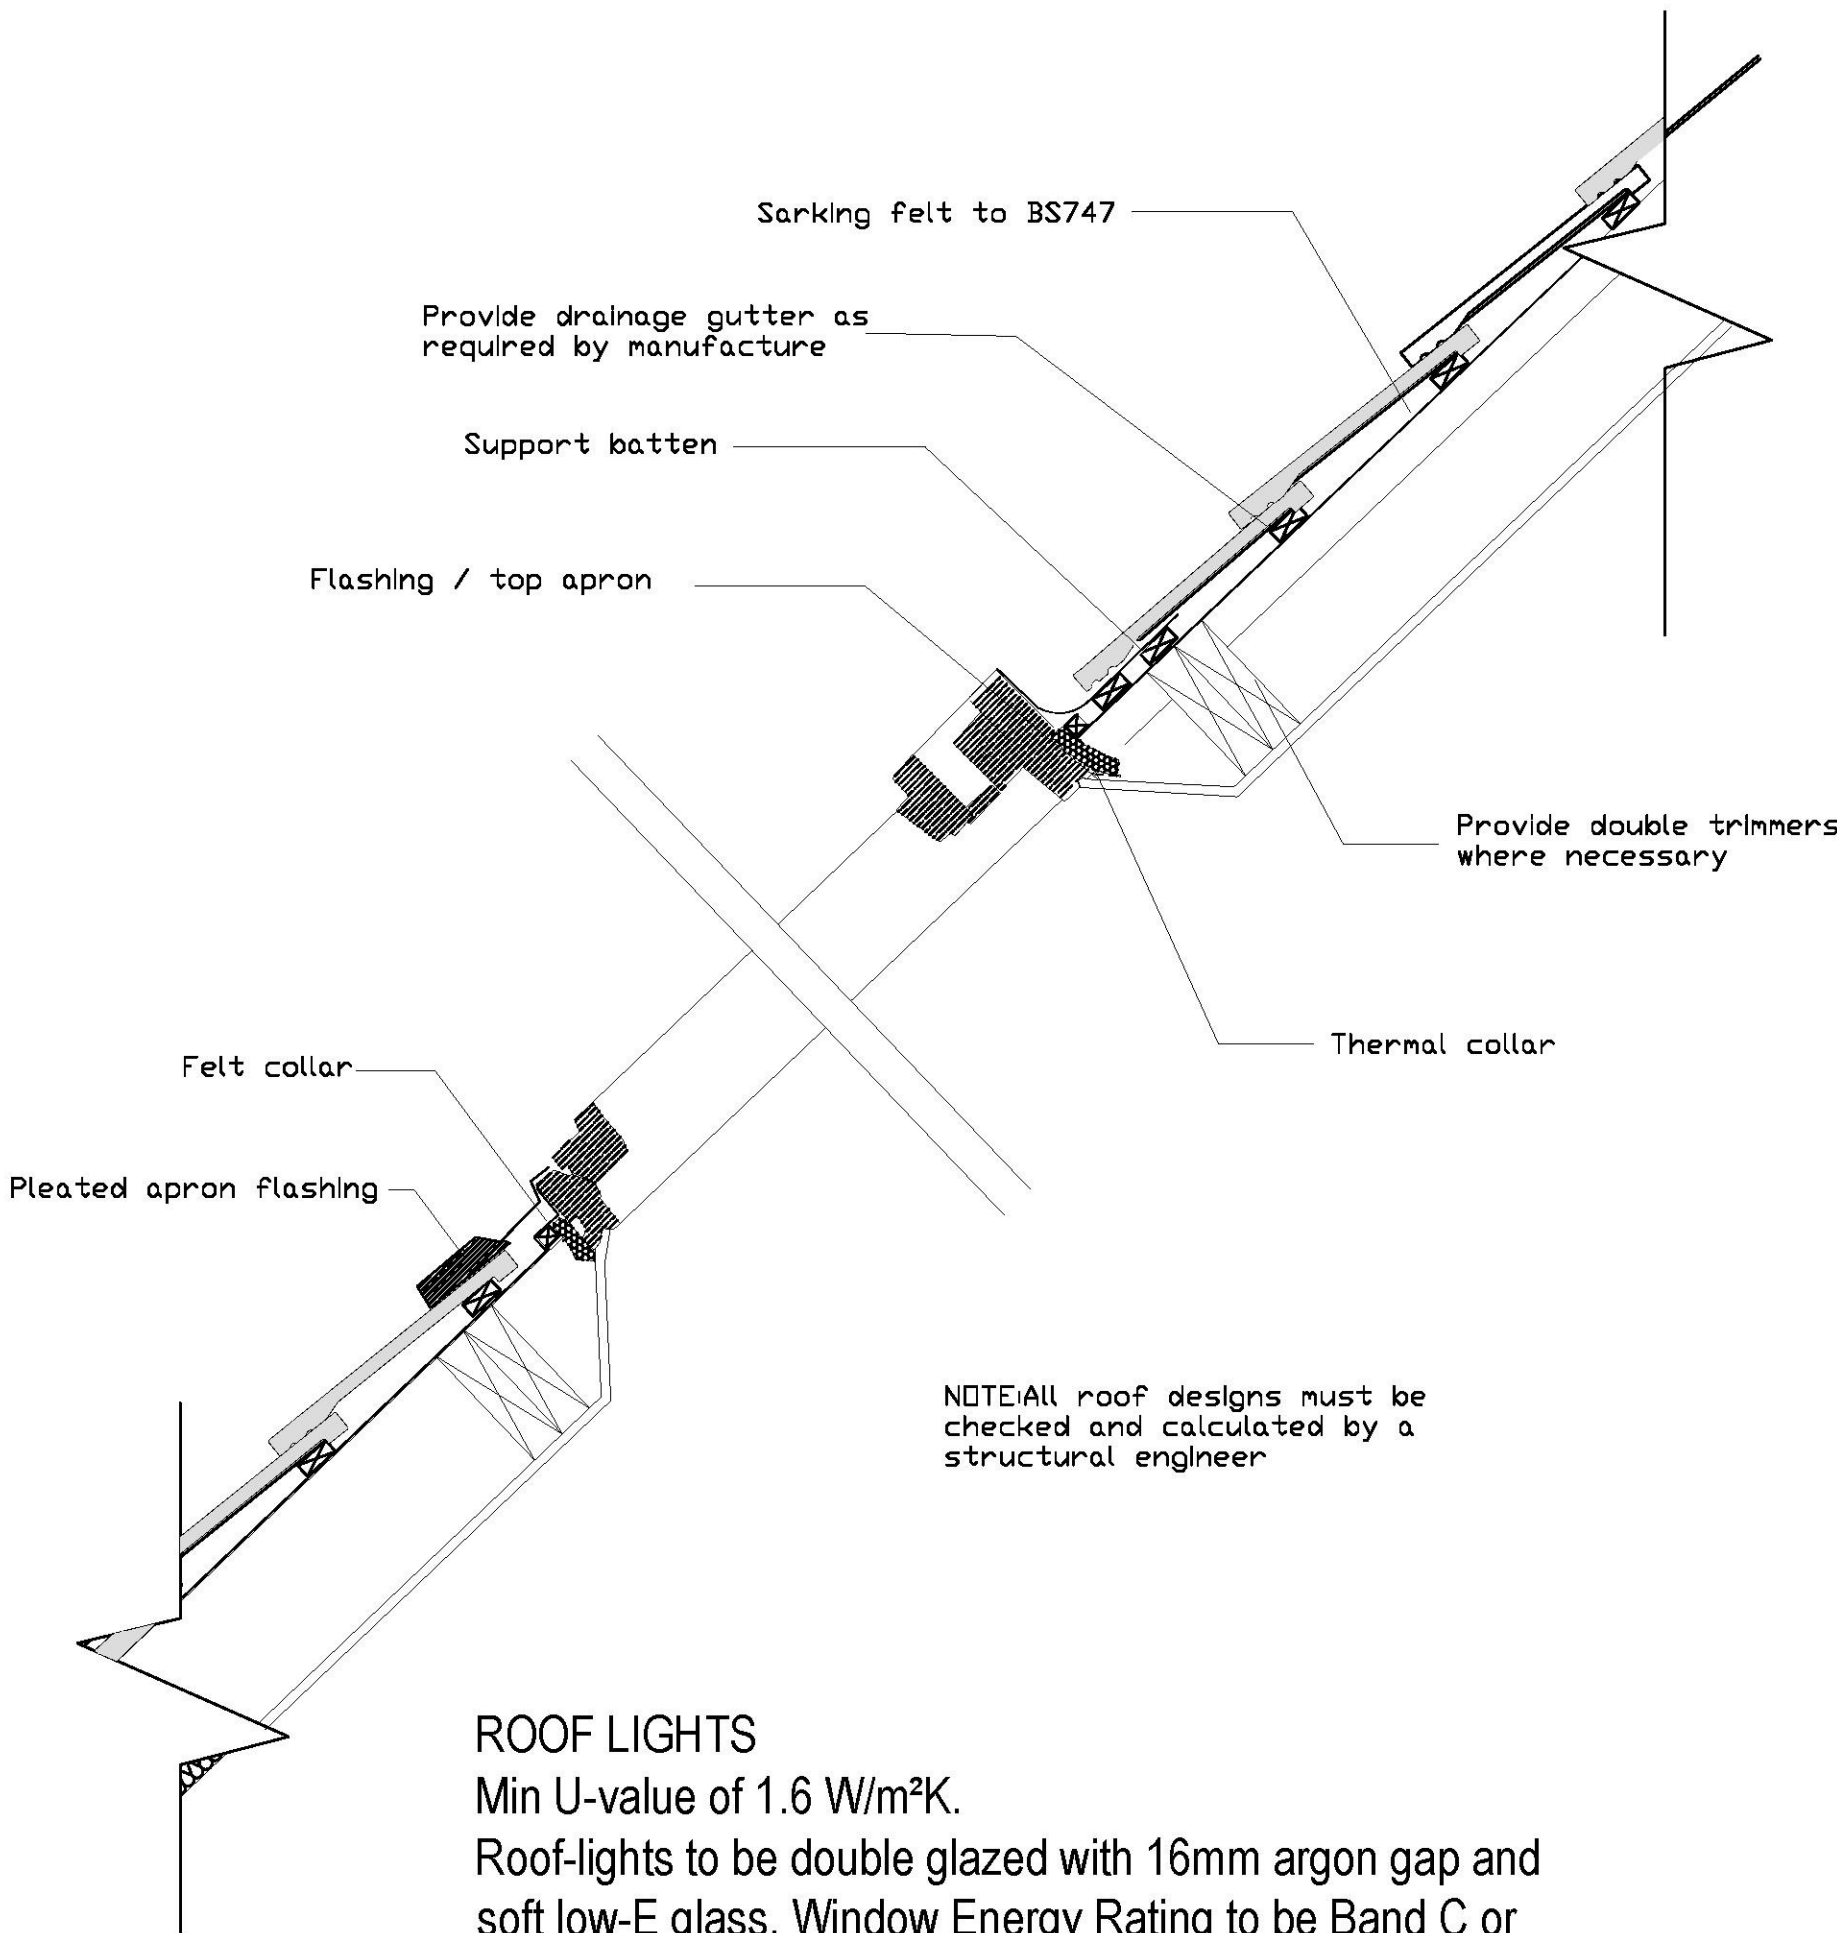

ROOF LIGHTS
Min U-value of 1.6 W/m²K.
Roof-lights to be double glazed with 16mm argon gap and soft low-E glass. Window Energy Rating to be Band C or better. Roof lights to be fitted in accordance with manufactures instructions with rafters doubled up to sides and suitable flashings etc.