
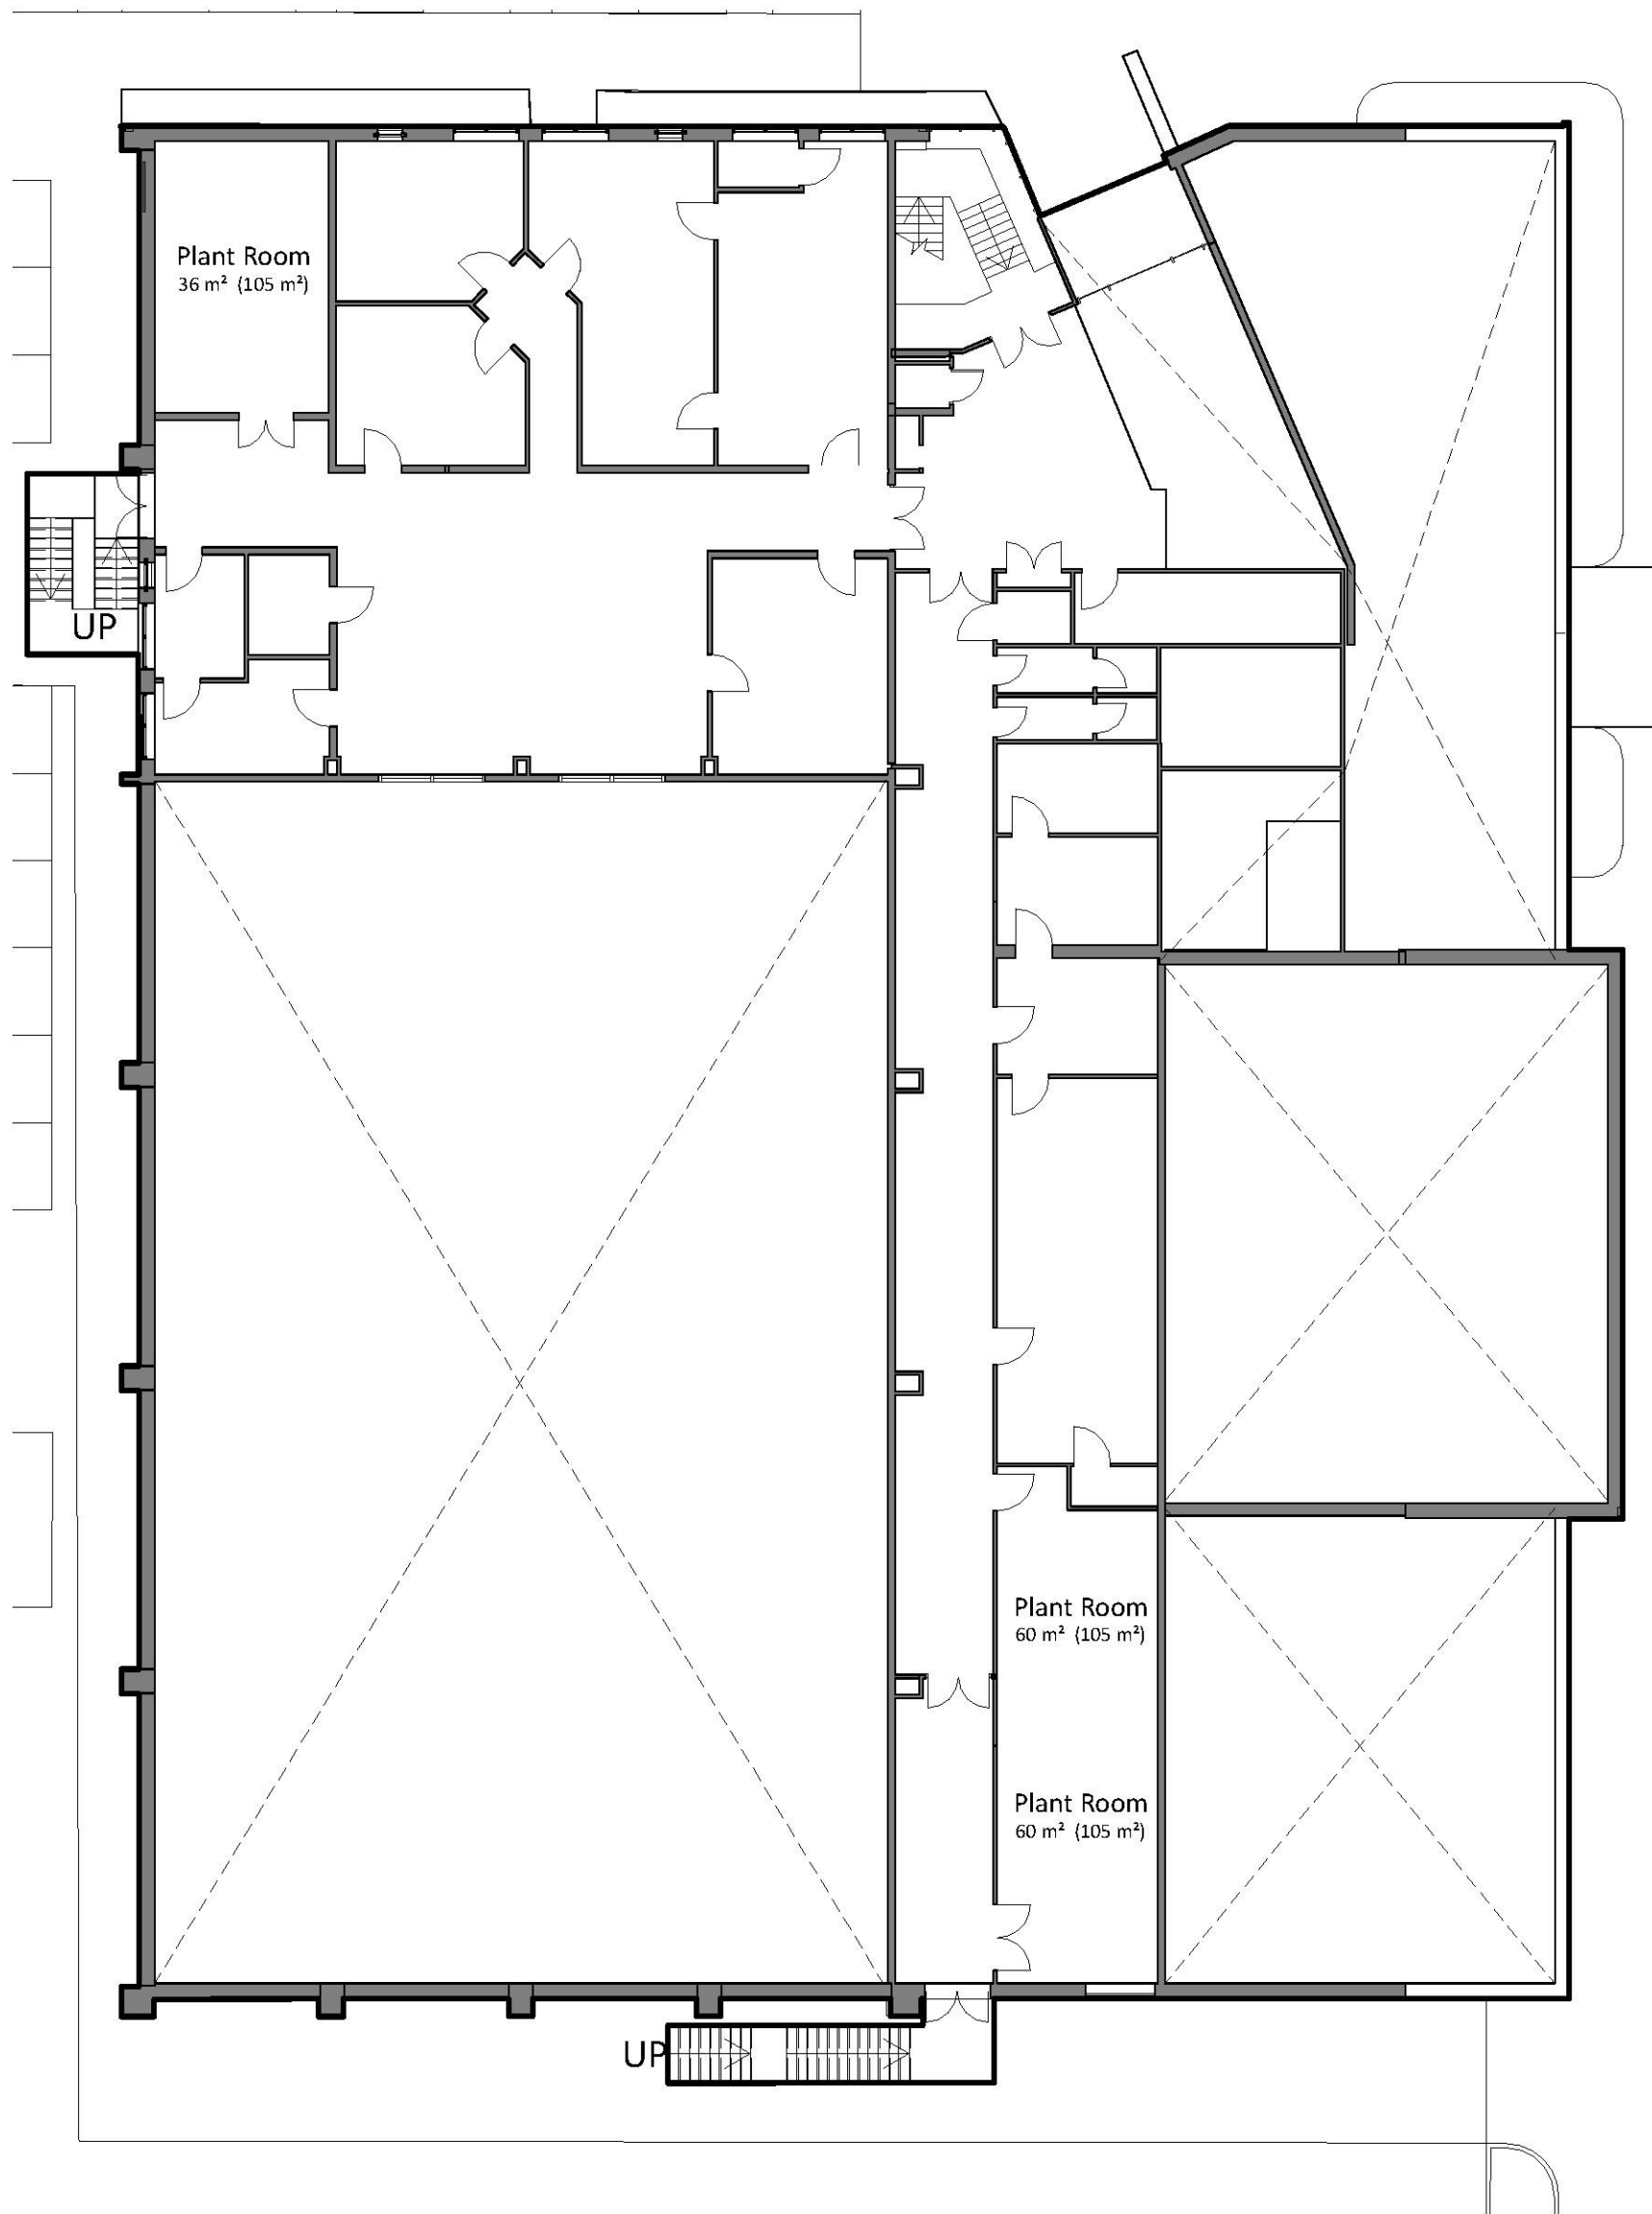


Responsibility is not accepted for errors made by others in scaling from this drawing.
All construction information should be taken from figured dimensions only.

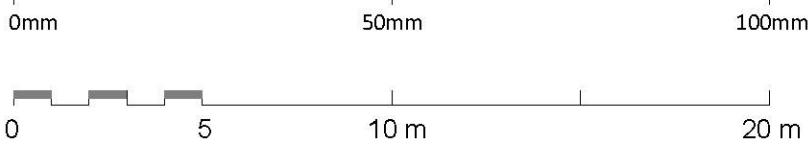

Existing First Floor General Arrangement Plan
1 : 200

PL	P23	06/06/19	Planning Issue	REVISED BY
STATUS	REV	DATE	DESCRIPTION	ME
CLIENT	Bowmer & Kirkland			CHECKED BY
				JB
				ORIGINATOR NO
				152533

CONSULTANT
STRIDE TREGLOWN
www.stridetreglown.com © Stride Treglown Limited 2018
PROJECT
Turner Free School
Surrenden Road
Folkestone
CT19 4ED

DRAWING TITLE
Existing First Floor General Arrangement
Plan - Sports Block

SUITABILITY STATUS	SCALE
PL : PLANNING	1 : 200 @ A1

PROJECT ORIGINATOR ZONE LEVEL TYPE ROLE CLASS NUMBER	REVISION
FS0748-STL-ZZ-XX-DR-A-0126	P23