

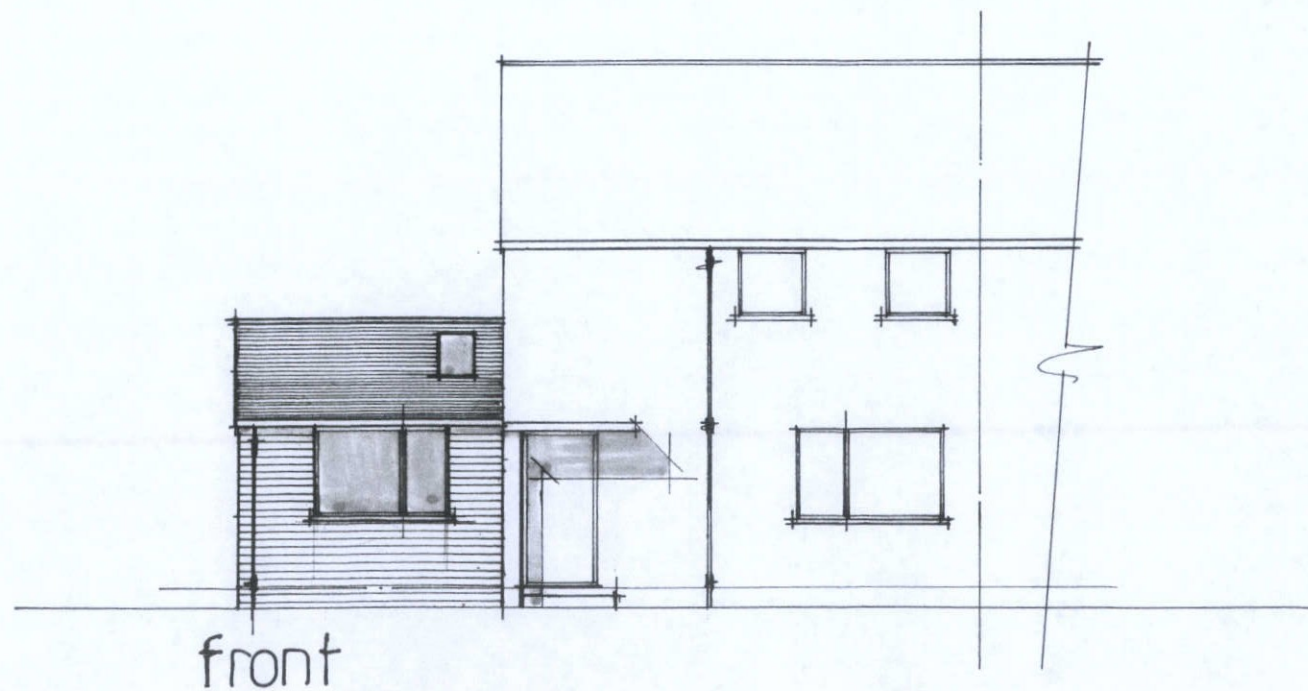


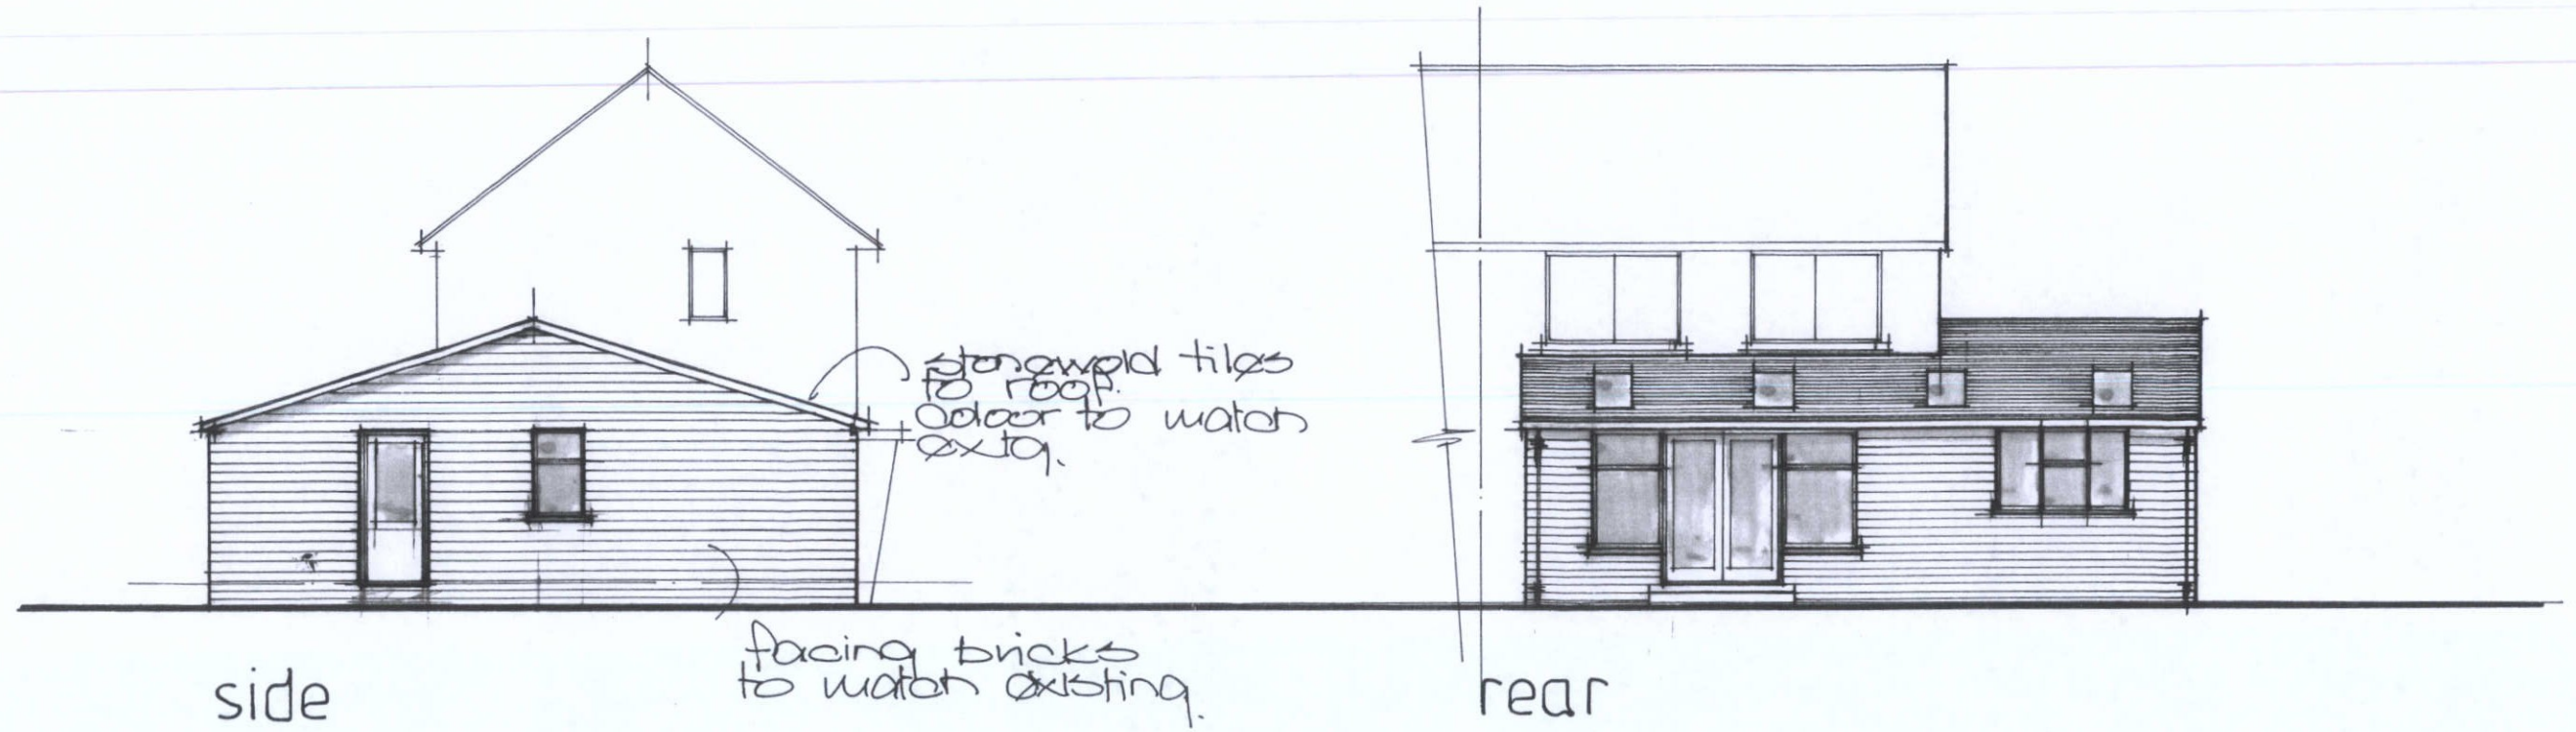

UPVC doors and windows.

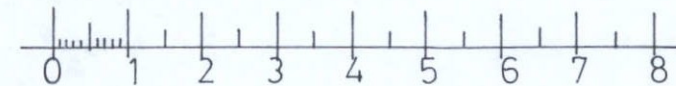

ELEVATIONS 1:100

03 JUL 2019

proposed extension to:
58, MARSHLANDS
DYMCHURCH

DS/2148/3