


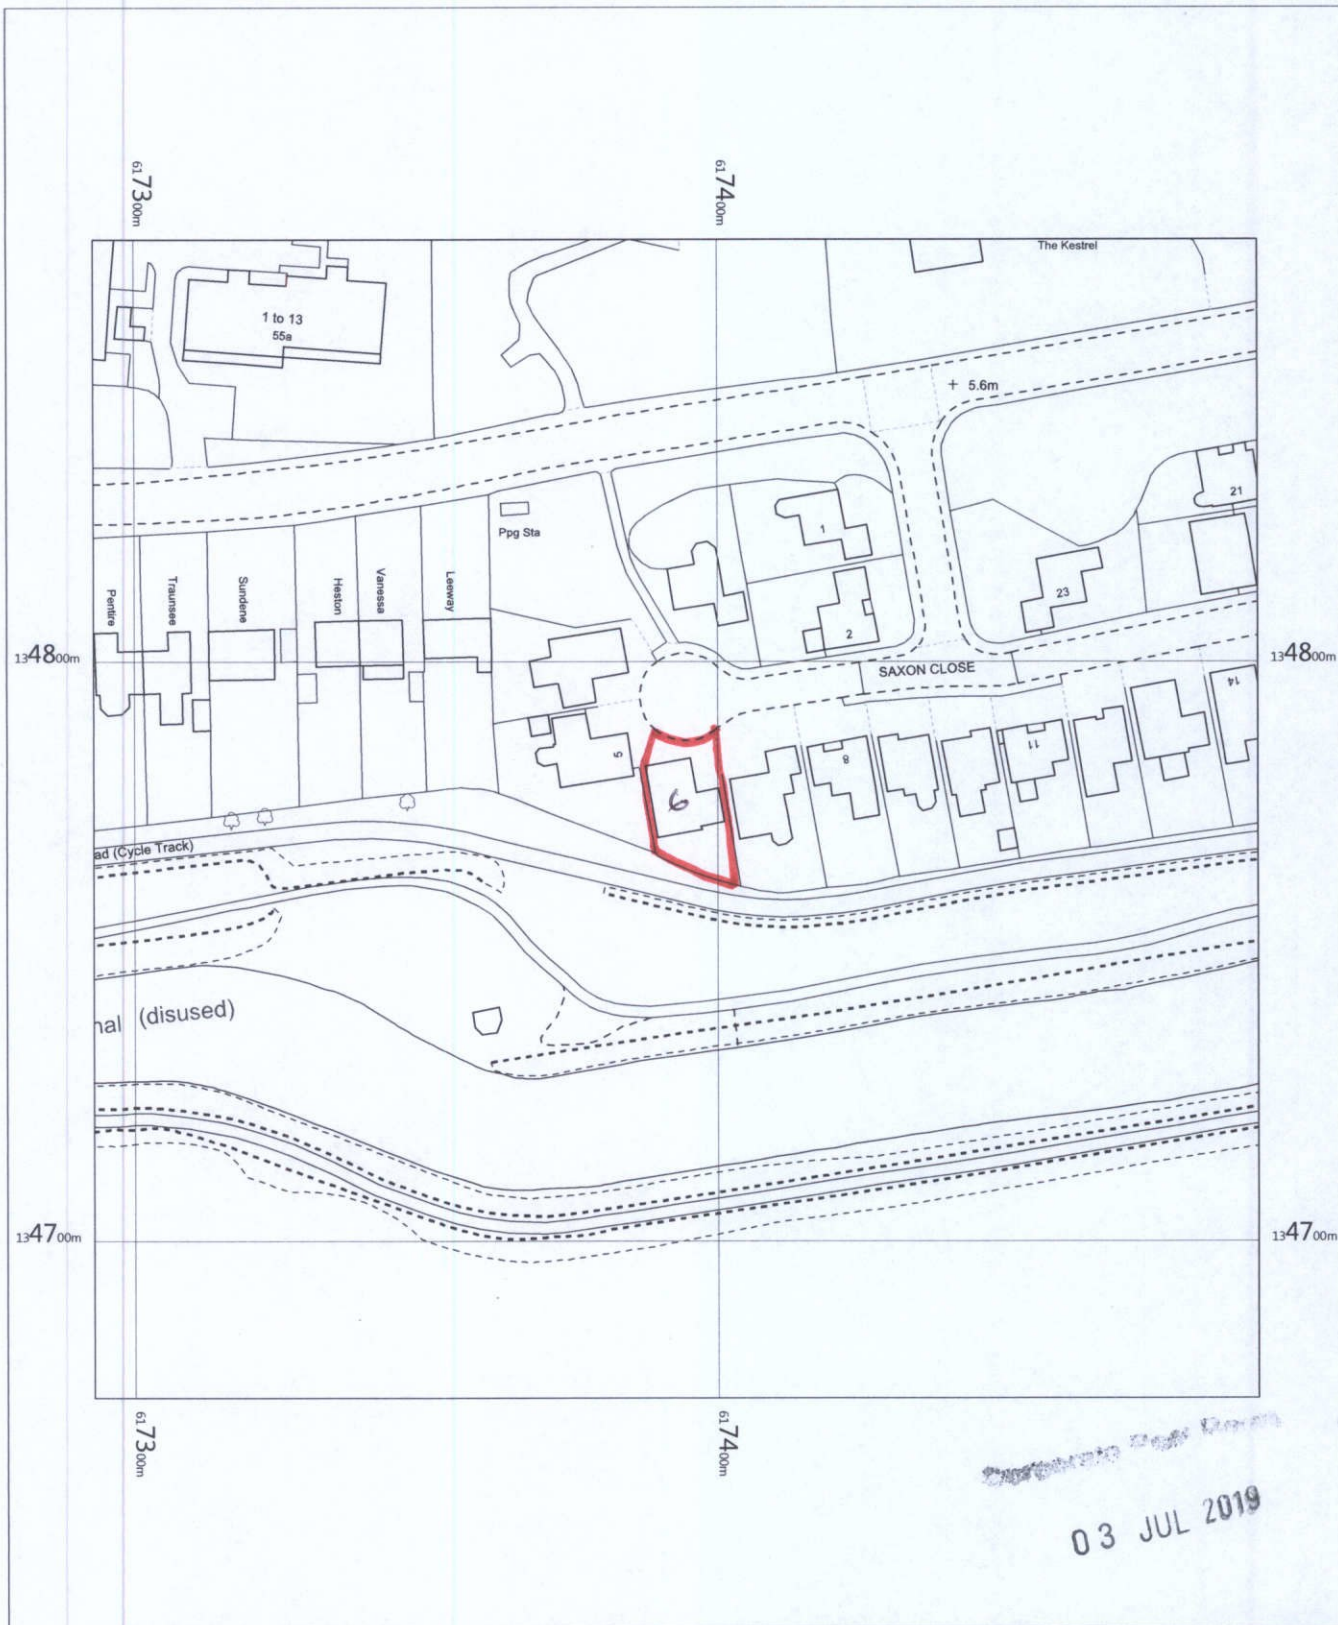

6 Saxon Close
Hythe
Kent
CT21 5QS

OS MasterMap 1250/2500/10000 scale
Tuesday, July 2, 2019, ID: BW1-00810995
www.blackwellmapping.co.uk

1:1250 scale print at A4, Centre: 617393 E, 134773 N

©Crown Copyright Ordnance Survey. Licence no. 100041041



BLACKWELL'S
www.blackwellmapping.co.uk

TEL: 0114 268 7658
maps.sheffield@blackwell.co.uk