


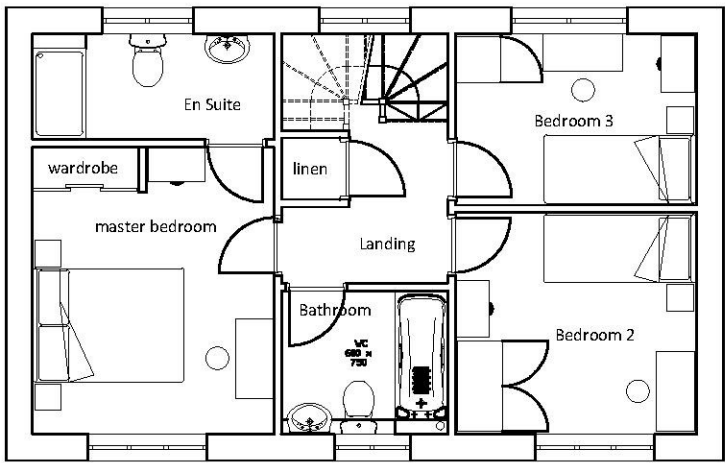
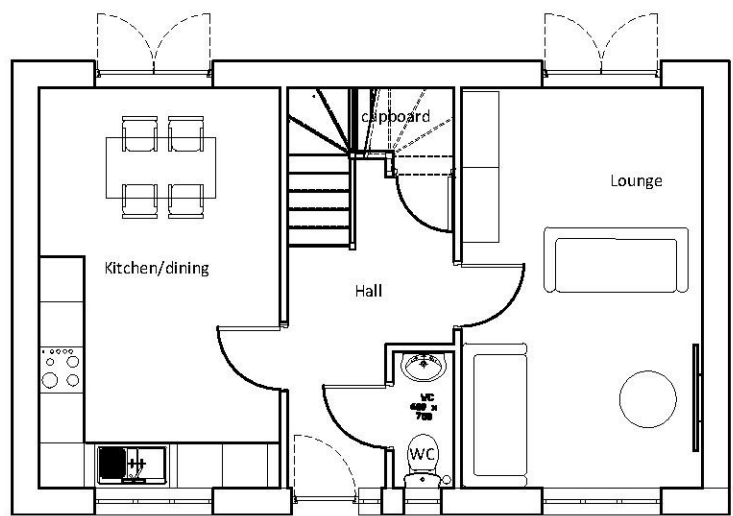
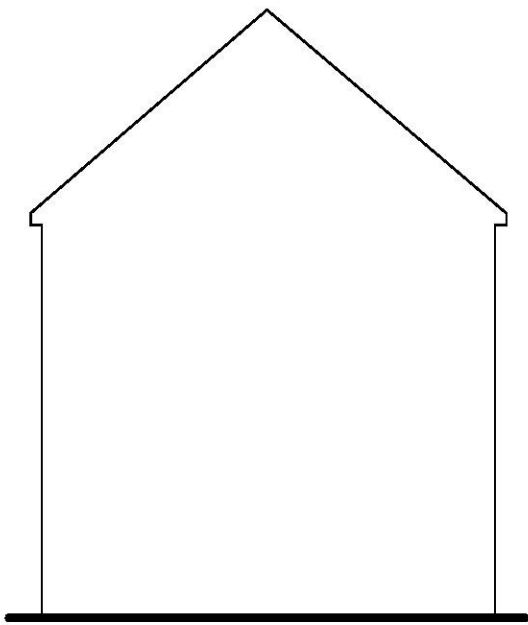
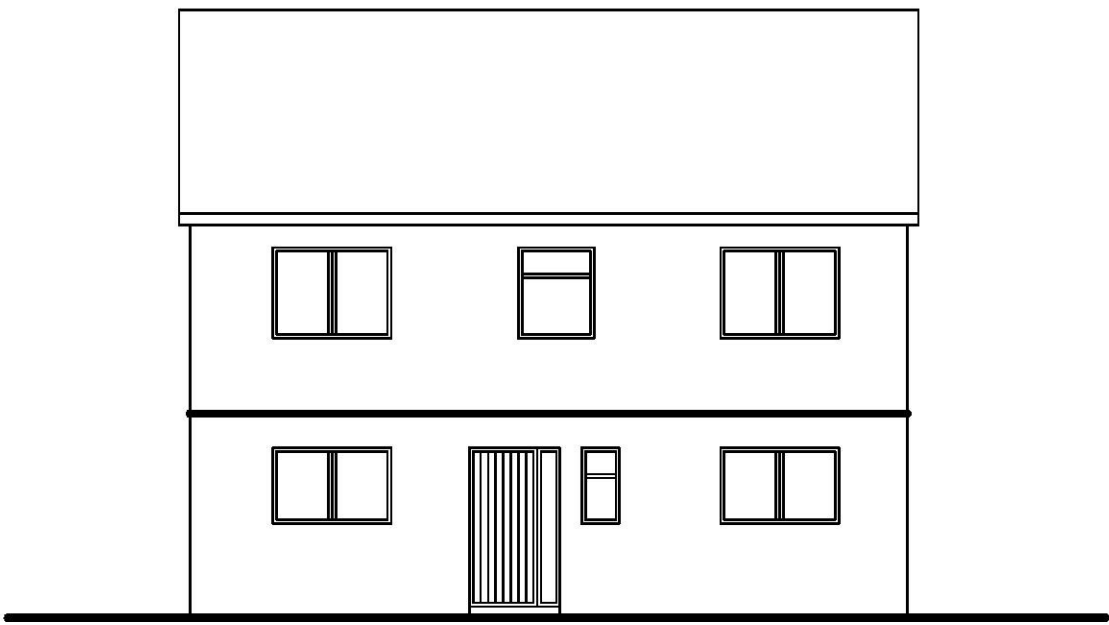
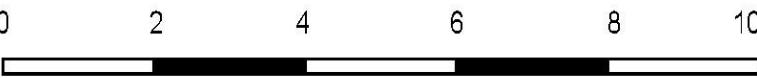


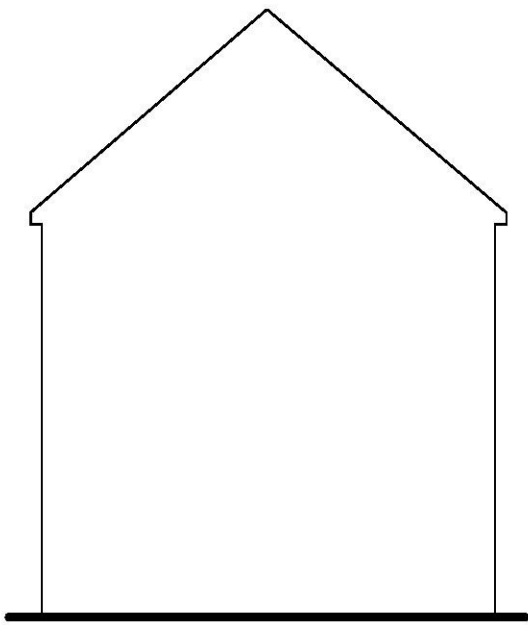

This house type shown in Yellow on Drawing 210

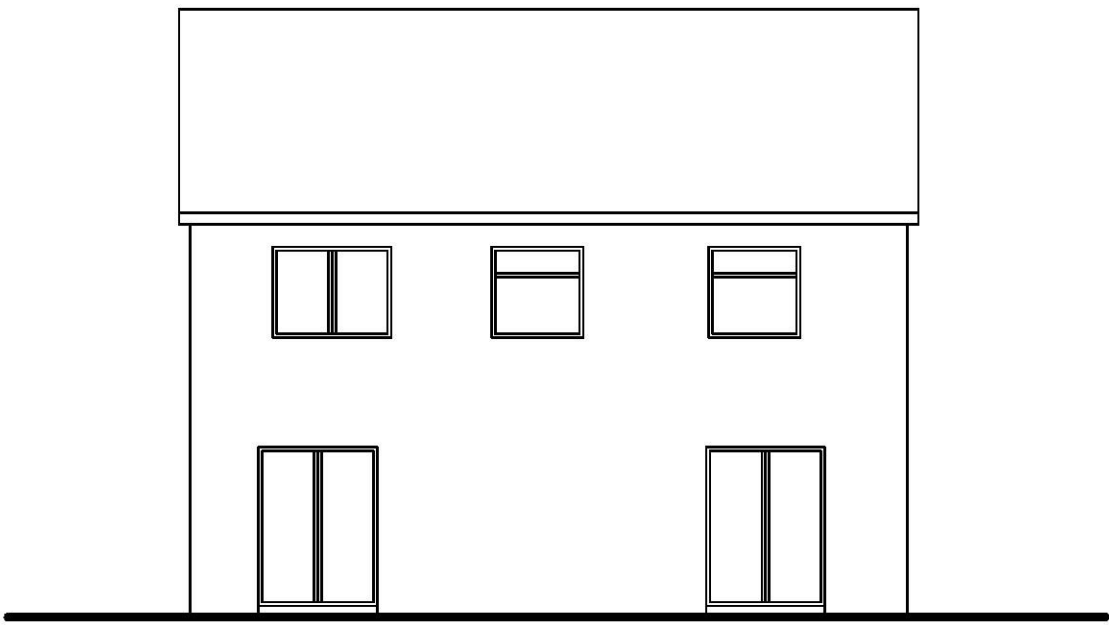

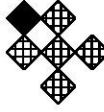

DESIGNSCAPE
Consultancy Limited
ARCHITECTURE • URBAN DESIGN

1A The Landway, Bearsted, Maidstone
Kent, ME14 4BD
Tel: 01622 735977 Fax: 01622 736087
designscapeconsultancy.co.uk

Client
Pageant

Project
Cockreed Lane, New Romney, TN28 8JH

Drawing Title
Proposed Plans and Elevations Type A

Scale 1:100 @ A1	Drawn AC	Checked KH	Date Sept 2018	Dwg No 322/202	Revision
---------------------	-------------	---------------	-------------------	-------------------	----------