


PLANNING DRAWING - Proposed Signs


ITEM 01 (Qty 1)
A new set of individual letters with dropshade.

- Featuring:
- Main contractor to Refurbish & Redecorate existing timber fascia.
 - Set of individual 19mm foamex letters finished F&B Slipper Satin.
 - Signwritten flourishes & straplines
 - Slimline LED trough light F&B Black Blue.
 - Fixed within the existing shop front moulded area.

Scale 1:20

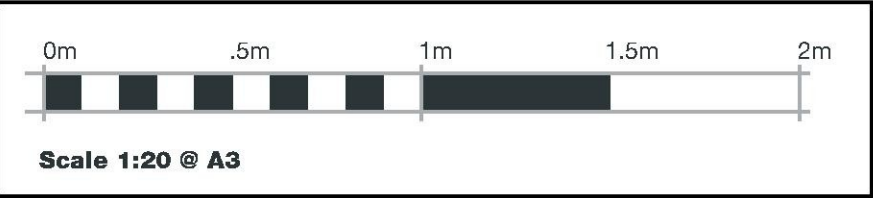

PAGE 1 OF 7

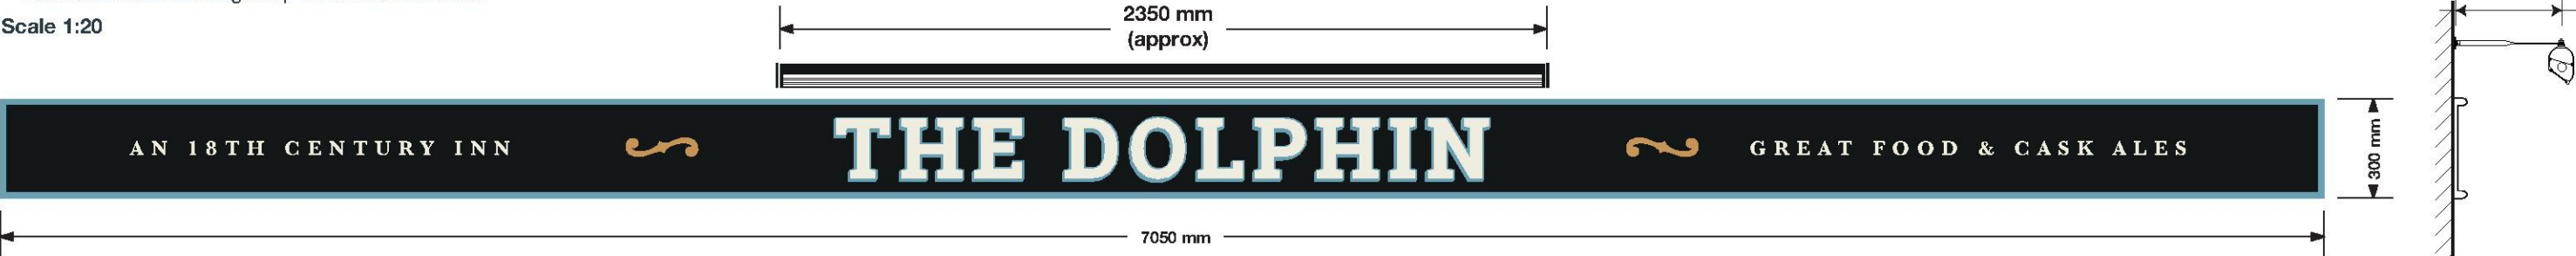


2000 mm Ground Clearance

ITEM 02 (Qty 1)
Double sided pictoria & lighting.
Reuse existing gibbet (repainted by MAIN CONTRACTOR)

- Featuring:
- Double sided aluminium panel finished F&B Black Blue.
 - 32mm Bullnose trim finished F&B Stone Blue.
 - Applied vinyl display.
 - Decorative mild steel gibbet.
 - Slimline LED trough lighting F&B Black Blue.

Scale 1:20

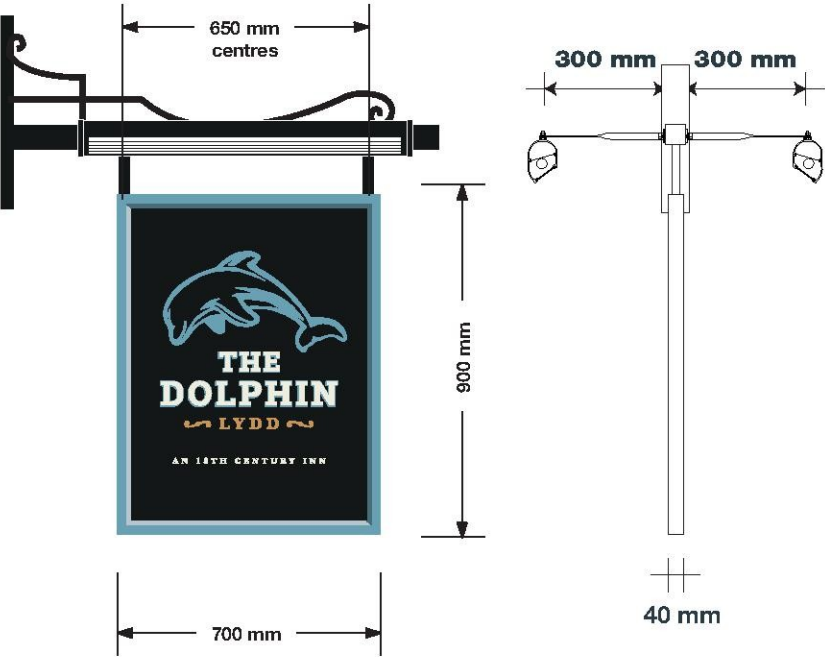

2600 mm Ground Clearance (minimum)




1750 mm Ground Clearance

- ITEM 03 (Qty 1)
Single sided amenity sign.
- Featuring:
- Aluminium panel finished F&B Black Blue.
 - Bullnose trim finished F&B Stone Blue.
 - Applied vinyl display.
 - 2No. 50W LED Flood lights (black casings) on extended brackets.

Scale 1:20

Floodlight
Scale 1:10

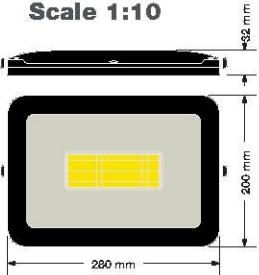

Sign Colour

- | | |
|-----------------------------|----------------------------|
| Farrow & Ball Black Blue | Farrow & Ball Stone Blue |
| Farrow & Ball Slipper Satin | Farrow & Ball India Yellow |

Building Colour

- | | |
|-----------------------------|--------------------------|
| Farrow & Ball Slipper Satin | Farrow & Ball Black Blue |
| Farrow & Ball Ammonite | |

Brand Typefaces

Primary : Roboto Slab Bold

Secondary : Roboto Slab Bold /
Special Valentine Italic /
ITC New Baskerville BT Bold

admiral
T A V E R N S

ADMIRAL TAVERNS.
THE DOLPHIN.
11 SOUTH STREET,
LYDD,
ROMNEY MARSH
TN29 9DQ.

144380 (REV C)
16/07/19 - SRL

COPYRIGHT :
THE ATTACHED DESIGNS AND ILLUSTRATIONS
ARE INTENDED SOLELY FOR, AND SHOULD
ONLY BE USED BY, THOSE TO WHOM THIS
DESIGN SPECIFICATION IS ADDRESSED.

THE CONTENTS ARE STRICTLY
PRIVATE AND CONFIDENTIAL.
ANY FORM OF REPRODUCTION,
DISSEMINATION, COPYING, DISCLOSURE,
MODIFICATION OR DISTRIBUTION IS STRICTLY
PROHIBITED WITHOUT THE PRIOR WRITTEN
CONSENT OF ASHLEIGH SIGNS LTD
(COMPANY NUMBER : 1325086)
WHOSE REGISTERED ADDRESS IS:
ASHLEIGH HOUSE, BECKBRIDGE ROAD,
NORMANTON INDUSTRIAL ESTATE,
NORMANTON, WFR 11TE