



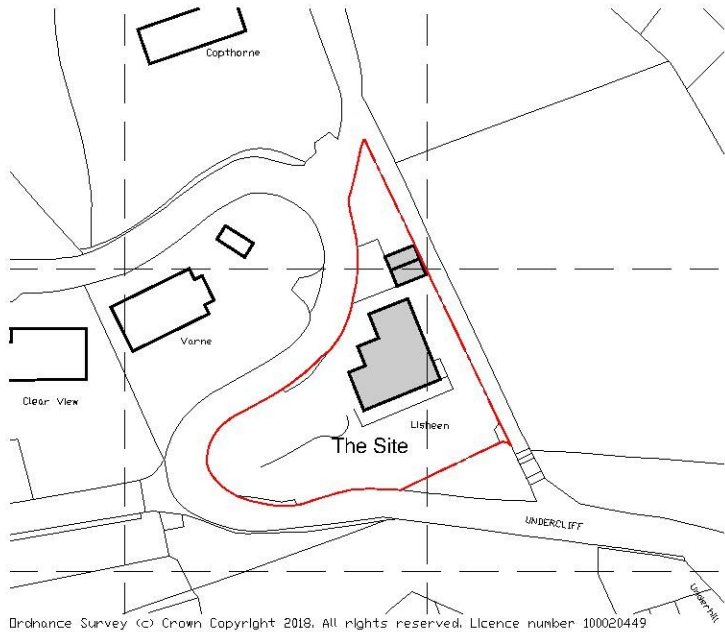



Existing Site Location Plan @ 1:1250

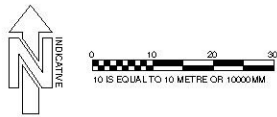

Existing Photo

Existing External Material Schedule

- Roof:**
Interlocking concrete tiles.
GRP flat roof with aluminum copping
- Walls:**
White render and vertical cedar
- Windows**
Slate Grey aluminum windows and doors.
- Rainwater Goods:**
Black Upvc.
- Ground Coverings:**
Paved and Grassed Areas.
- Boundary Treatment:**
Timber Fencing and Open Borders.

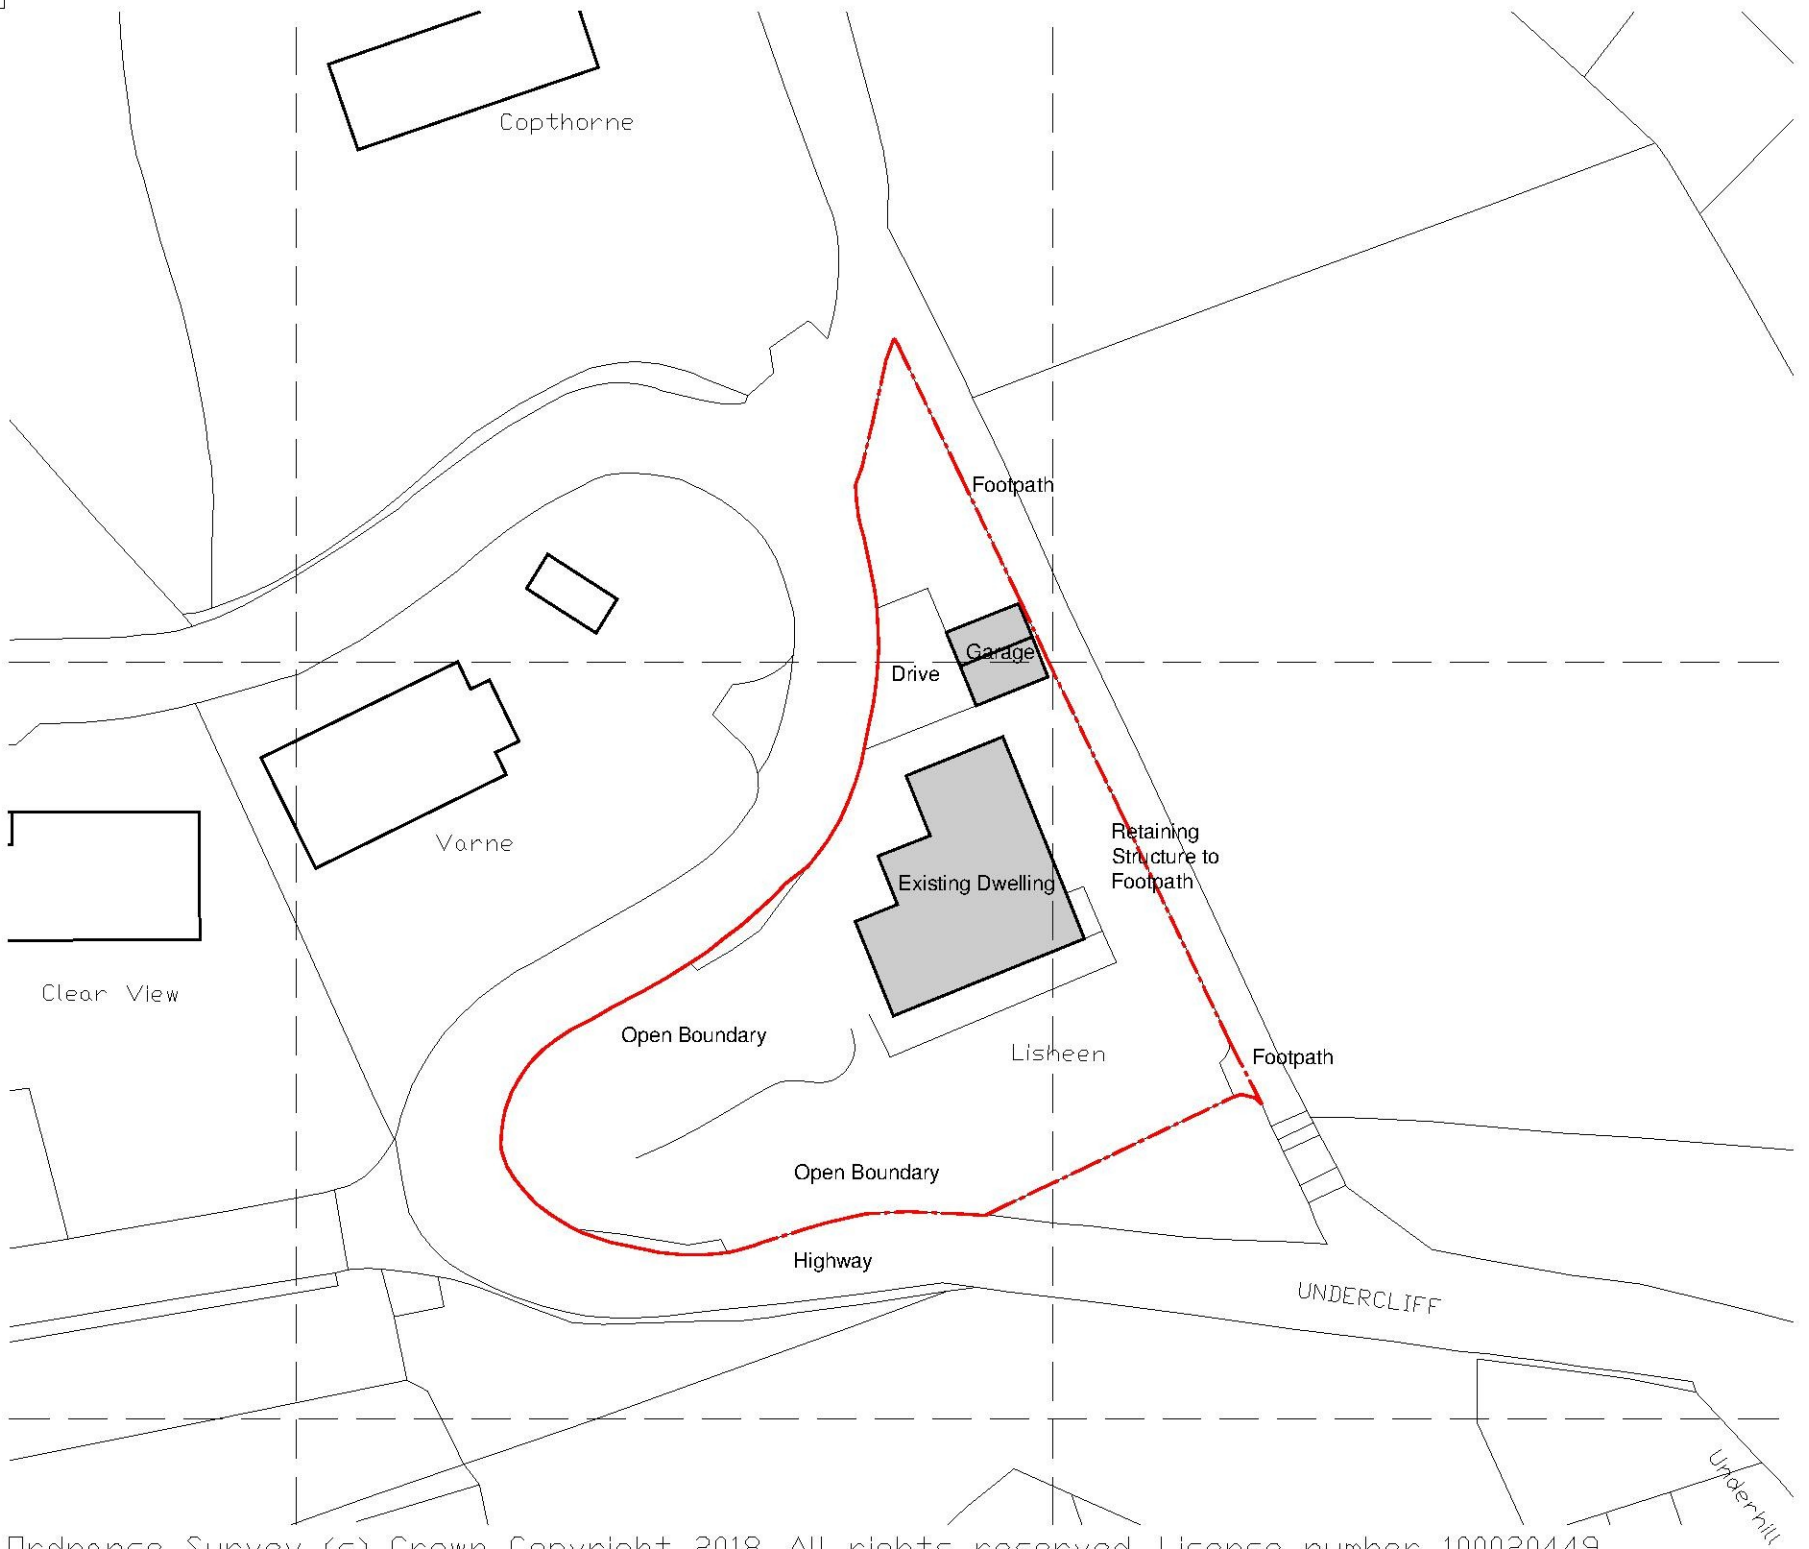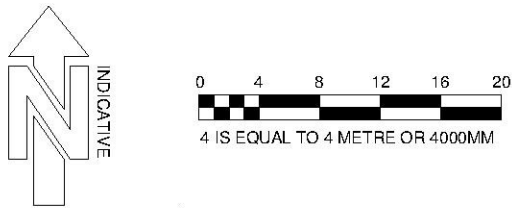

Existing Site Location Plan @ 1:500

Lisheen, Undercliff, Sandgate, Kent CT20 3AT	A	revisions Photo of Property Added	21.02.18	<table><tr><td colspan="4">project Lisheen, Undercliff, Sandgate, Kent CT20 3AT Additional First Floor Accommodation</td></tr><tr><td colspan="4">client Mr and Mrs Thwaites</td></tr><tr><td colspan="4">title Existing Site Location Plans</td></tr><tr><td>scale @A3 1:1250/1:500</td><td>date 21.01.18</td><td>drawn ddb</td><td>chk'd</td></tr></table>	project Lisheen, Undercliff, Sandgate, Kent CT20 3AT Additional First Floor Accommodation				client Mr and Mrs Thwaites				title Existing Site Location Plans				scale @A3 1:1250/1:500	date 21.01.18	drawn ddb	chk'd	<table><tr><td colspan="2">Mr. D. Beeching, BA (Hons), Dip Arch. Architectural Design 1 Pottingfield Road Rye, East Sussex, TN31 7BL. tel 01797 225782 Mob 07903 311351</td></tr><tr><td>drawing no 12.24.100</td><td>rev A</td></tr></table>	Mr. D. Beeching, BA (Hons), Dip Arch. Architectural Design 1 Pottingfield Road Rye, East Sussex, TN31 7BL. tel 01797 225782 Mob 07903 311351		drawing no 12.24.100	rev A
project Lisheen, Undercliff, Sandgate, Kent CT20 3AT Additional First Floor Accommodation																									
client Mr and Mrs Thwaites																									
title Existing Site Location Plans																									
scale @A3 1:1250/1:500	date 21.01.18	drawn ddb	chk'd																						
Mr. D. Beeching, BA (Hons), Dip Arch. Architectural Design 1 Pottingfield Road Rye, East Sussex, TN31 7BL. tel 01797 225782 Mob 07903 311351																									
drawing no 12.24.100	rev A																								
This drawing is the copyright of Mr D. Beeching and should not be copied or reproduced without written consent All dimensions are to be checked on site prior to fabrication and the Architect notified of any discrepancy. Do not scale from this drawing.																									