


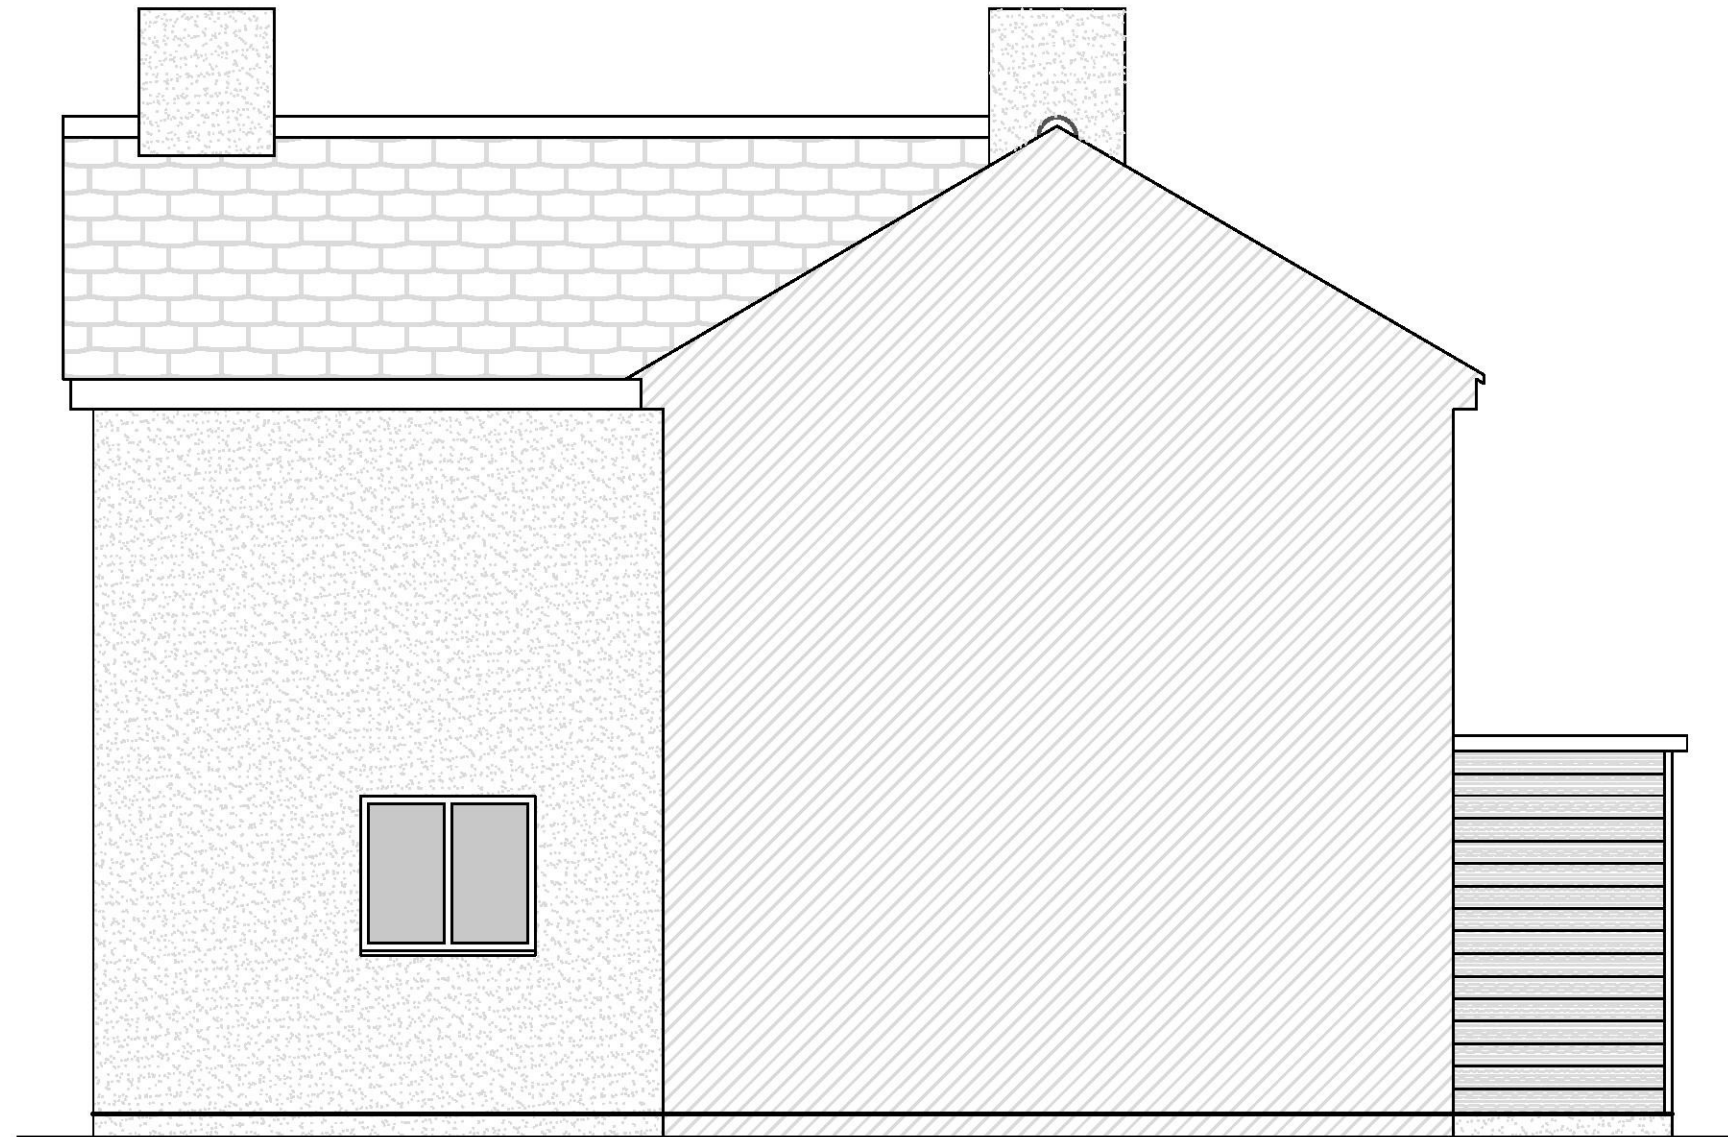

E-(02)01

Existing Elevations: North
(Scale 1:50 @A3)



Date: September 2019 Drawing Number:19063GC-PP-E-(02)01 Rev
Client: Mr G Cannon. Project: Divide House into Two Dwellings & New House

Site Address: 8 Chestnut Terrace, Dymchurch Road, Hythe. CT21 6LL

Drawn By: Des Harman


Building Drawings

124a North Road, Hythe, CT21 5DY
t: 01303 237762
m: 07711 200634

e: des@building-drawings.co.uk
w: www.building-drawings.co.uk