



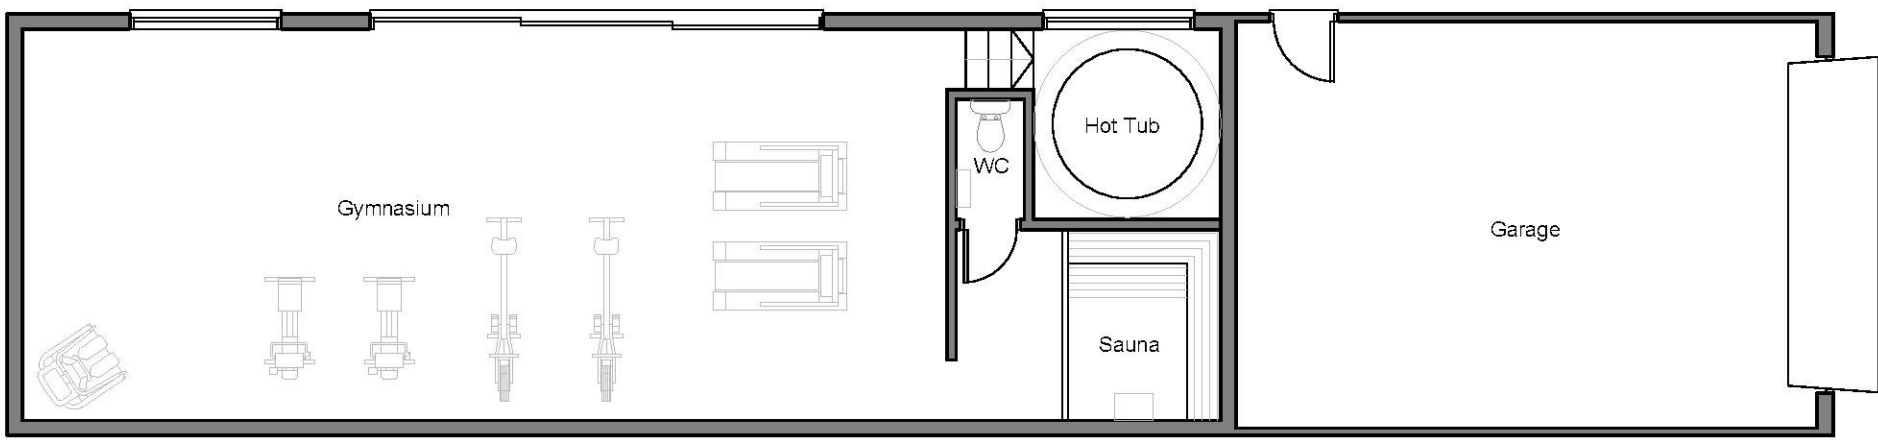


Proposed Plan 1:100




Proposed Roof Plan 1:100

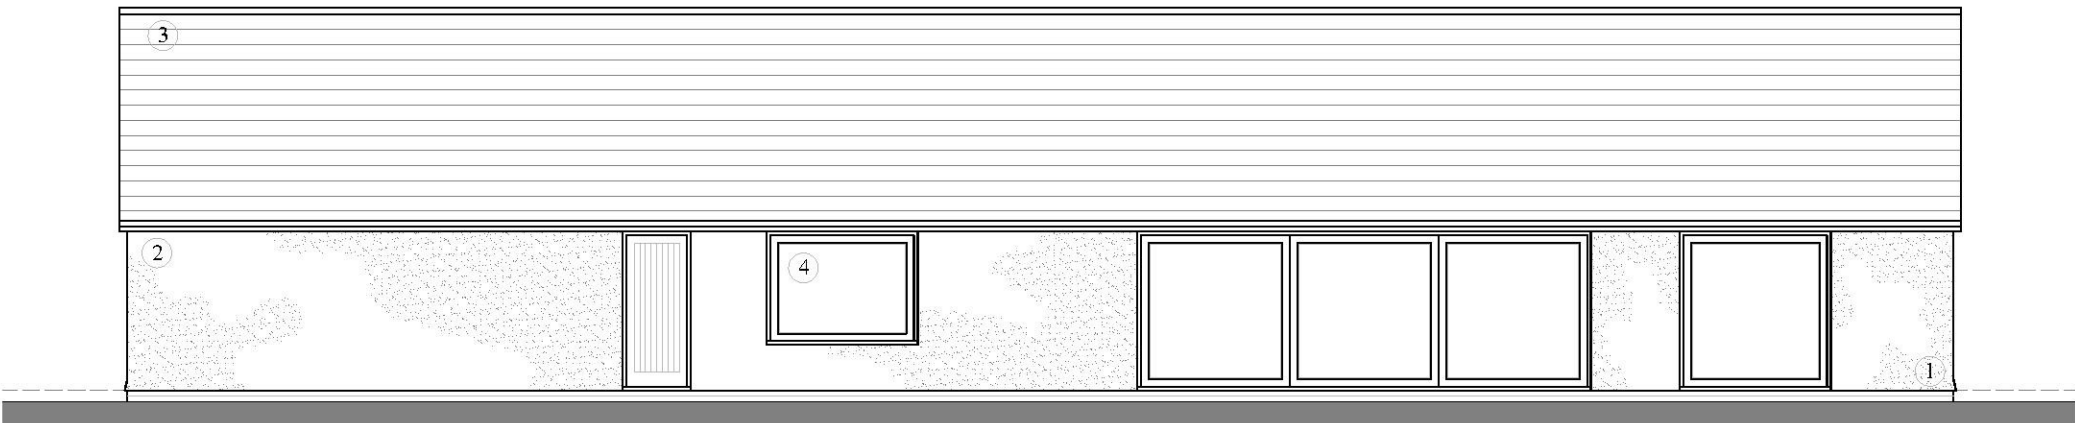


Proposed Side Elevation 1:100

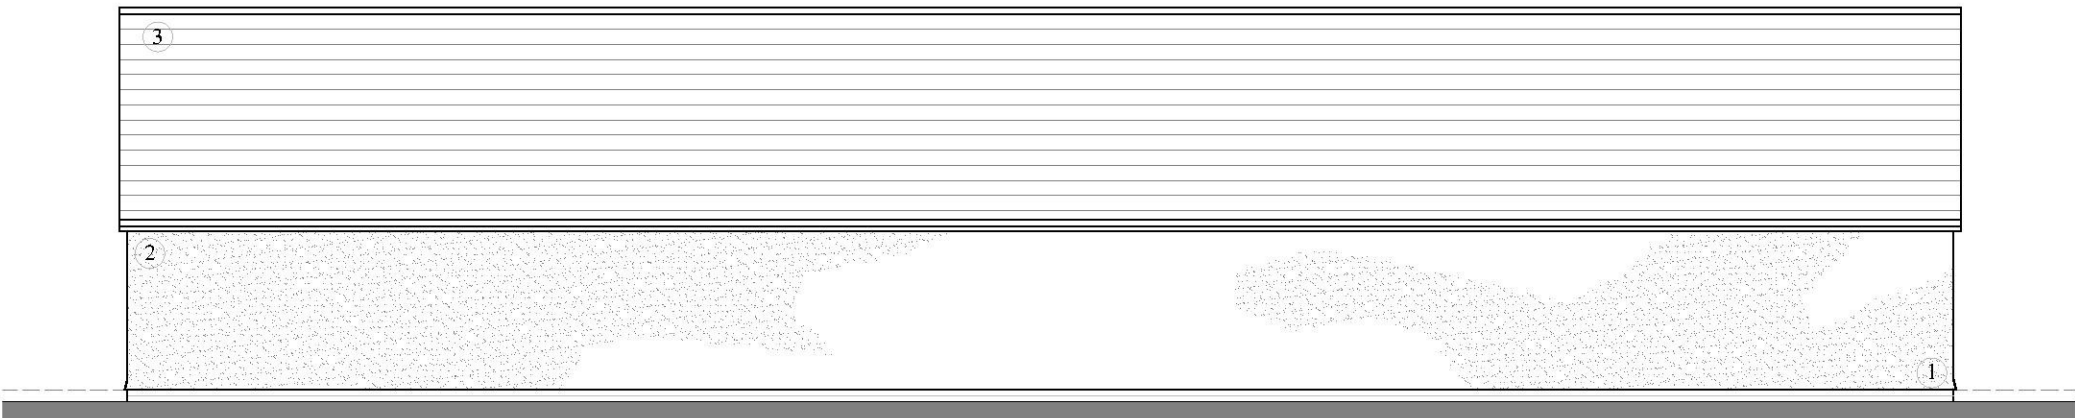


Proposed Side Elevation 1:100

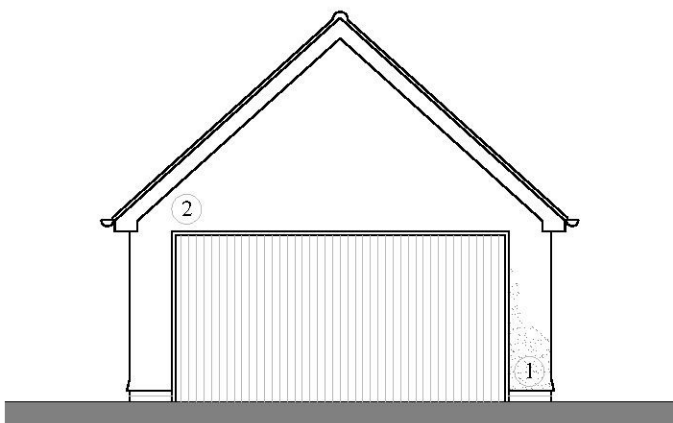


Proposed Front Elevation 1:100

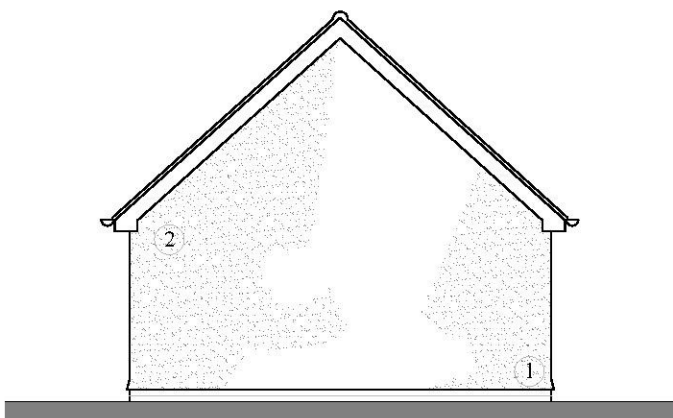


Proposed Rear Elevation 1:100

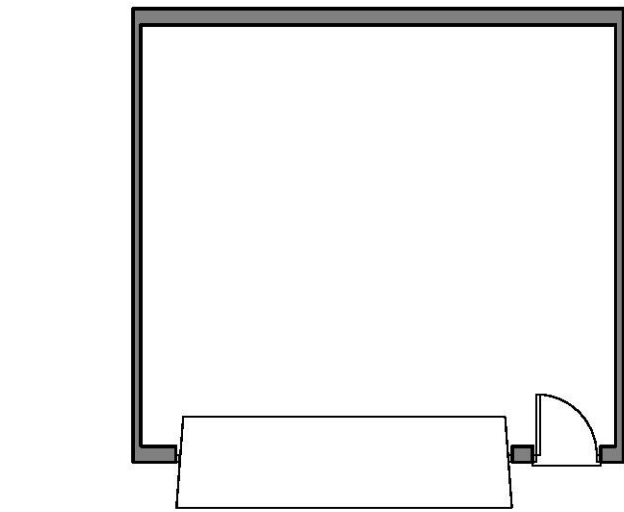


Proposed Plan 1:100

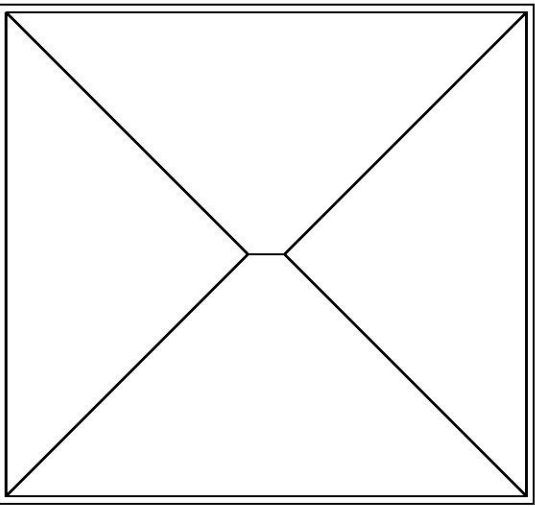


Proposed Roof Plan 1:100

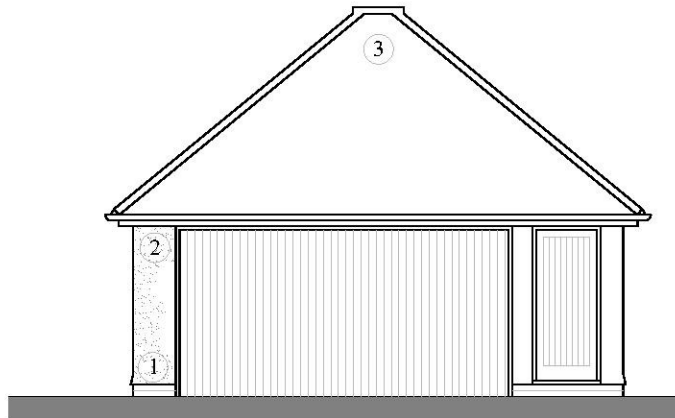


Proposed Rear Elevation 1:100

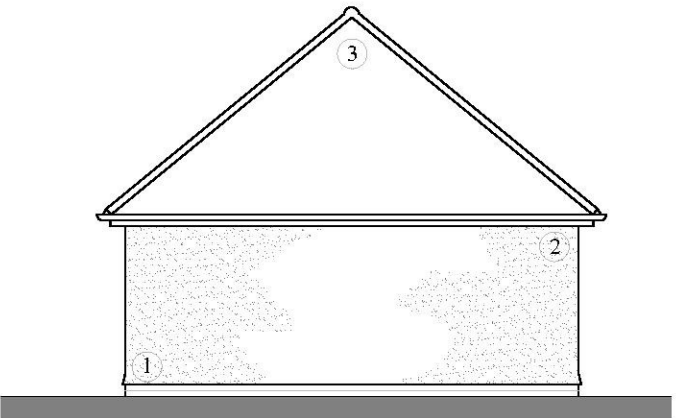

Proposed Side Elevation 1:100

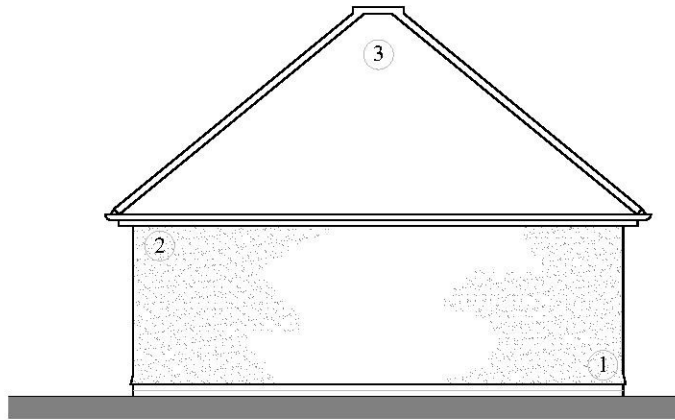

Proposed Front Elevation 1:100

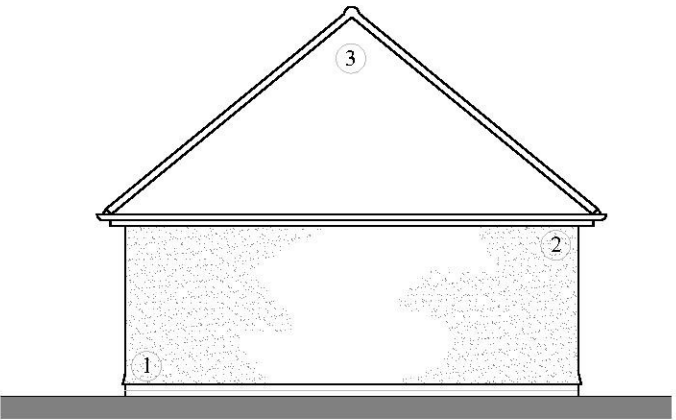

Proposed Side Elevation 1:100

Materials:

- 1 Facing brickwork
- 2 Render
- 3 Slate
- 4 Dark Grey Aluminium Windows

NOTES:
Do Not Scale
Report all discrepancies, errors and omissions.
Verify all dimensions on site before commencing any work on site or preparing shop drawings
All materials, components and workmanship are to comply with the relevant British Standards, Codes of Practice, and appropriate manufacturers recommendations that from time to time shall apply.
For all specialist work, see relevant drawings.

Rev	Date	Description
-----	------	-------------

Project Title
Proposed Extensions & Detached Garage at Humblebee Lodge, Sellindge Kent

Drawing Description
Proposed Detached Gymnasium & Garages

Scale
1:100
Date
Mar 2019