


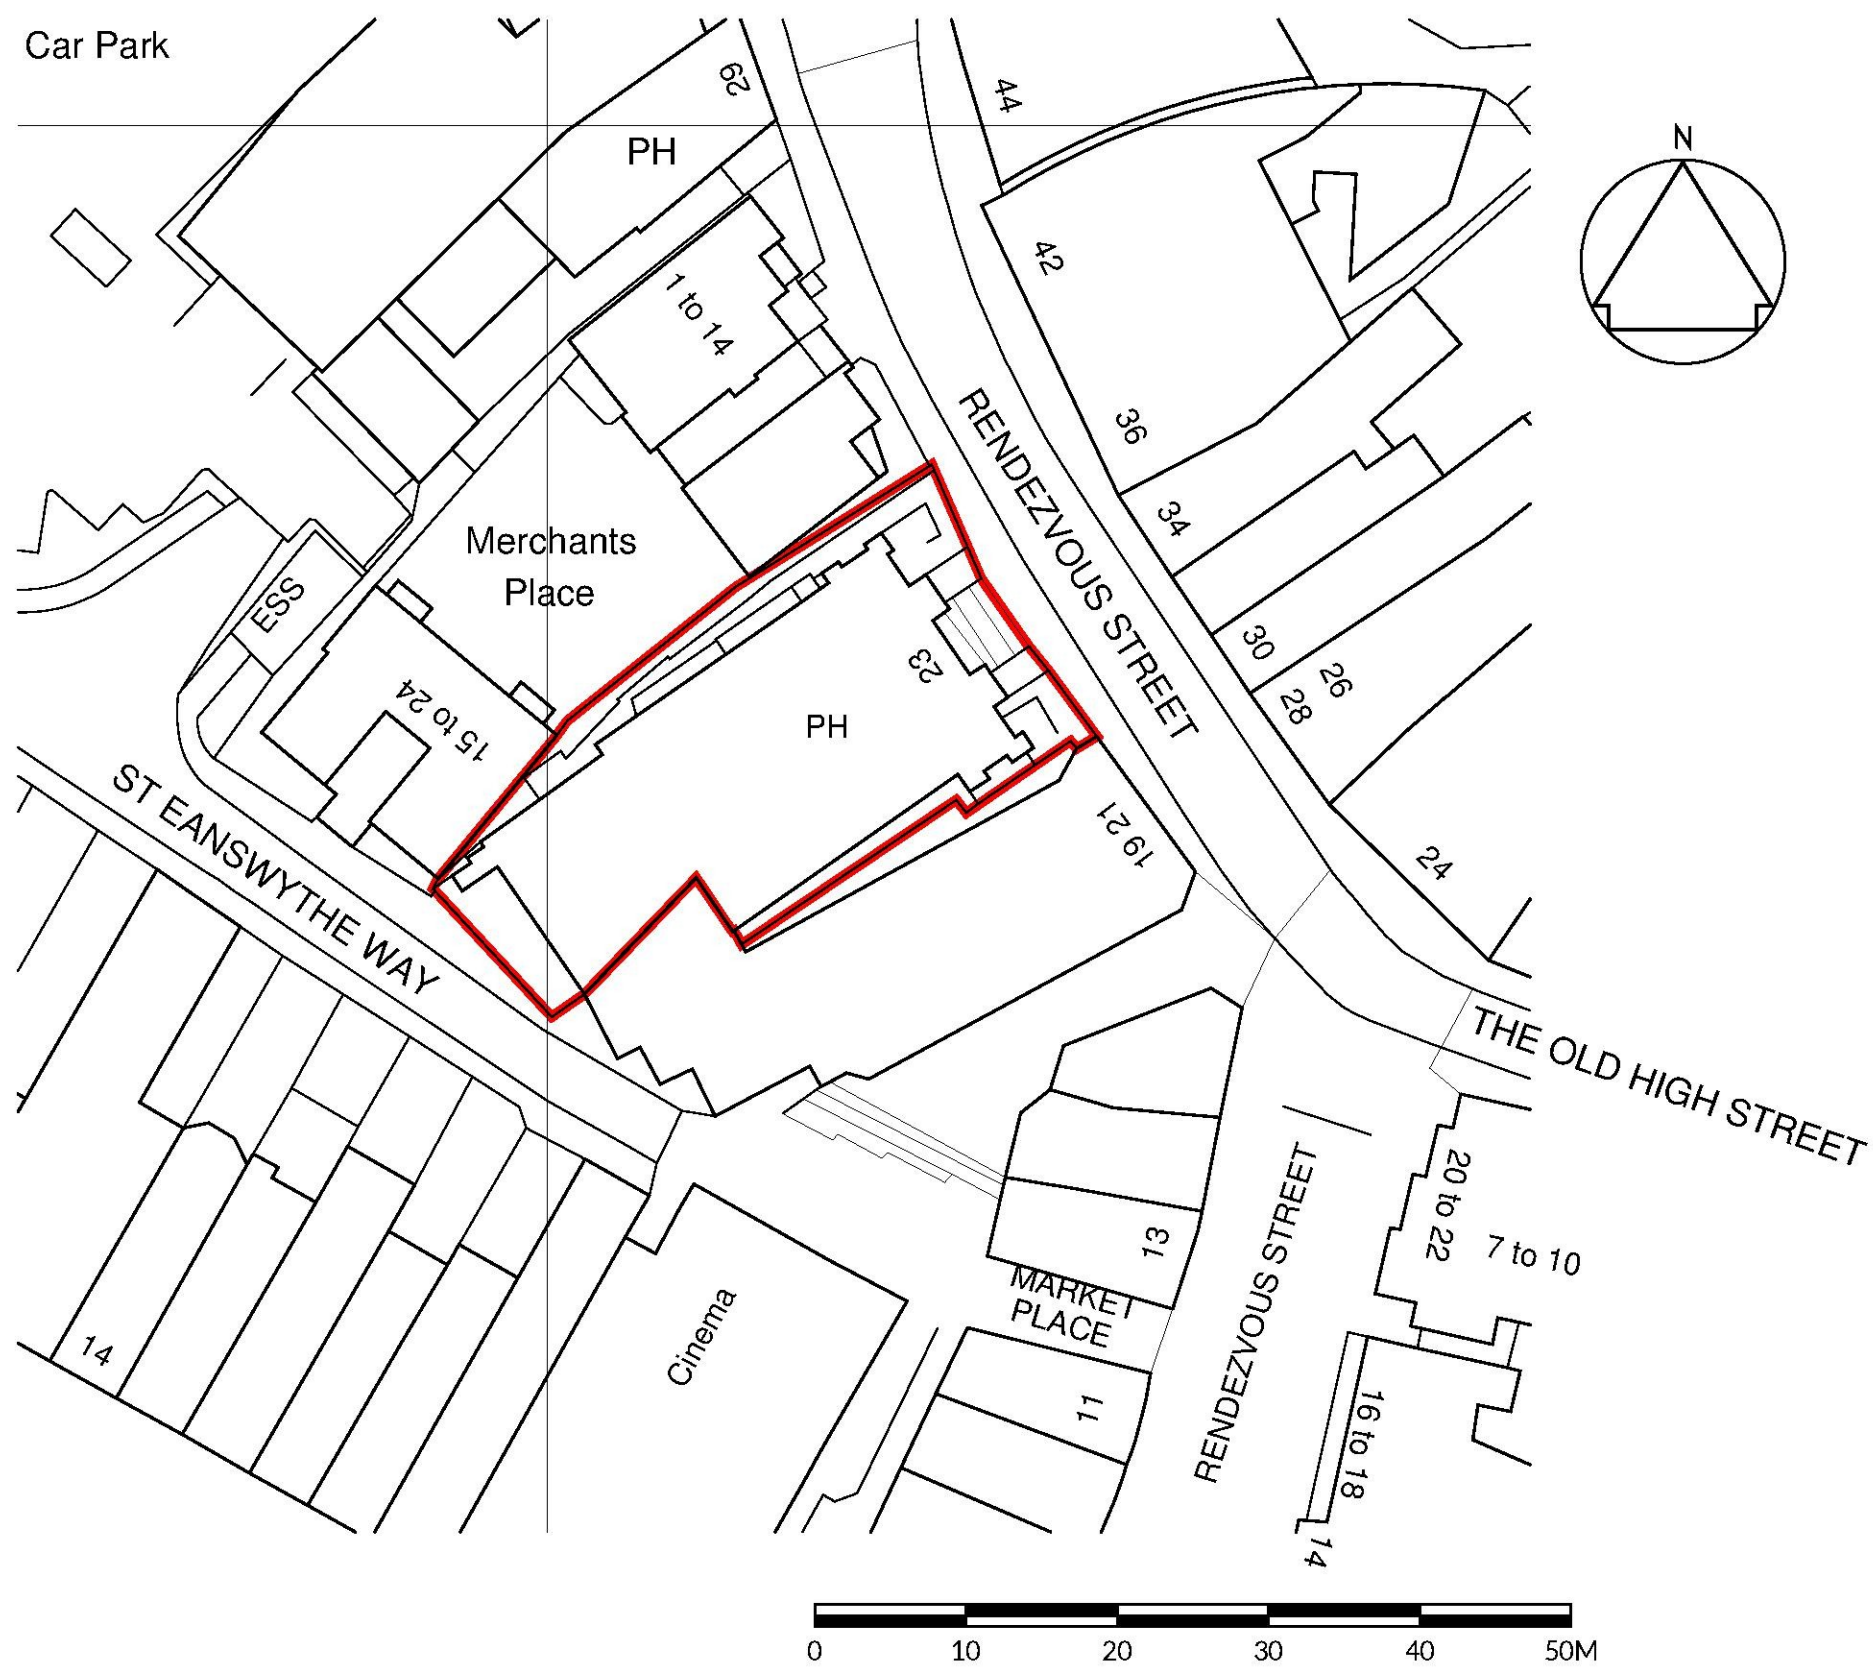

JOB NO	DWG NO	REV						
1511	000	/						
REVISION			DATE		DWN		CHK	
This drawing is the property of DVA Ventures Limited. Copyright and design rights are reserved by them and the drawing is issued on the condition that it is not copied either wholly or in part without the written consent of DVA Ventures Limited.								
DO NOT SCALE DRAWINGS. Figured dimensions to take preference over those scaled. All dimensions to be checked on site before commencement of any work or shop drawings. This drawing is to be read in conjunction with the specification when existing. Any discrepancies should be brought to the attention of the Architect / Designer.								

DV

Architects

Interiors | Design | Delivery

RIBA

Hallcourt House, 8 Hallcourt Crescent,
Cannock, Staffordshire WS11 0AB
Telephone: 01543 547877
Email: studio@dv-architects.co.uk

CLIENT

wetherspoon

PROJECT

THE SAMUEL PETO
FOLKSTONE
(PN 0213)

DRAWING TITLE

LOCATION PLAN

SCALE

1:500 @ A3

DATE	DRAWN BY	CHECKED BY
19.07.2019	XX	XX

STATUS

PRELIMINARY

JOB NO	DWG NO	REV
1511	000	/