



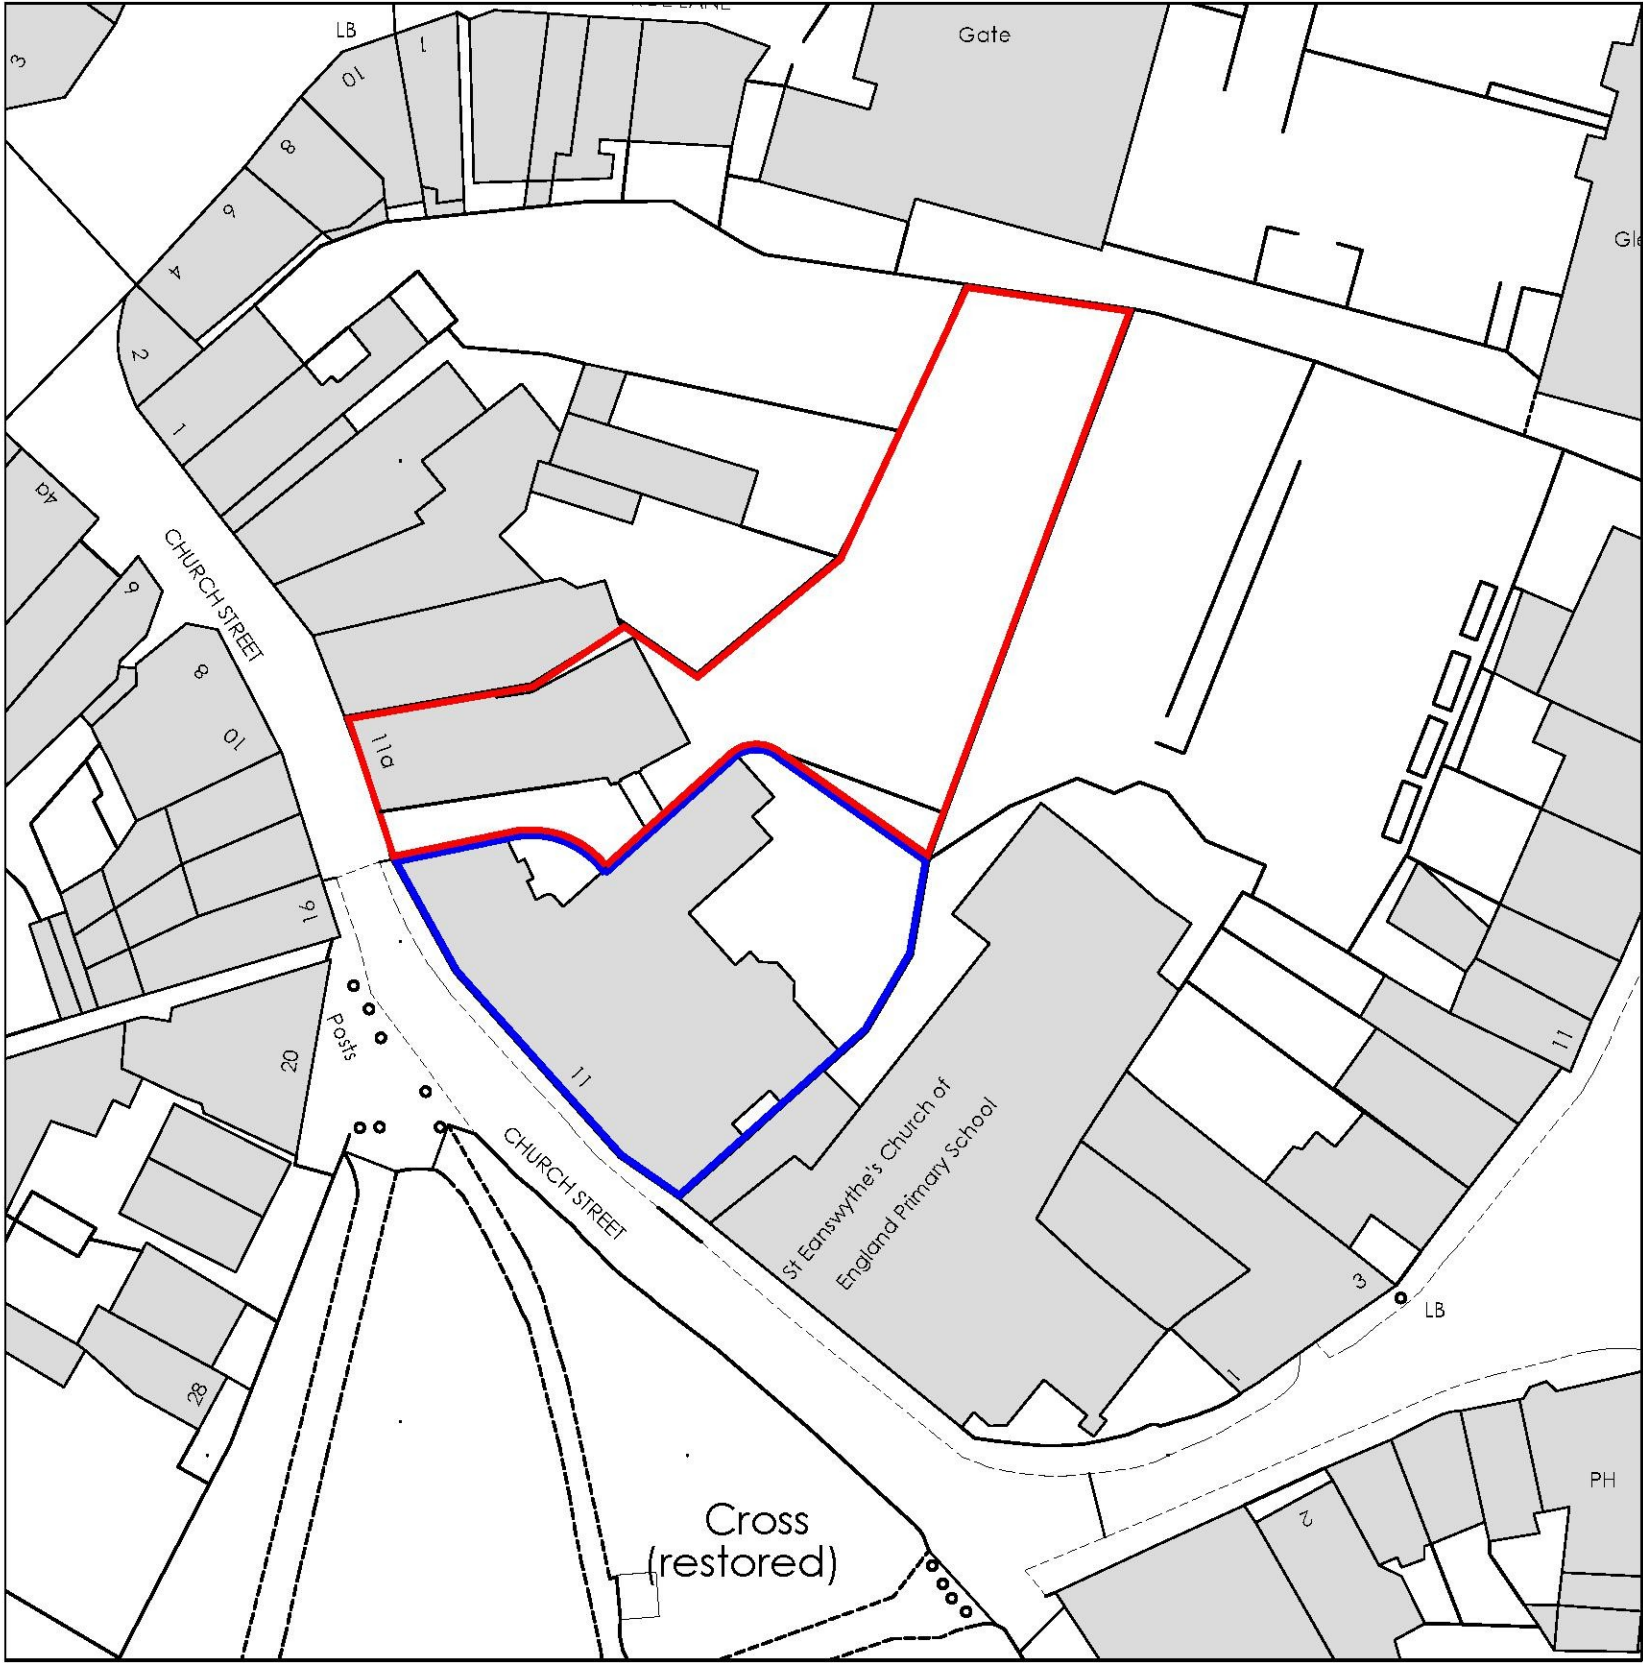


Site Block Plan
Scale 1:500

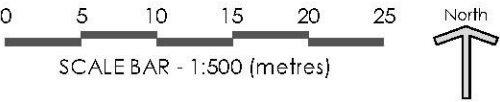



EXISTING
PROPERTIES




PROPOSED APPLICATION
SITE= 0.07Ha

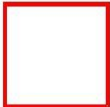

ADJOINING SITE
IN CLIENTS OWNERSHIP

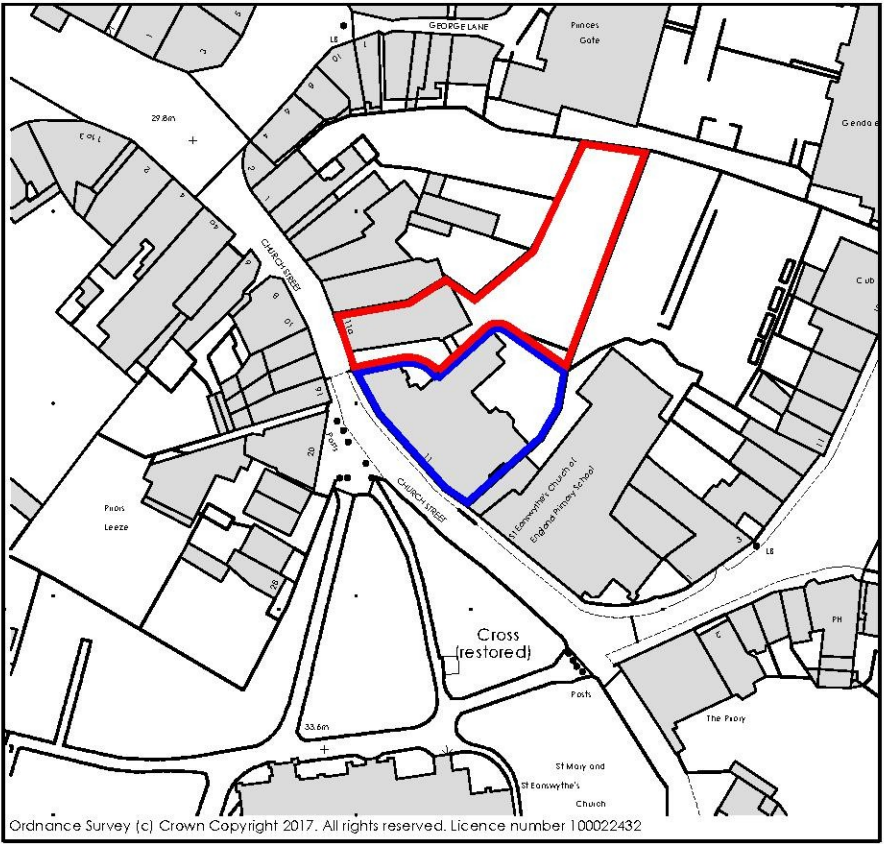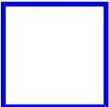

Site Location Plan
Scale 1:1250

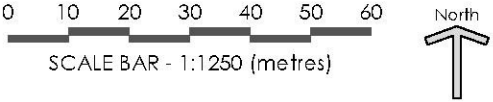

Rev	Description	Date	By
Urban surveying & Design Chartered Building Surveyors Chartered Architects			
RICS RIBA Chartered Practice			
The Old Bakery, 22 Church Street, St. Peters, Broadstairs, Kent, CT10 2TT Tel: 01843 867507 Email: info@urban-surveying.com Website: www.urban-surveying.com			
Client Details: MPL Group Ltd.			
Project Details: 11a Church Street, Folkestone, Kent, CT20 1SE			
Drawing Title: Site Block Plan Site Location Plan			
Planning			
Scale: As stated @ A3	Date: August 2019	Drawn By: PLJ	
Drawing No.: 19.1142.PL01		Revision:	