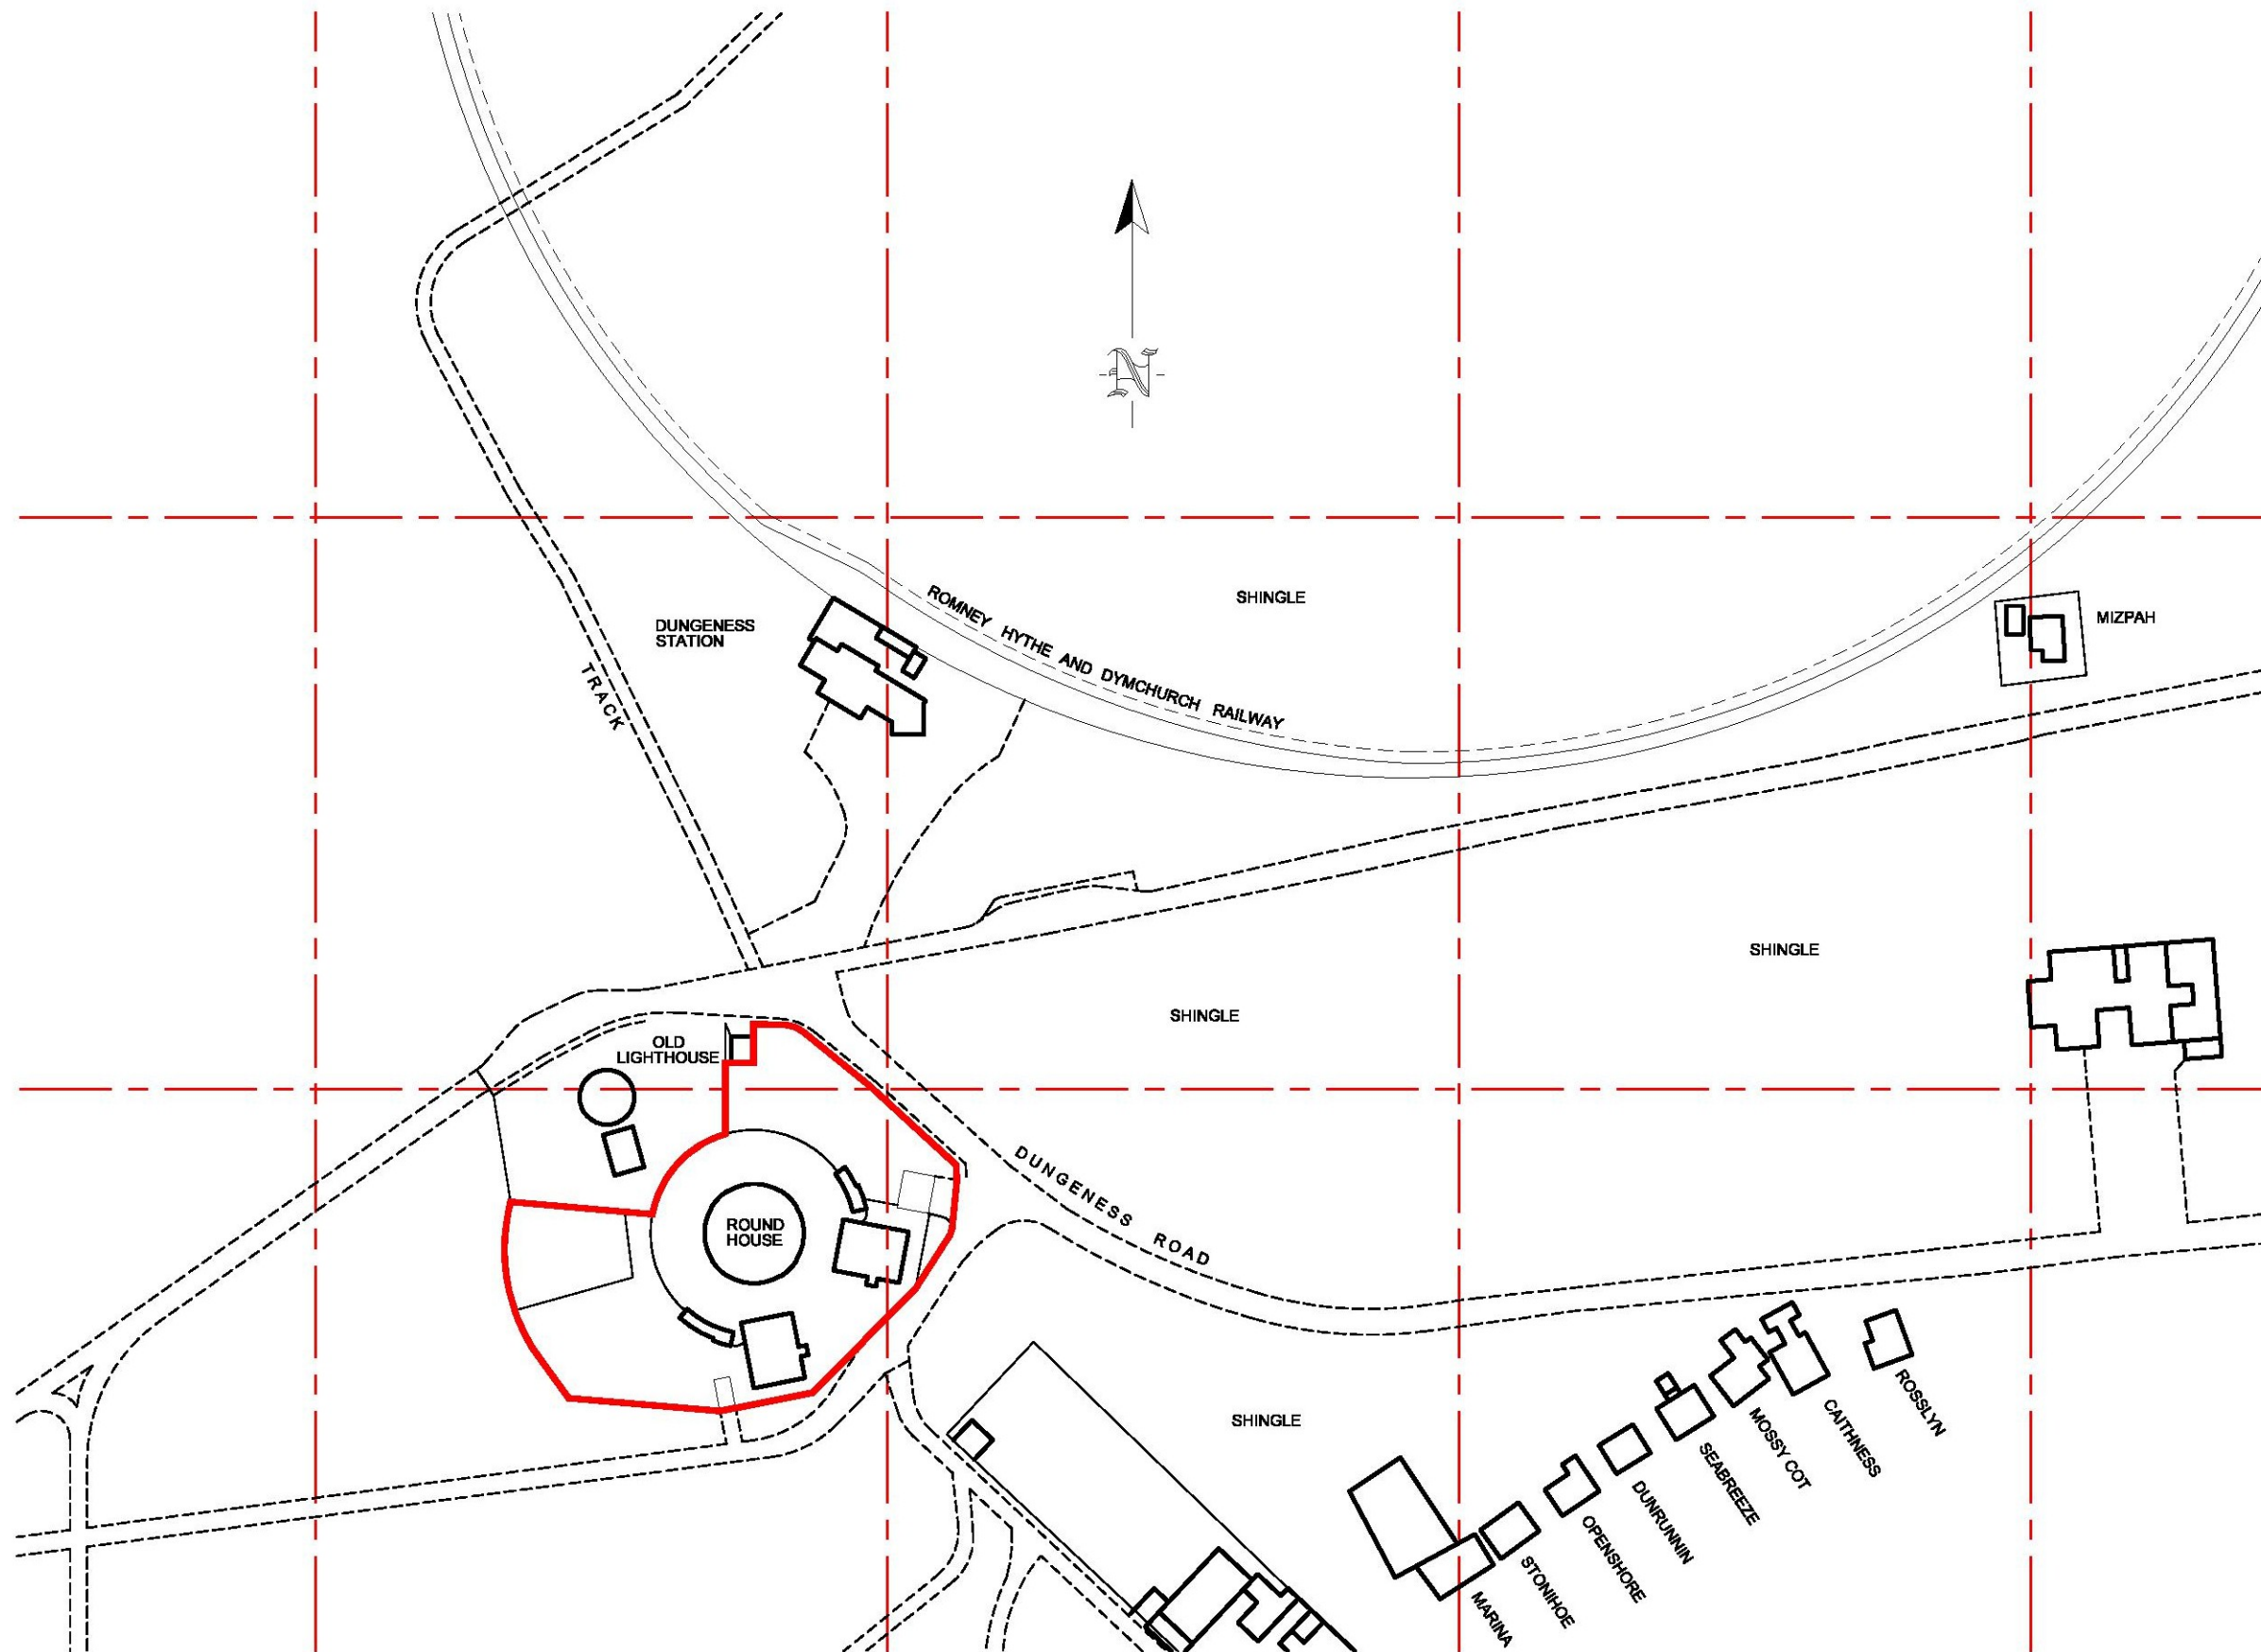


-	-	-	-
Revision	Detail	Date	Drawn
STEED ARCHITECTURE & INTERIORS LTD			
Drawing:		Client: Ms K Morris	Job: THE ROUND HOUSE, DUNGENESS
SITE LOCATION PLAN		Date: 22.07.19	Scale: 1:1250@A3
Status:		Job Number: P167	Drawing Number: 005
LISTED BUILDING APP		Drawn By: EJS	Revision: -
Do not scale from this drawing. All dimensions & conditions to be checked on site by the contractor or client prior to preparing drawings or commencing work. Dimensions are shown in millimeters. Discrepancies to be reported to the Architect / Contract Administrator immediately. © This drawing is the property of STEED ARCHITECTURE & INTERIORS LTD and protected by the Copyright Designs and Patents Act 1998.			