


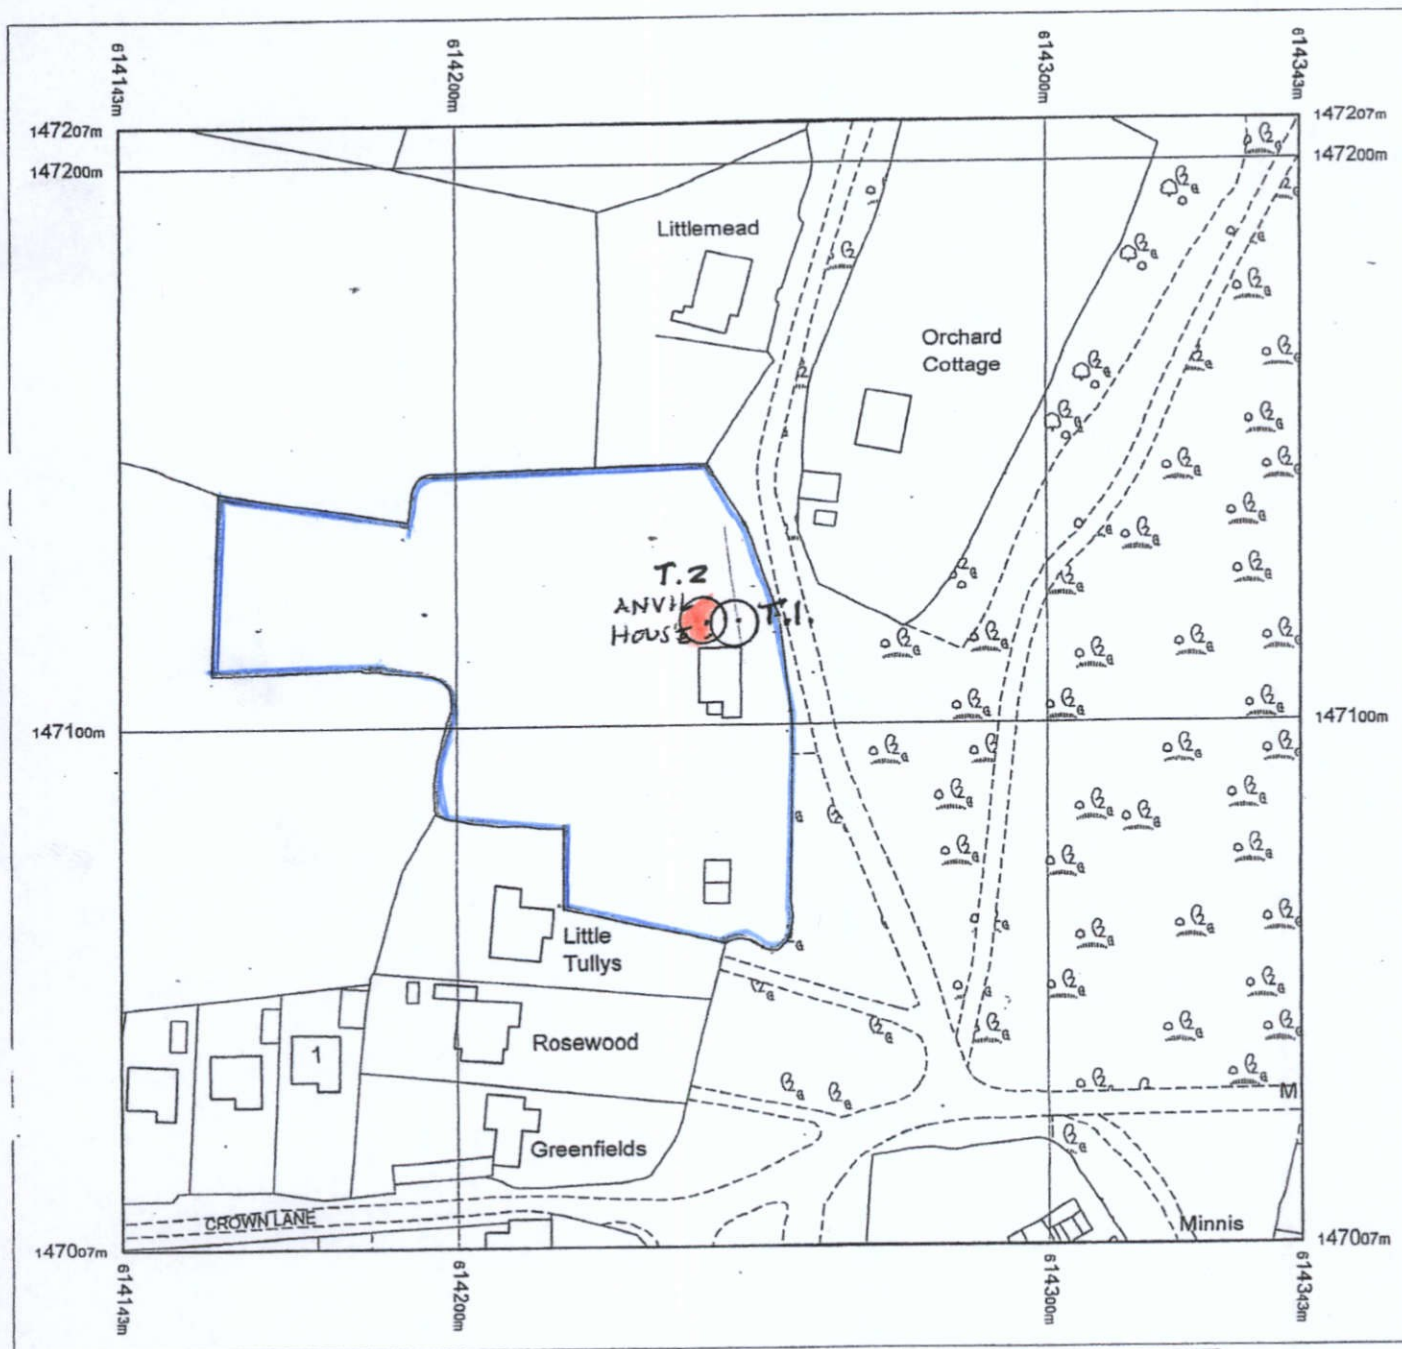

Produced 25.11.2010 from the Ordnance Survey National Geographic Database and incorporating surveyed revision available at this date. © Crown Copyright 2010.

Reproduction in whole or part is prohibited without the prior permission of Ordnance Survey.

Ordnance Survey, the OS Symbol and OS Sitemap are registered trademarks of Ordnance Survey, the national mapping agency of Great Britain.

The representation of a road, track or path is no evidence of a right of way.

The representation of features as lines is no evidence of a property boundary.

Part or all of this OS Sitemap is enlarged from mapping produced at one or more of the following scales: 1:1250, 1:2500, 1:10000.

LOCATION PLAN: SCALE 1:1250

ANVIL HOUSE: PONY CART LANE:

STELLING MINNIS: CT4 6AU.

Supplied by: Outlet User
Serial number: 00010200
Centre coordinates: 614243 147107

Further information can be found on the
OS Sitemap Information leaflet or the
Ordnance Survey web site:
www.ordnancesurvey.co.uk

DRAWING No: 170117/01.

07 NOV 2019

Tree to be removed marked red.