


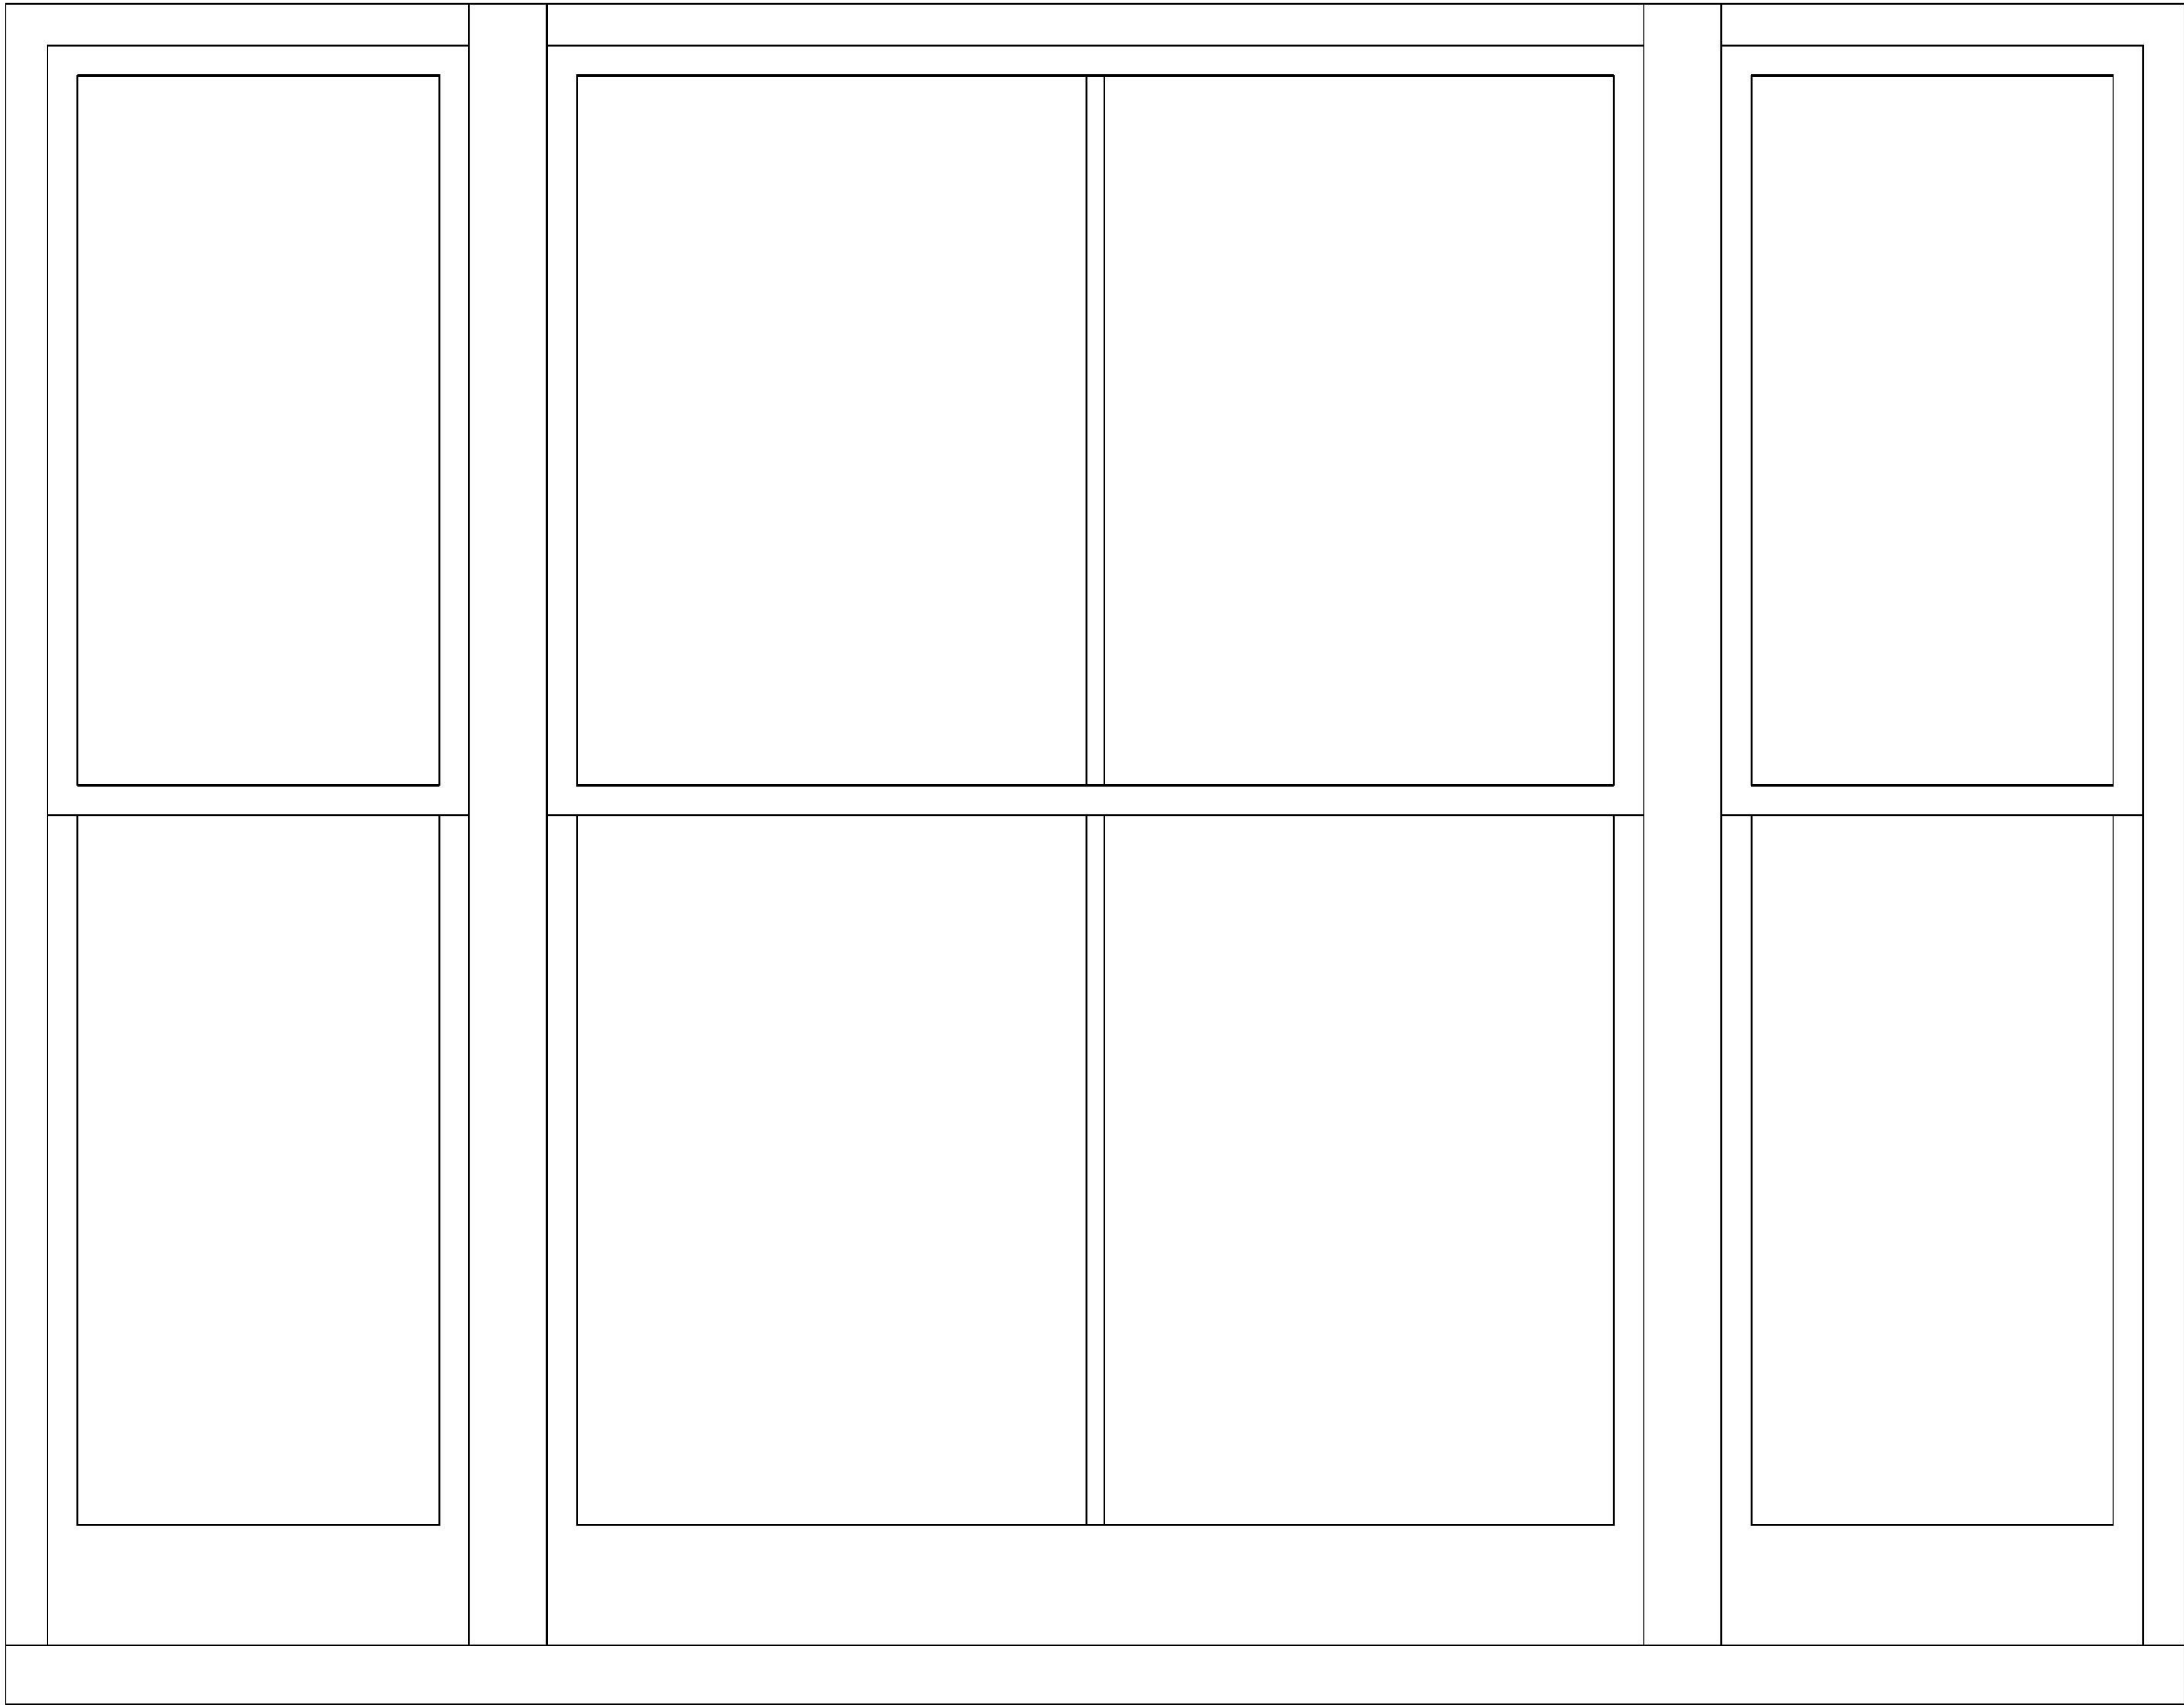

General Repair Specification

- Window WF04
- Removal of disused bracket fixings revealed.
- Remove glazing putty & single glazing and set aside.
- Remove old sash cords and replace.
- Reinstall single glazing with new putty.
- Install draught proofing to meeting rails, sash joints & bottom and top rails.
- Strip back decorations, fill sashes, cills & frames then redecorate, colour shog white.
- All minor damaged timber surfaces to be resin repaired.

Urban Surveying & Design

Chartered Building Surveyors Chartered Architects



The Old Bakery, 22 Church Street,
St. Peters, Broadstairs, Kent, CT10 2TT

Tel: 01843 867507
Email: info@urban-surveying.com
Website: www.urban-surveying.com

Client Details:
MPL Group Ltd.

Project Details:
11 Church Street, Folkestone,
Kent, CT20 1SE.

Drawing Title:
WF04
Window Details

Planning Conditions

Scale: 1:5 @ A1	Date: Oct' 2019	Drawn By: AE
Drawing No.: 19.1540.PC126		Revision: /