


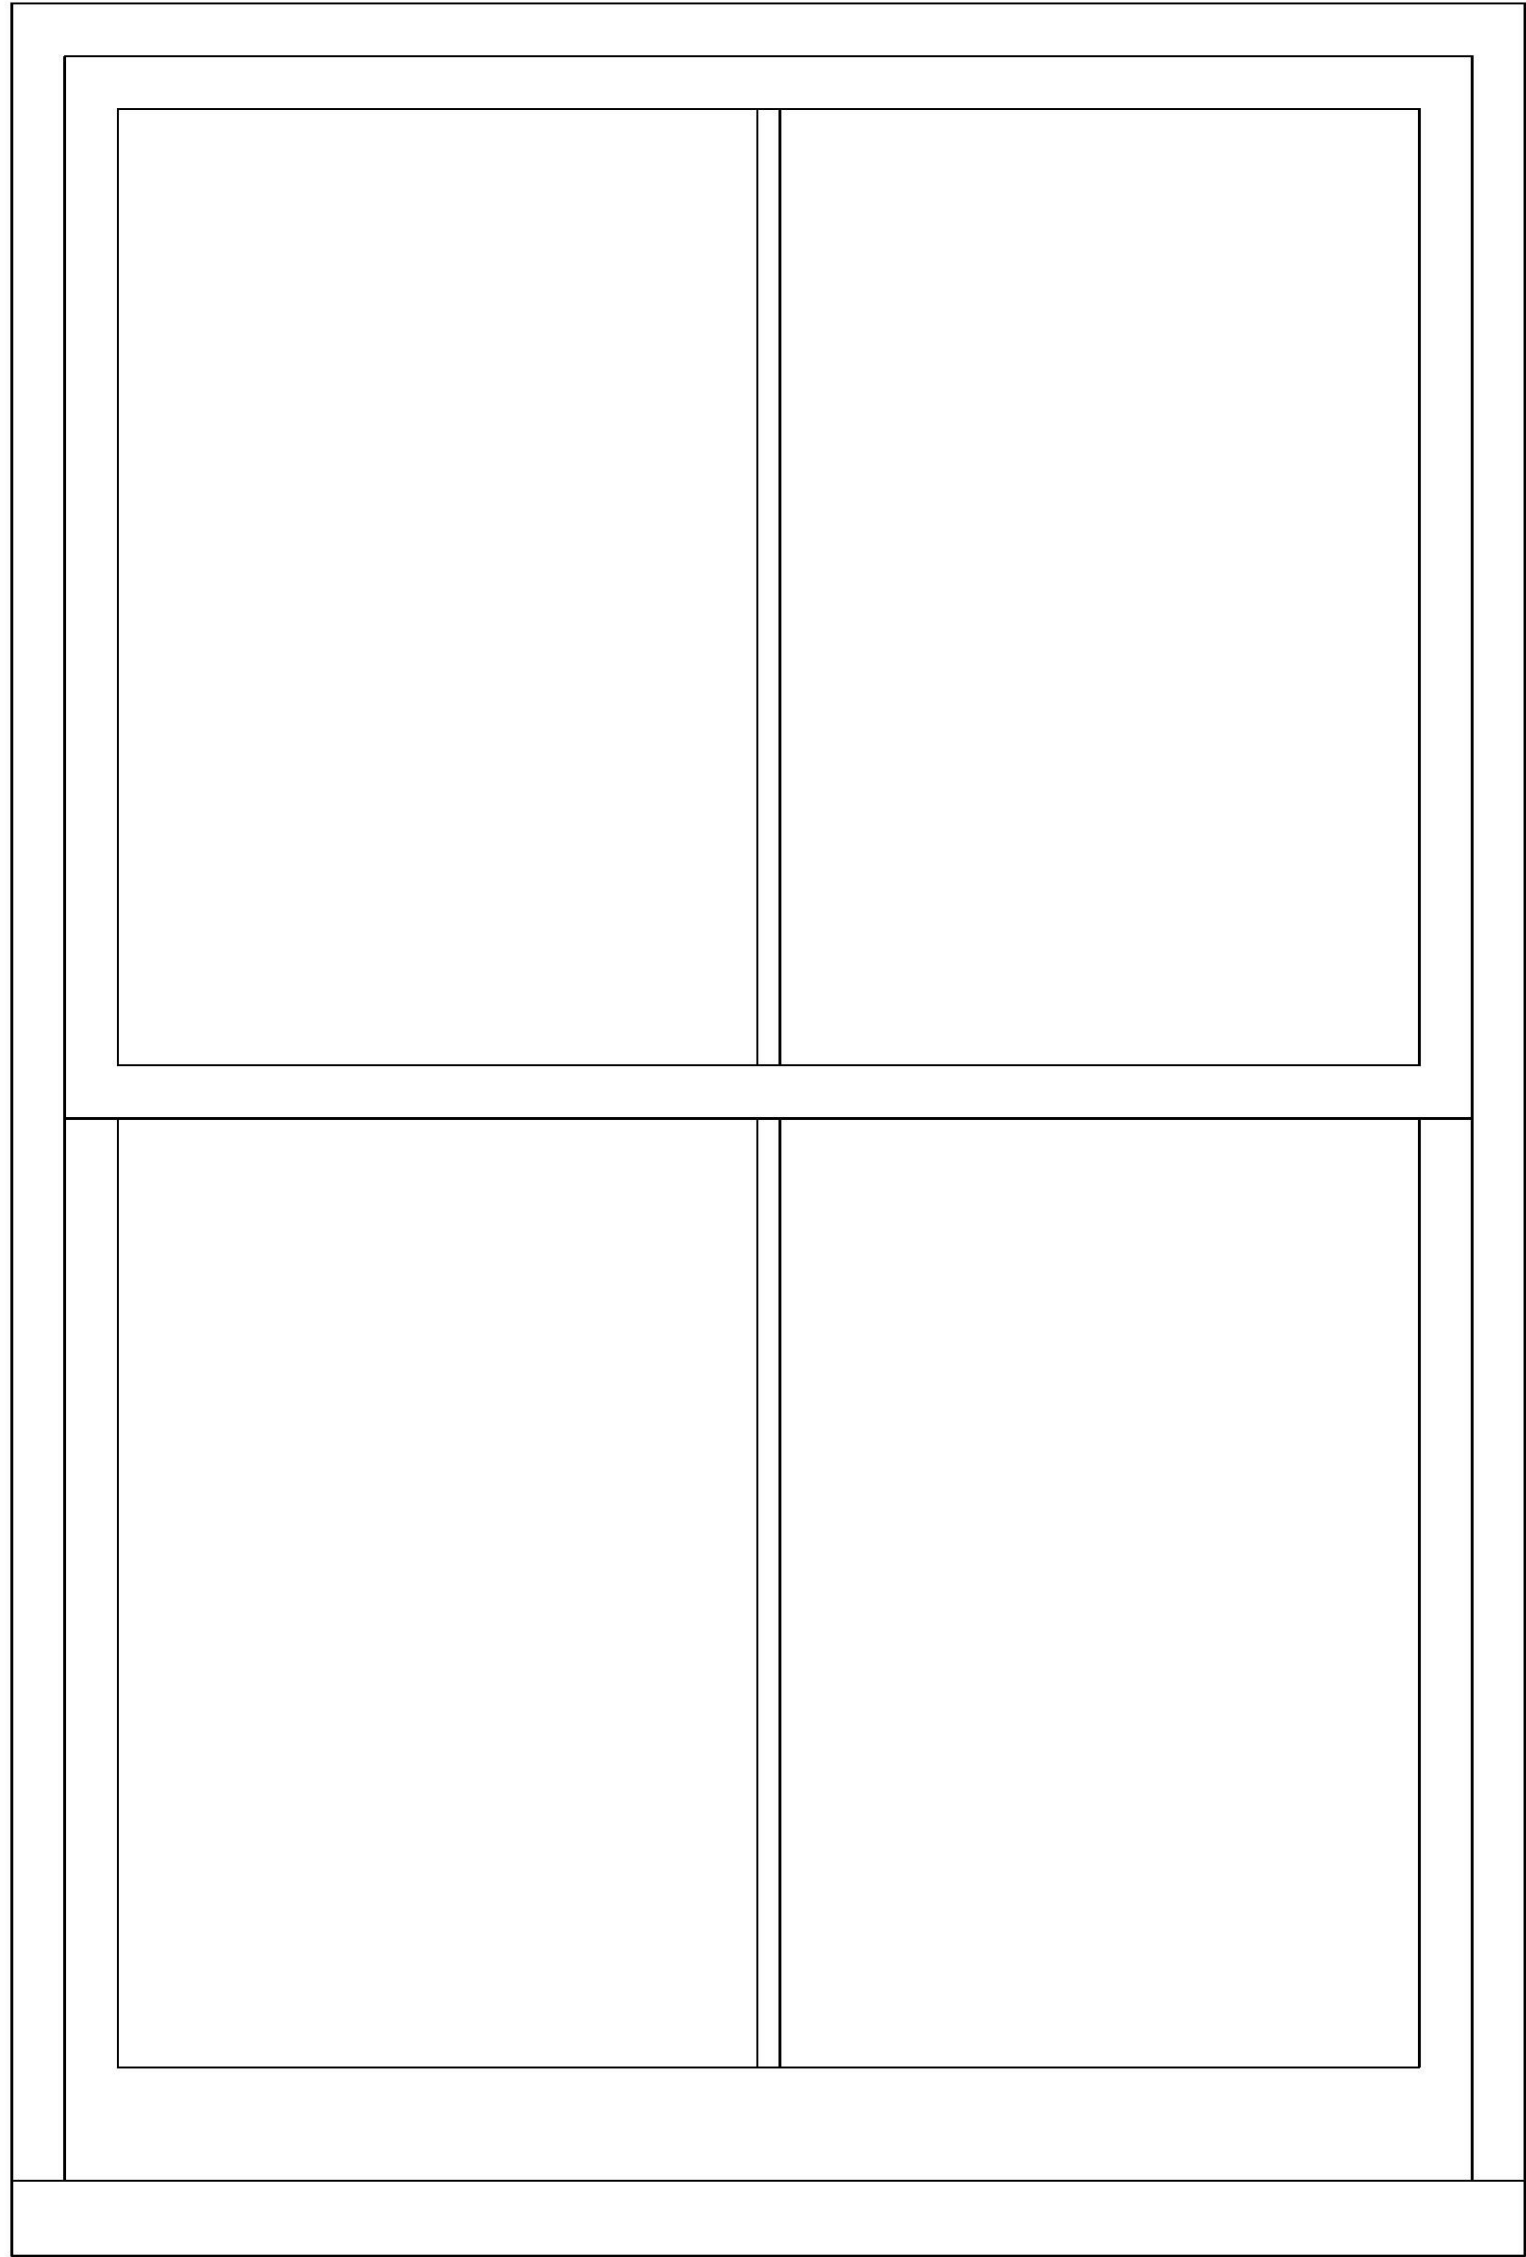

General Repair Specification
Window W/05
• Remove glazing putty & single glazing and set aside.
• Remove old sash cords and replace.
• Reinstate single glazing with new putty.
• Install draught proofing to meeting rails, sash joints & bottom and top rails.
• Strip back decorations, fill sashes, cills & frames then redecorate, colour shang white.
• All minor damaged timber surfaces to be resin repaired.



Rev	Description	Date	By
UrbanSurveying & Design Chartered Building SurveyorsChartered Architects RICS RIBA Chartered Practice The Old Bakery, 22 Church Street, St. Peters, Broadstairs, Kent, CT10 2TT Tel: 01843 867507 E-mail: info@urban-surveying.com Website: www.urban-surveying.com			
Client Details: MPL Group Ltd.			
Project Details: 11 Church Street, Folkestone, Kent, CT20 1SE.			
Drawing Title: WF05 Window Details			
Planning Conditions			
Scale: 1:5 @ A1	Date: Oct' 2019	Drawn By: AE	
Drawing No.: 19.1540.PC127		Revision: /	