




- General/Scope Specification**
- Window work
 - Removal of disused bracket fixings reveals.
 - Remove glazing only to single glazing and set aside.
 - Remove old sash cords and replace.
 - Reinstate single glazing with new putty.
 - Install draught proofing to meeting rails, sash jambys & bottom and top rails.
 - Strip back decorations, fill scuffs, fills & holes then redecorate, colour strong white.
 - All minor damaged timber surfaces to be treated/sealed.



Rev	Description	Date	By
UrbanSurveying & Design Chartered Building SurveyorsChartered Architects RICSRIBAChartered Practice The Old Bakery, 22 Church Street, St. Peters, Broadstairs, Kent, CT10 2TT Tel: 01843 867507 Email: info@urban-surveying.com Website: www.urban-surveying.com Client Details: MPL Group Ltd. Project Details: 11 Church Street, Folkestone, Kent, CT20 1SE. Drawing Title: WF06 Window Details Planning Conditions			
Scale:	Date:	Drawn By:	
1:5 @ A1	Oct' 2019	AE	
Drawing No.: 19.1540.PC128		Revision: /	