

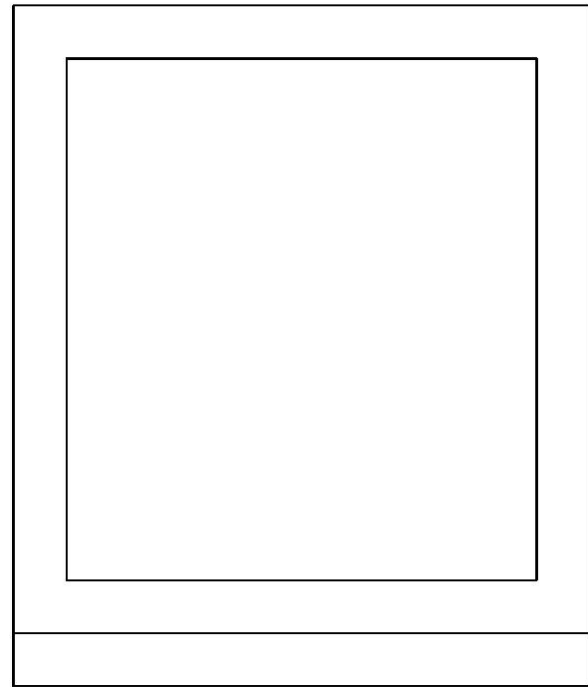


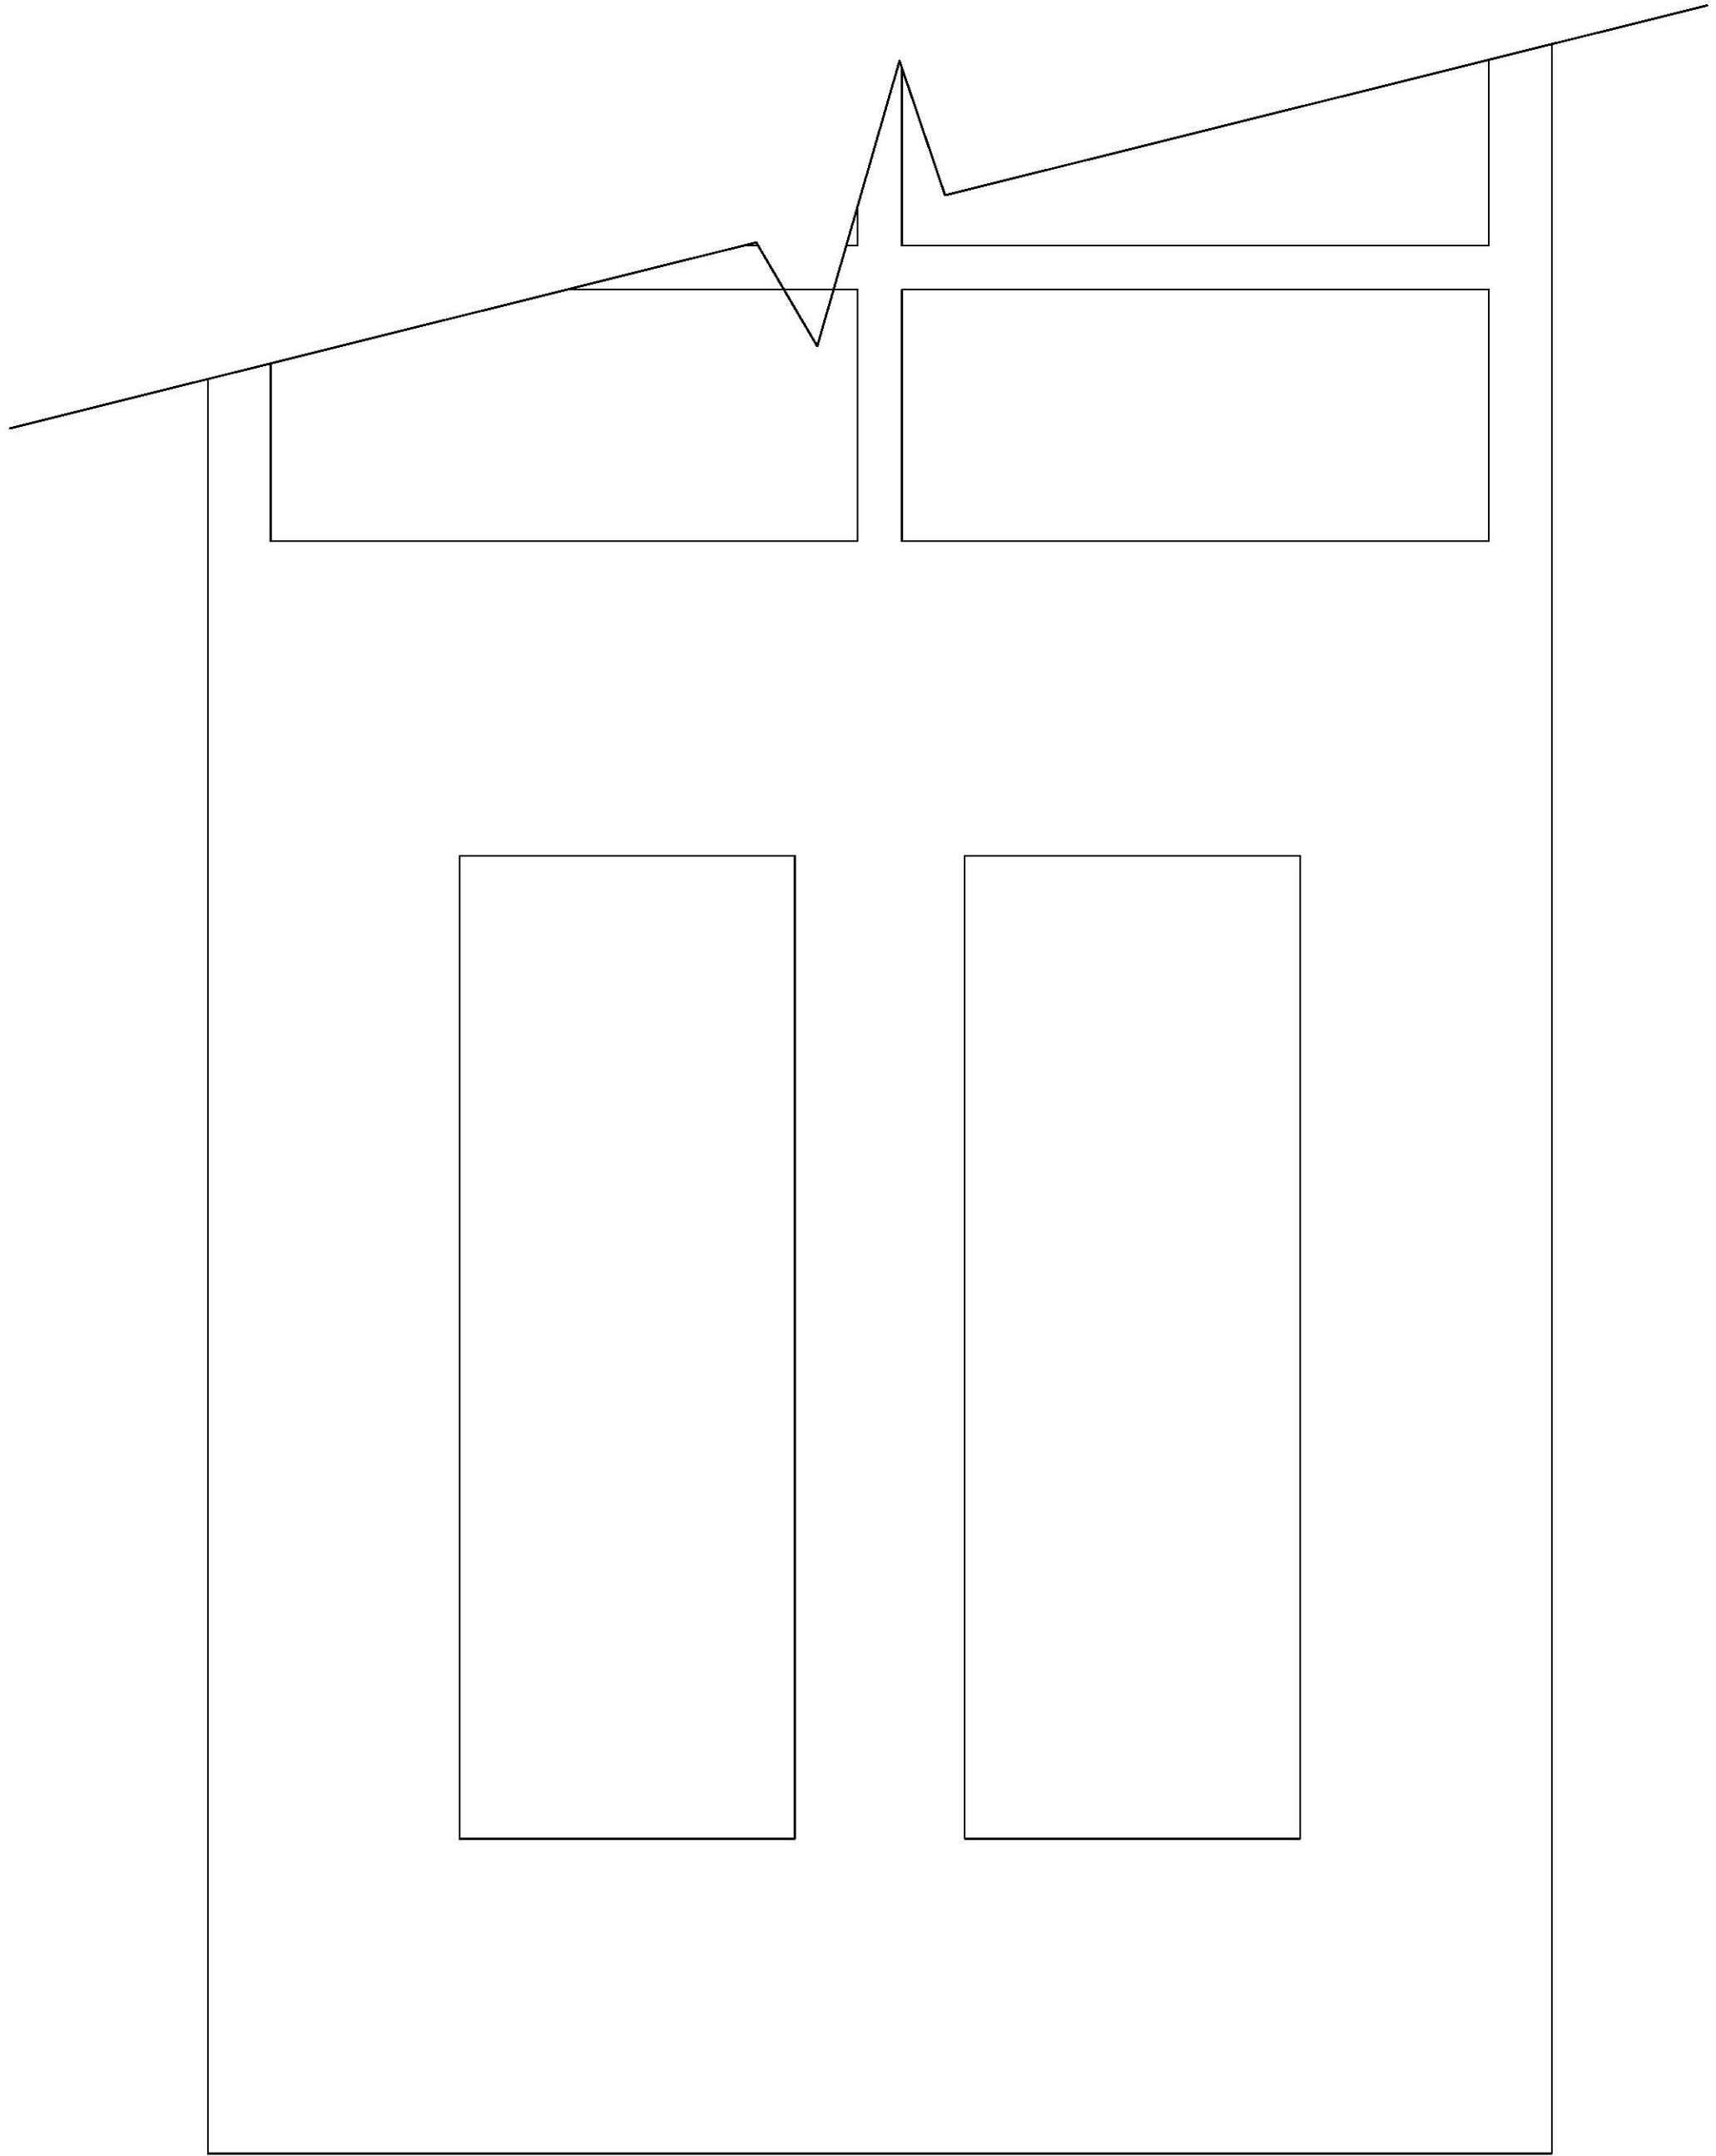

General Repair Specification
Window WF10
• Remove glazing putty & single glazing and set aside.
• Reinstall single glazing with new putty.
• Install draught proofing to window joints.
• Strip back decorations, fill, coverment & frames then redecorate, colour strong white.
• All minor damaged timber surfaces to be resin repaired.

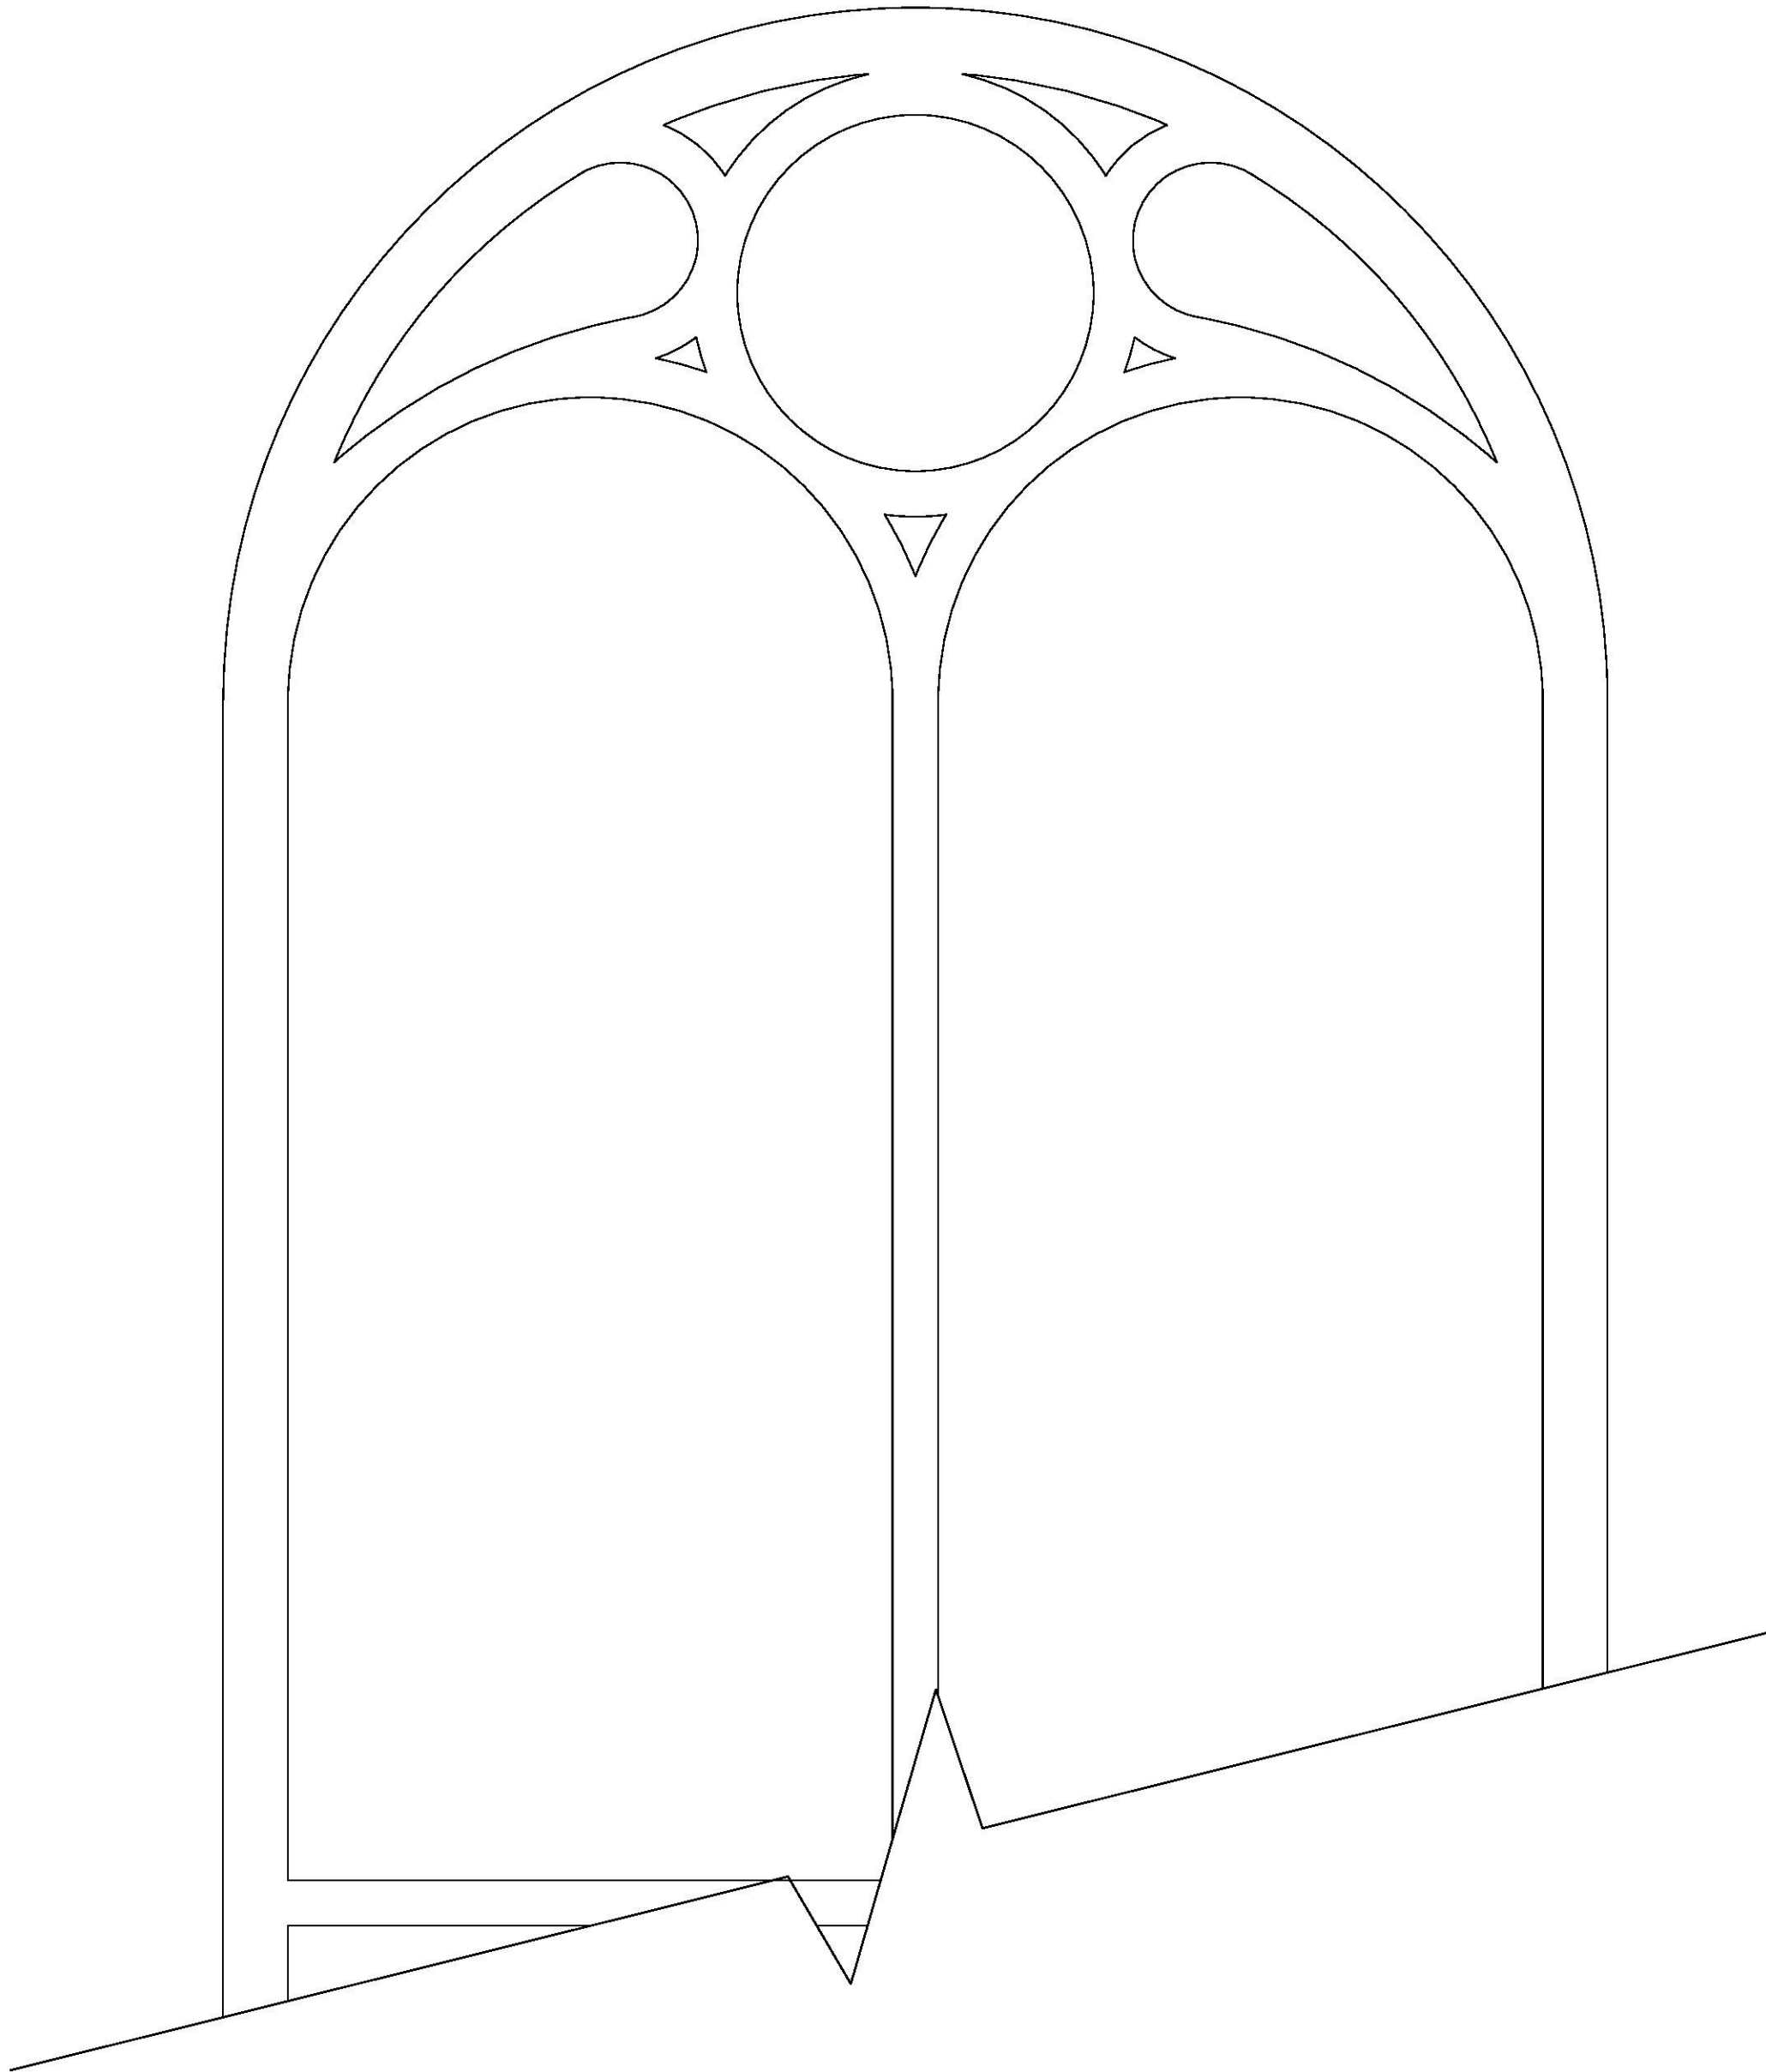

General Repair Specification
Window WF11
• Remove glazing putty & single glazing and set aside.
• Reinstall single glazing with new putty.
• Strip back decorations, fill, coverment & frames then redecorate, colour strong white.
• All minor damaged timber surfaces to be resin repaired.

Rev	Description	Date	By
UrbanSurveying & Design Chartered Building SurveyorsChartered Architects RICS RIBA Chartered Practice			
The Old Bakery, 22 Church Street, St. Peters, Broadstairs, Kent, CT10 2TT Tel: 01843 867507 E-mail: info@urban-surveying.com Website: www.urban-surveying.com			
Client Details: MPL Group Ltd.			
Project Details: 11 Church Street, Folkestone, Kent, CT20 1SE.			
Drawing Title: WF10, WF11 Window Details			
Planning Conditions			
Scale:	Date:	Drawn By:	
1:5 @ A1	Oct' 2019	AE	
Drawing No.:		Revision:	
19.1540.PC130		/	