The copyright of this drawing remains the property of Urban Surveying & Design Limited and it may not be reproduced without the express permission of Urban Surveying & Design Limited.
Use figured dimensions in preference to scaled dimensions. Verify all dimensions on site and advise Urban Surveying and Design Limited of any discrepancies before commencing works on site.

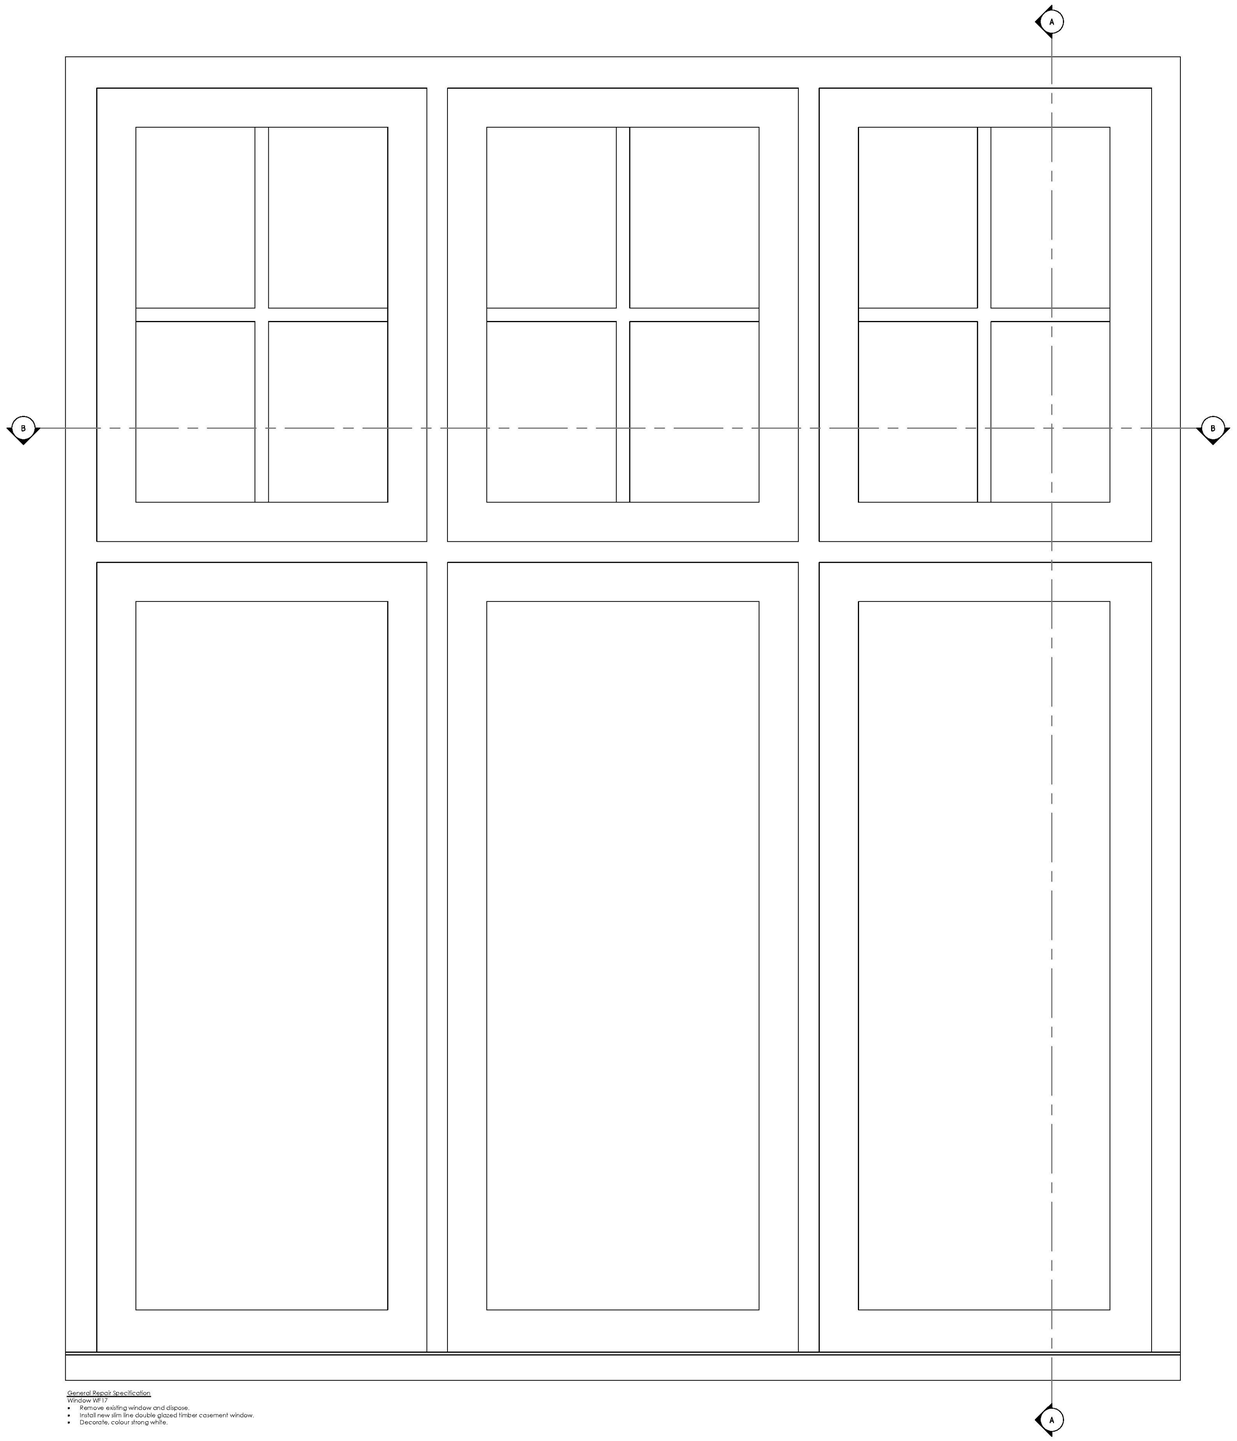

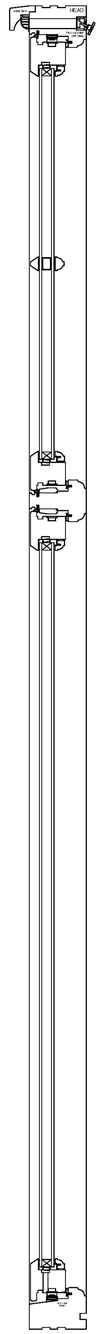

Section A-A

General Repair Specification
Window WF17

- Remove existing window and dispose.
- Install new slim line double glazed timber casement window.
- Decorate, colour strong white.

Rev	Description	Date	By

Urban Surveying & Design
• Chartered Building Surveyors • Chartered Architects •

RICS RIBA Chartered Practice

The Old Bakery, 22 Church Street,
St. Peters, Broadstairs, Kent, CT10 2TT

Tel: 01843 867507
E-mail: info@urban-surveying.com
Website: www.urban-surveying.com

Client Details:
MPL Group Ltd.

Project Details:
11 Church Street, Folkestone,
Kent, CT20 1SE.

Drawing Title:
WF17
Window Details

Planning Conditions

Scale:	Date:	Drawn By:
1:5 @ A1	Oct' 2019	AE

Drawing No.:	Revision:
19.1540.PC136	/