



Section B-B

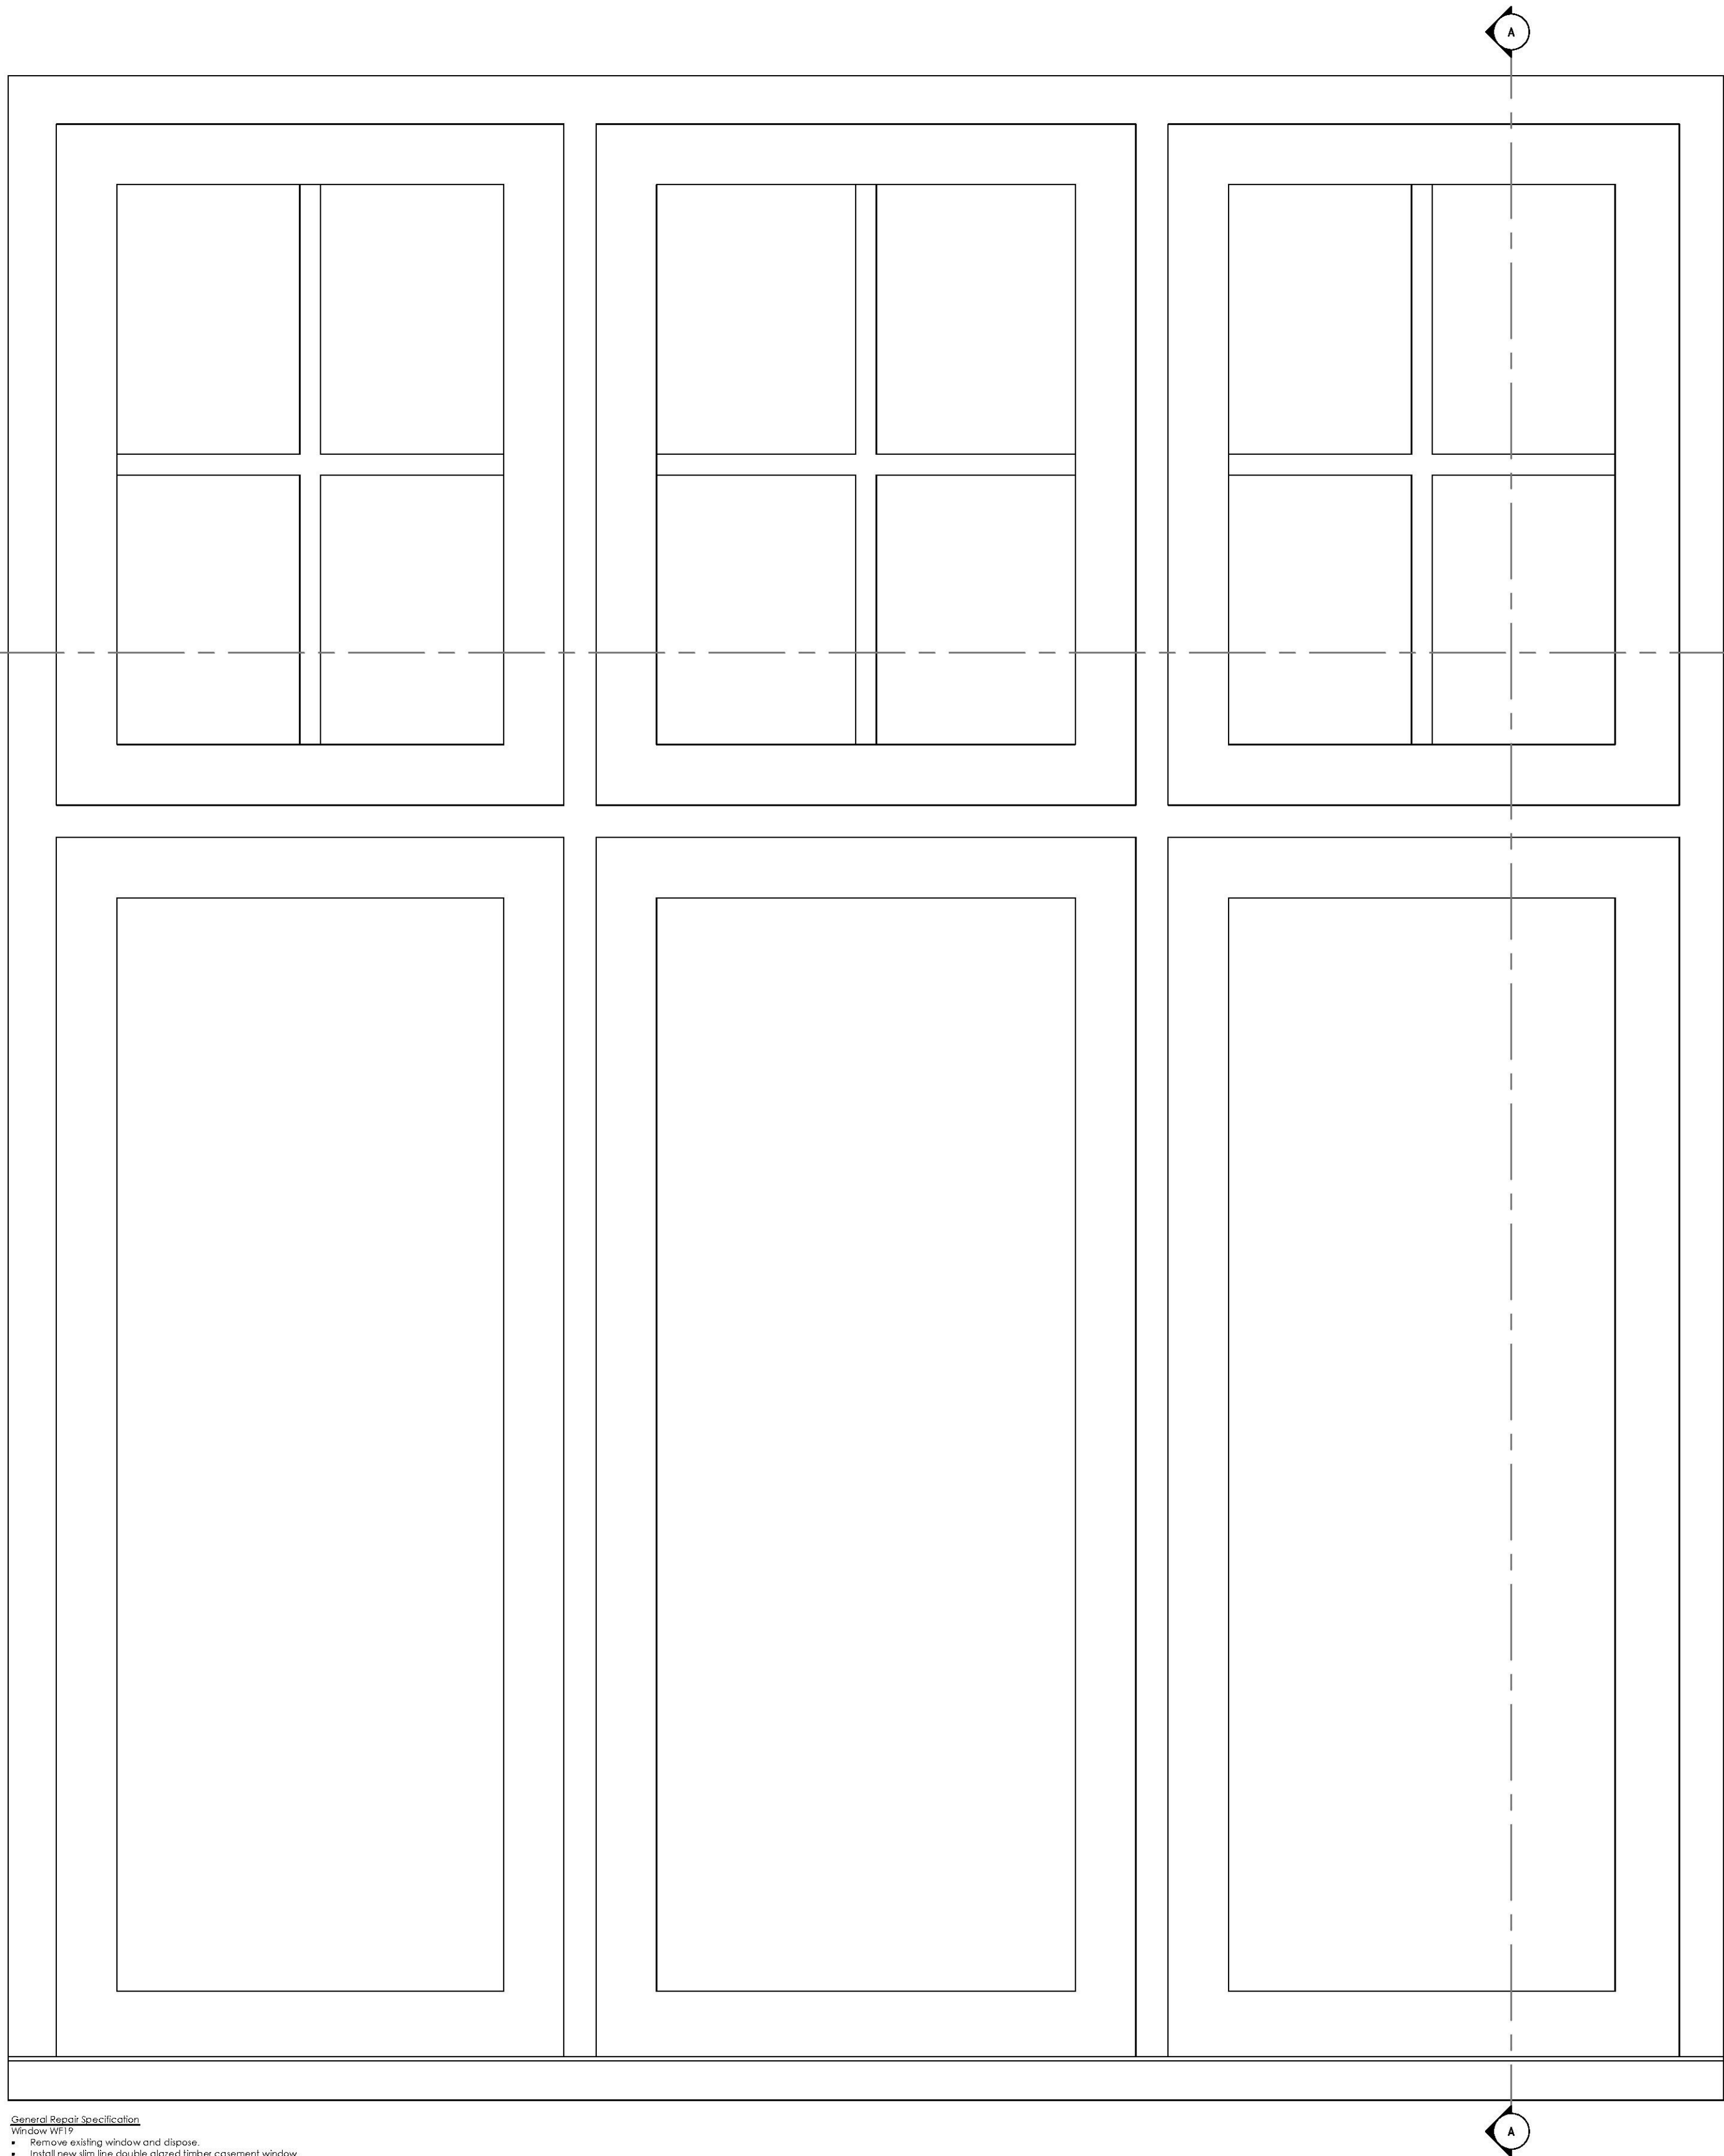

- General Repairs Specification
Window WF19
- Remove existing window and dispose.
 - Install new slim line double glazed timber casement window.
 - Decorate, colour along with wife.

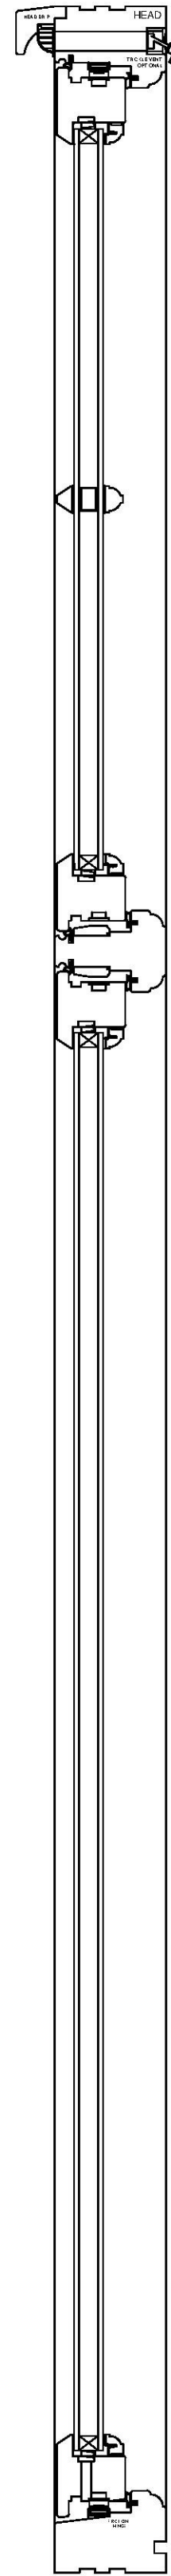

Section A-A



Urban Surveying & Design
Chartered Building Surveyors • Chartered Architects •



The Old Bakery, 22 Church Street,
St. Peters, Broadstairs, Kent, CT10 2TT

Tel: 01843 867507
Email: info@urban-surveying.com
Website: www.urban-surveying.com

Client Details:
MPL Group Ltd.

Project Details:
11 Church Street, Folkestone,
Kent, CT20 1SE.

Drawing Title:
WF19
Window Details

Planning Conditions

Scale: 1:5 @ A1	Date: Oct' 2019	Drawn By: AE
--------------------	--------------------	-----------------

Drawing No.: 19.1540.PC138	Revision: /
-------------------------------	----------------