



18 MAR 2020


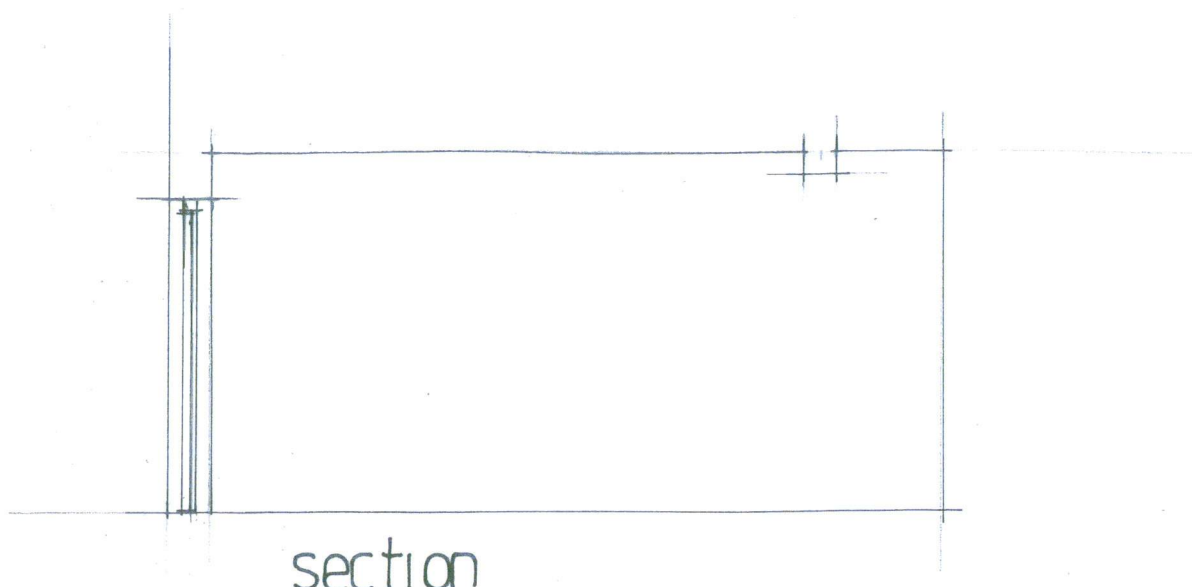


section

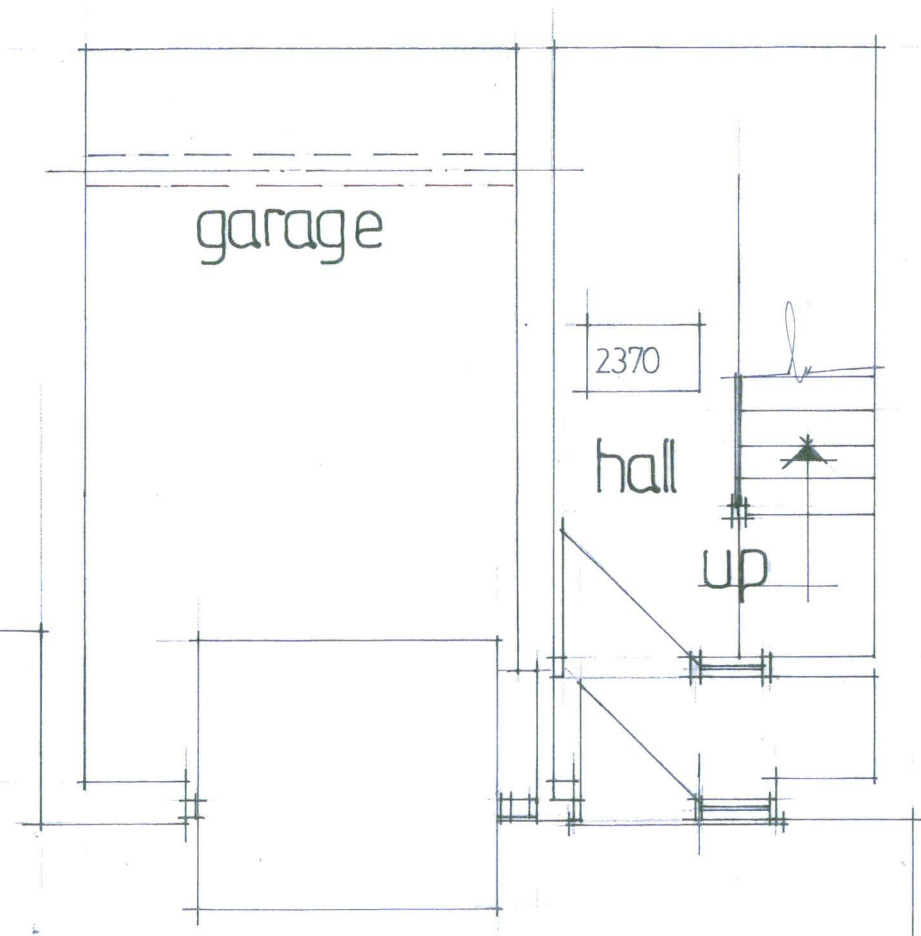

ground floor plan

1:50

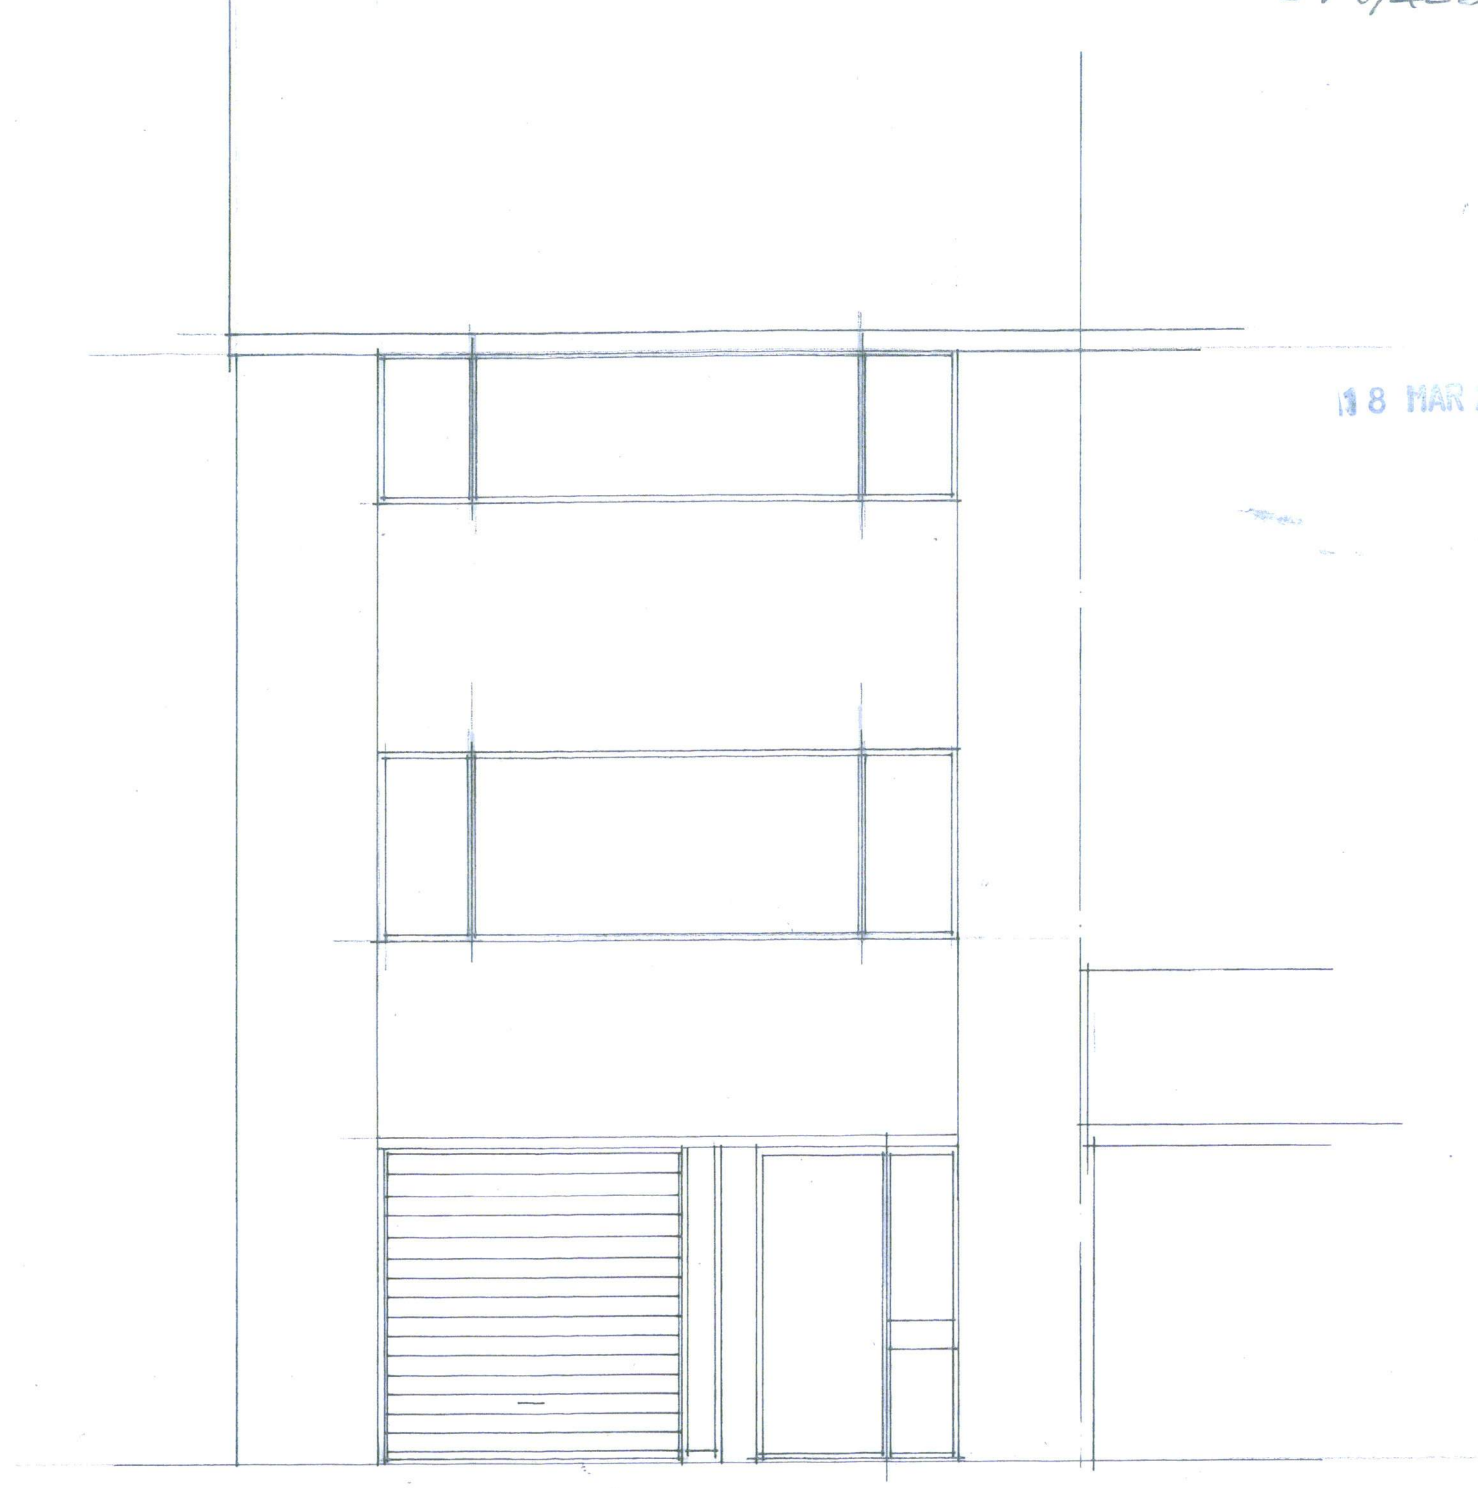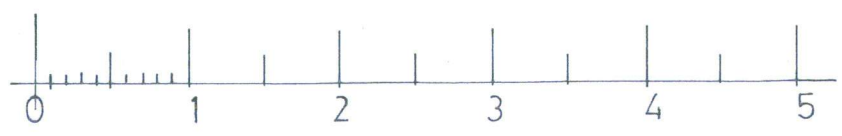

front elevation

for: Mr & Mrs WEST

existing . details
27. BRAMBLEY CRESCENT.
FOLKESTONE.

DS/2197/1