


This Drawing is produced by BL Architectural Design Ltd

All dimensions and levels to be checked on site by contractor prior to preparation of shop drawings and commencement of work on site. Dimensions MUST NOT be scaled from this drawing. This drawing and the copyrights and patents therein are the property of the BL Architectural Design Ltd. & may not be used or reproduced without consent.

This drawing is to be read in conjunction with all relevant consultants and/or specialist's drawings/documents and any discrepancies or variations are to be notified to the Architect before the affected work commences. All works on site are to be carried out fully in accordance with current CDM regulations and recommendations, current Building Regulations, British Standards and Codes of Practice as appropriate.

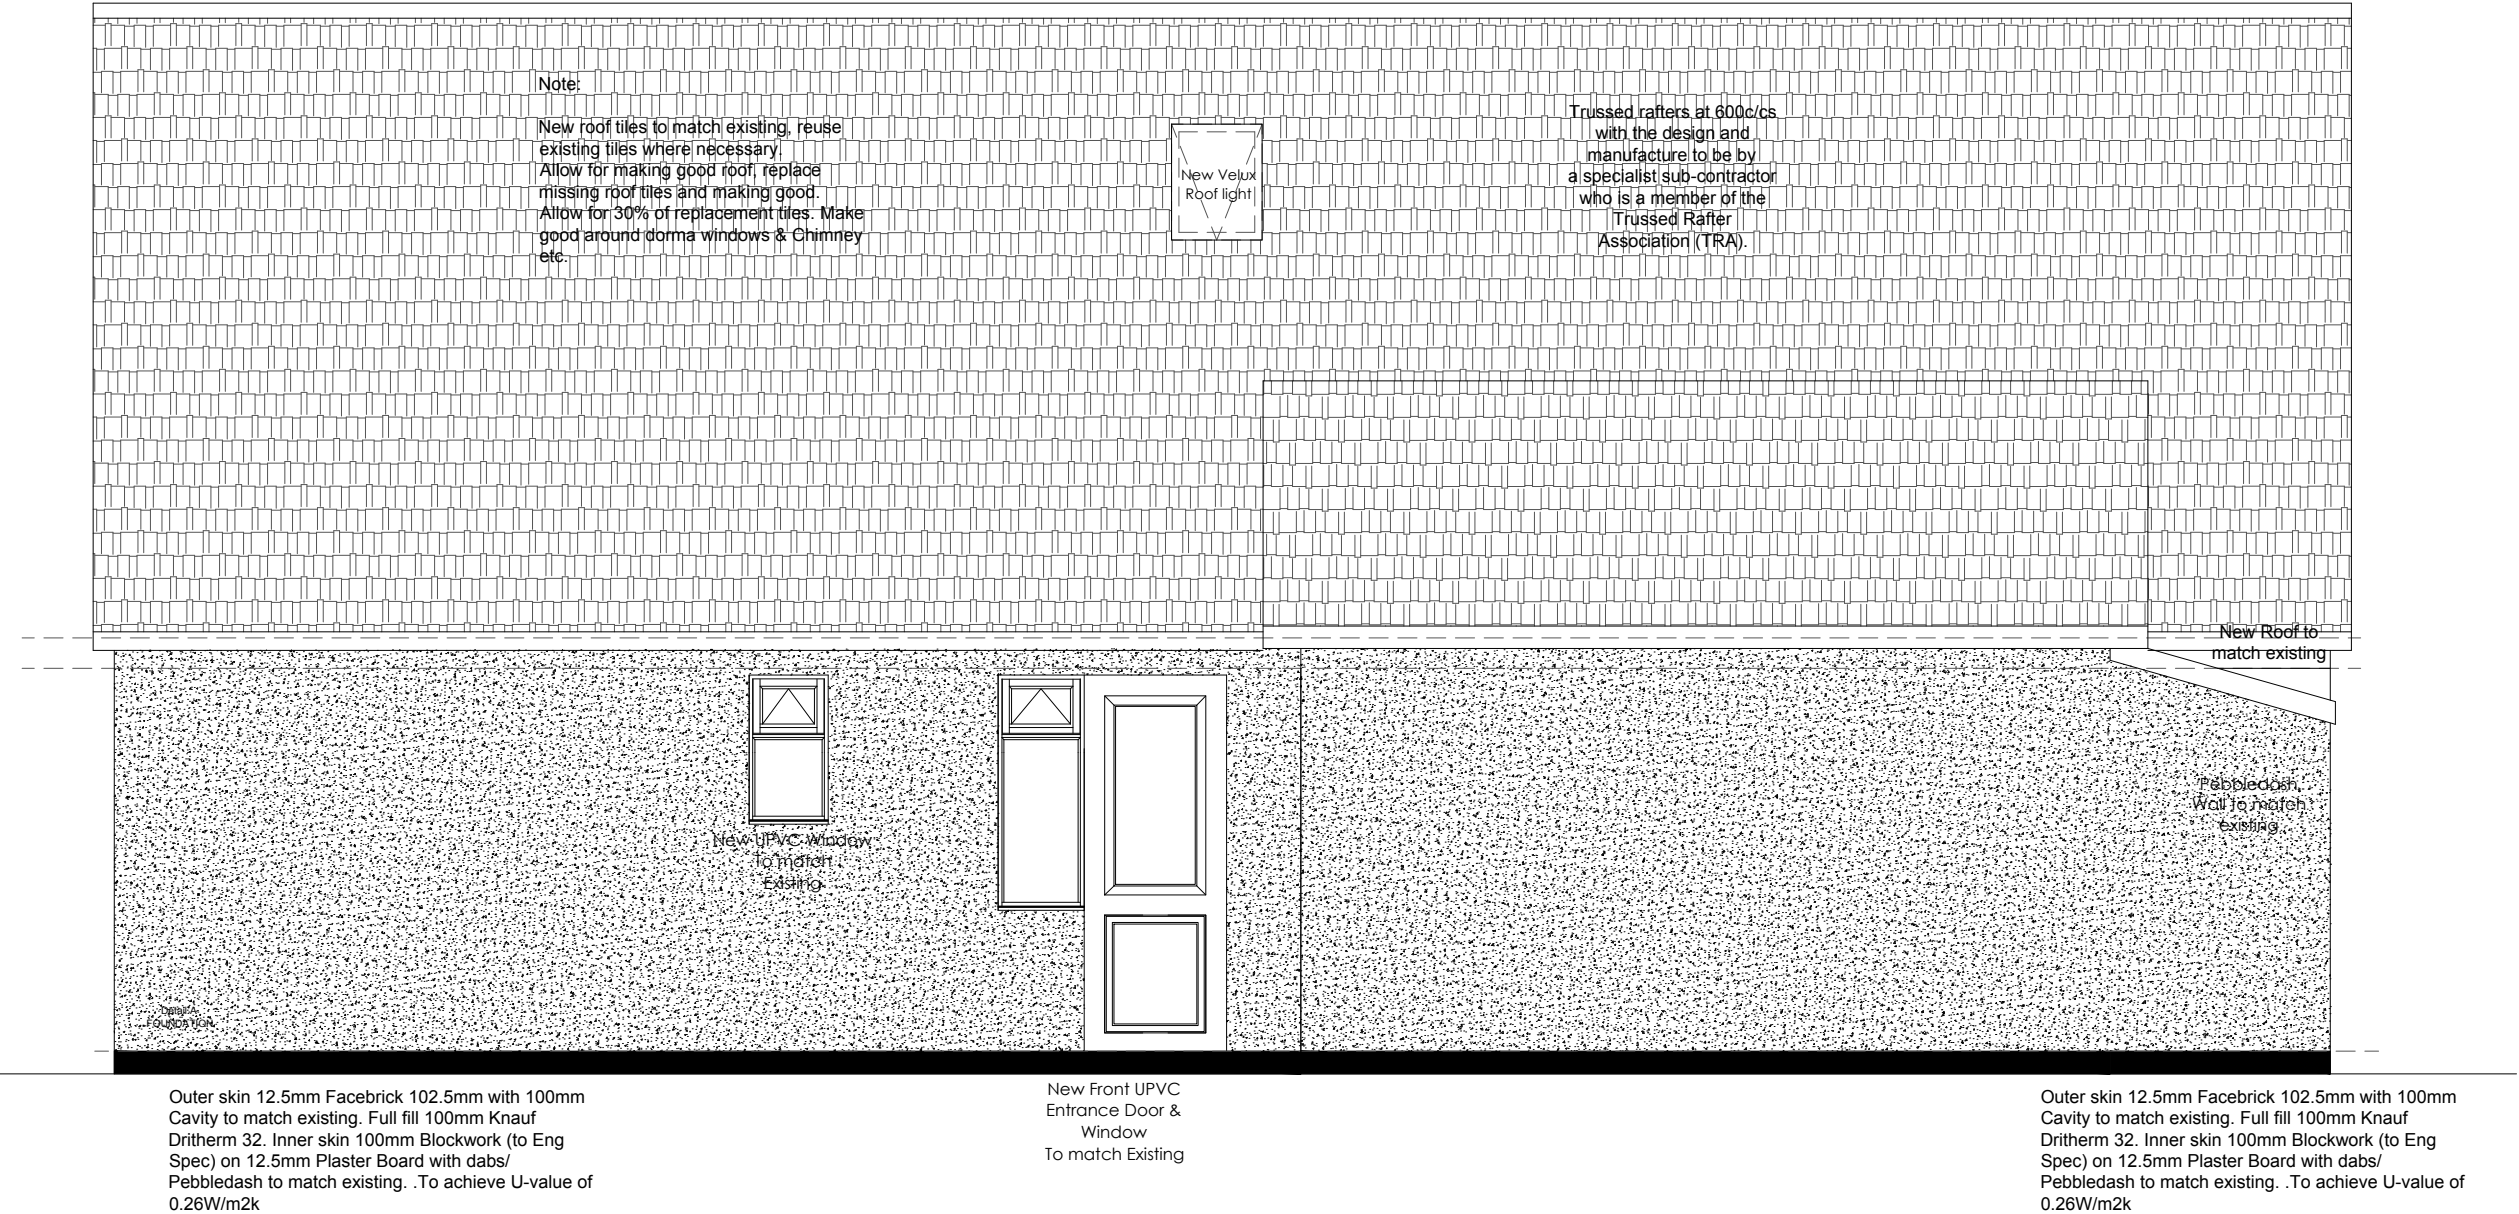

129 Coast Drive
Lydd on Sea
TN29 9NS

Drawing

Proposed Side
Elevations BB

Tile

Proposed Elevations

Drawn By	BJL	Date	23/04/2020
Checked By		Date	
Approved By	--	Scale	1:50@A3
Drawing No. 250-ELABB-SIDE Rev:			