
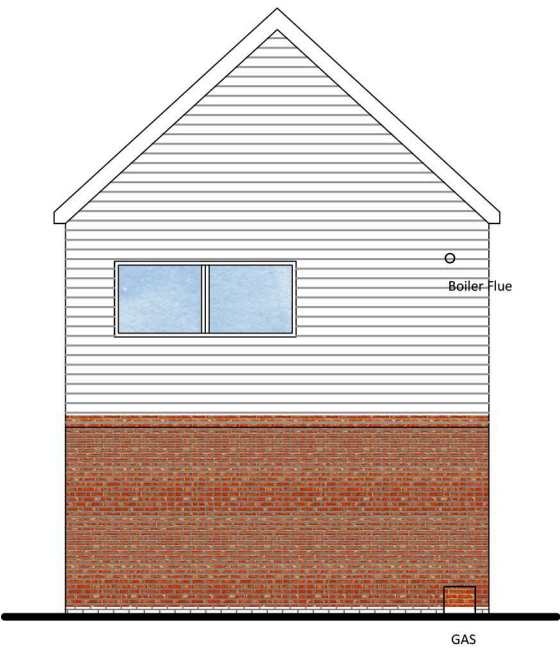
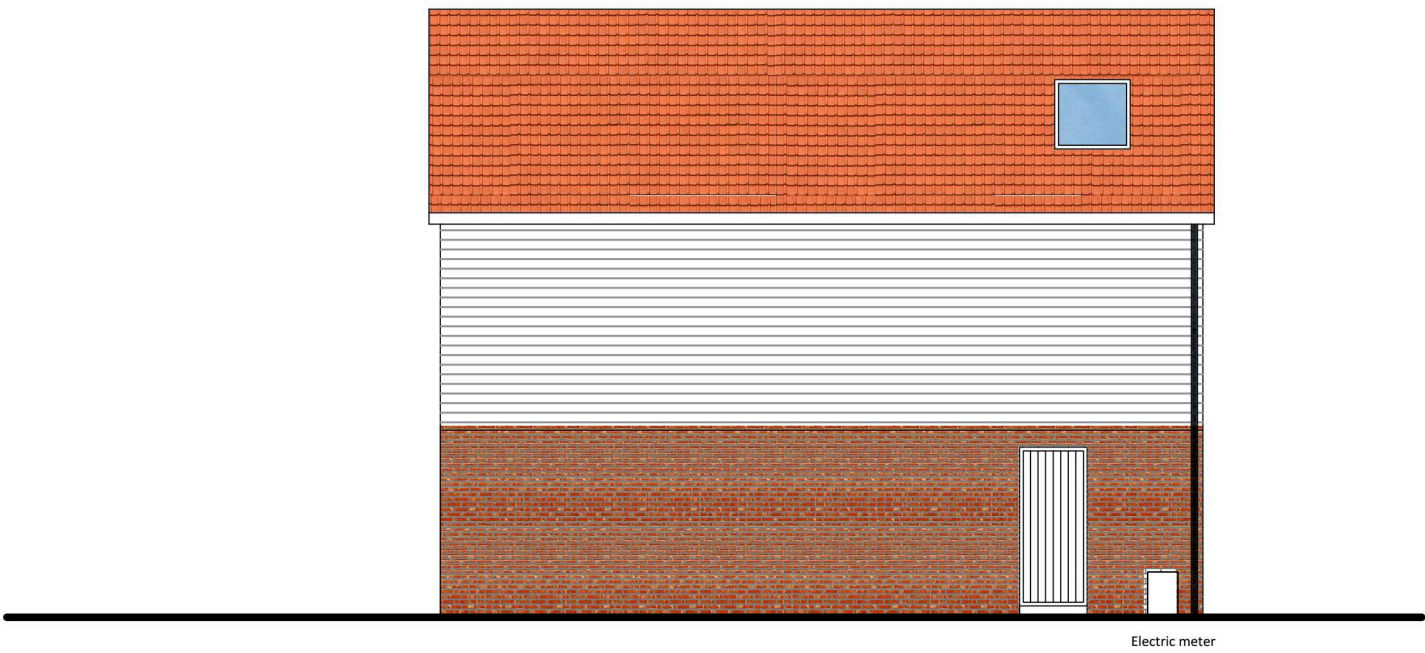
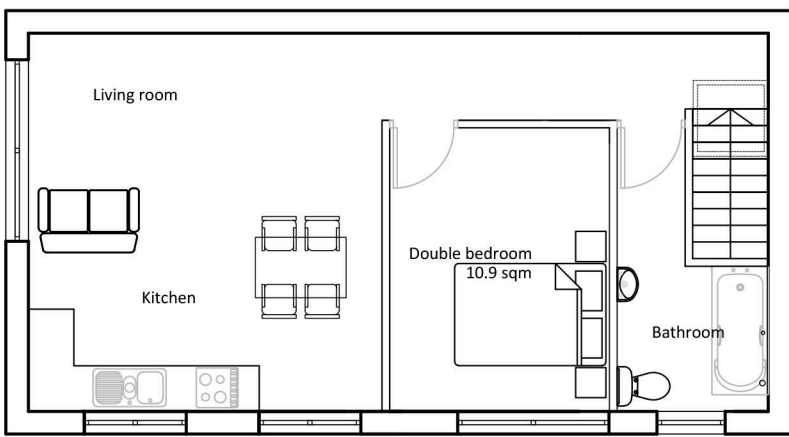
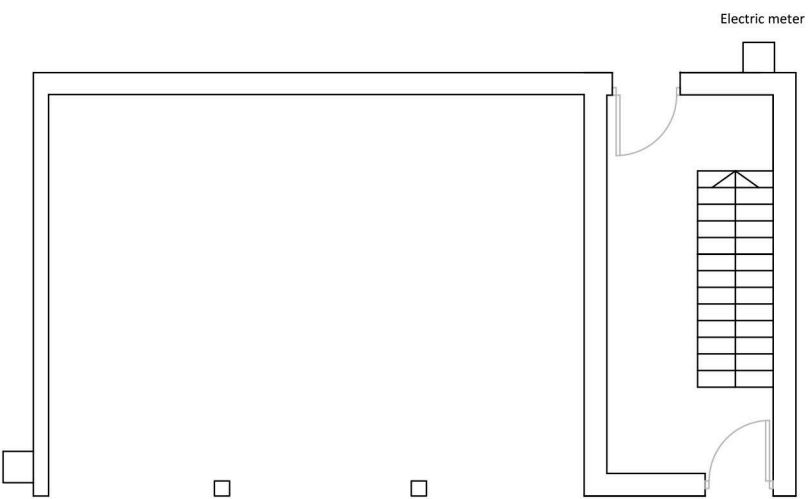


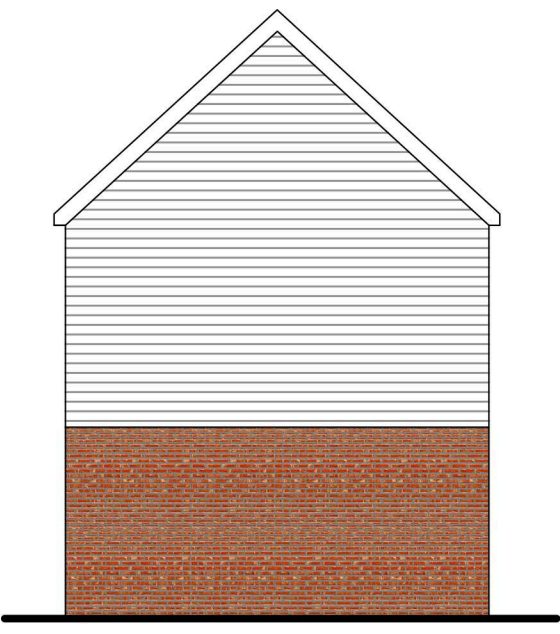

SCHEDULE OF MATERIAL FINISHES


Walls:
Ground Floor Red Facing Brick
Horizontal White Timber weatherboarding

Roof:
Red Clay Tile

Windows and Doors:
Windows in White UPVC
Doors in Wood effect UPVC

Rainwater Goods:
Black UPVC

All to Local Authority Approval

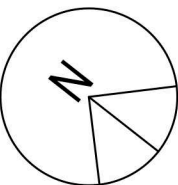

A PP 17.04.2020 Amended to relate to Unit 5 FOG unit following discussions with Local Authority

Revision





DESIGNSCAPE
CONSULTANCY LTD
Architecture + Urban Design

1A The Landway, Bearsted, Maidstone
Kent, ME14 4BD
Tel: 01622 735977
designscapeconsultancy.co.uk

Client					
Pageant					
Project					
Cockreed Lane, New Romney, TN28 8JH					
Drawing					
Proposed Plans and Elevations: FOG					
Scale	Drawn	Checked	Date	Drg. No.	Rev.
1:100 @ A1	PP	KJH	March 2020	322/115	A